



NOTES:

SUBJECT TO STATUTORY CONSENTS



SUBJECT TO SURVEY

BASED ON OS MAP REPRODUCED BY PERMISSION OF
CONTROLLER OF HM STATIONARY OFFICE (c) CROWN
COPYRIGHT

COPYRIGHT RESERVED

DO NOT USE ELECTRONIC VERSIONS OF THIS DRAWING TO
DETERMINE DIMENSIONS UNLESS SPECIFICALLY
AUTHORISED BY MICHAEL SPARKS ASSOCIATES

IF USING AN ELECTRONIC VERSION OF THIS DRAWING
FIGURED DIMENSIONS TAKE PRECEDENCE AND NOTIFY
MICHAEL SPARKS ASSOCIATES OF ANY DISCREPANCIES

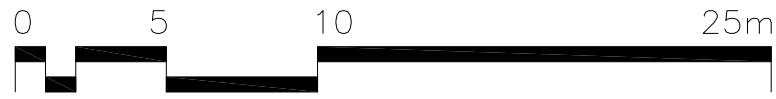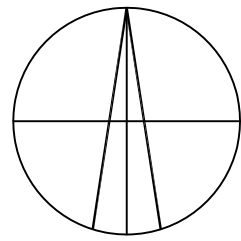

-	-	-	-	-
REV	DATE	NOTE	DRAW	CHK



CHARTERED ARCHITECTS

11 PLATO PLACE
DYSONS ROAD
LONDON SW6 4TU

TELEPHONE 020 7736 6162
www.msa-architects.co.uk

TITLE
DYSONS ROAD, EDMONTON
DRAWING
LOCATION PLAN

CLIENT
GRAFTONGATE DEVELOPMENTS

DATE SEPTEMBER 2020	SCALE 1:250@A1	DRAWN SD
------------------------	-------------------	-------------

STATUS PLANNING	CHECKED GZ/MS
--------------------	------------------

DRAWING NUMBER
31380-PL-200