



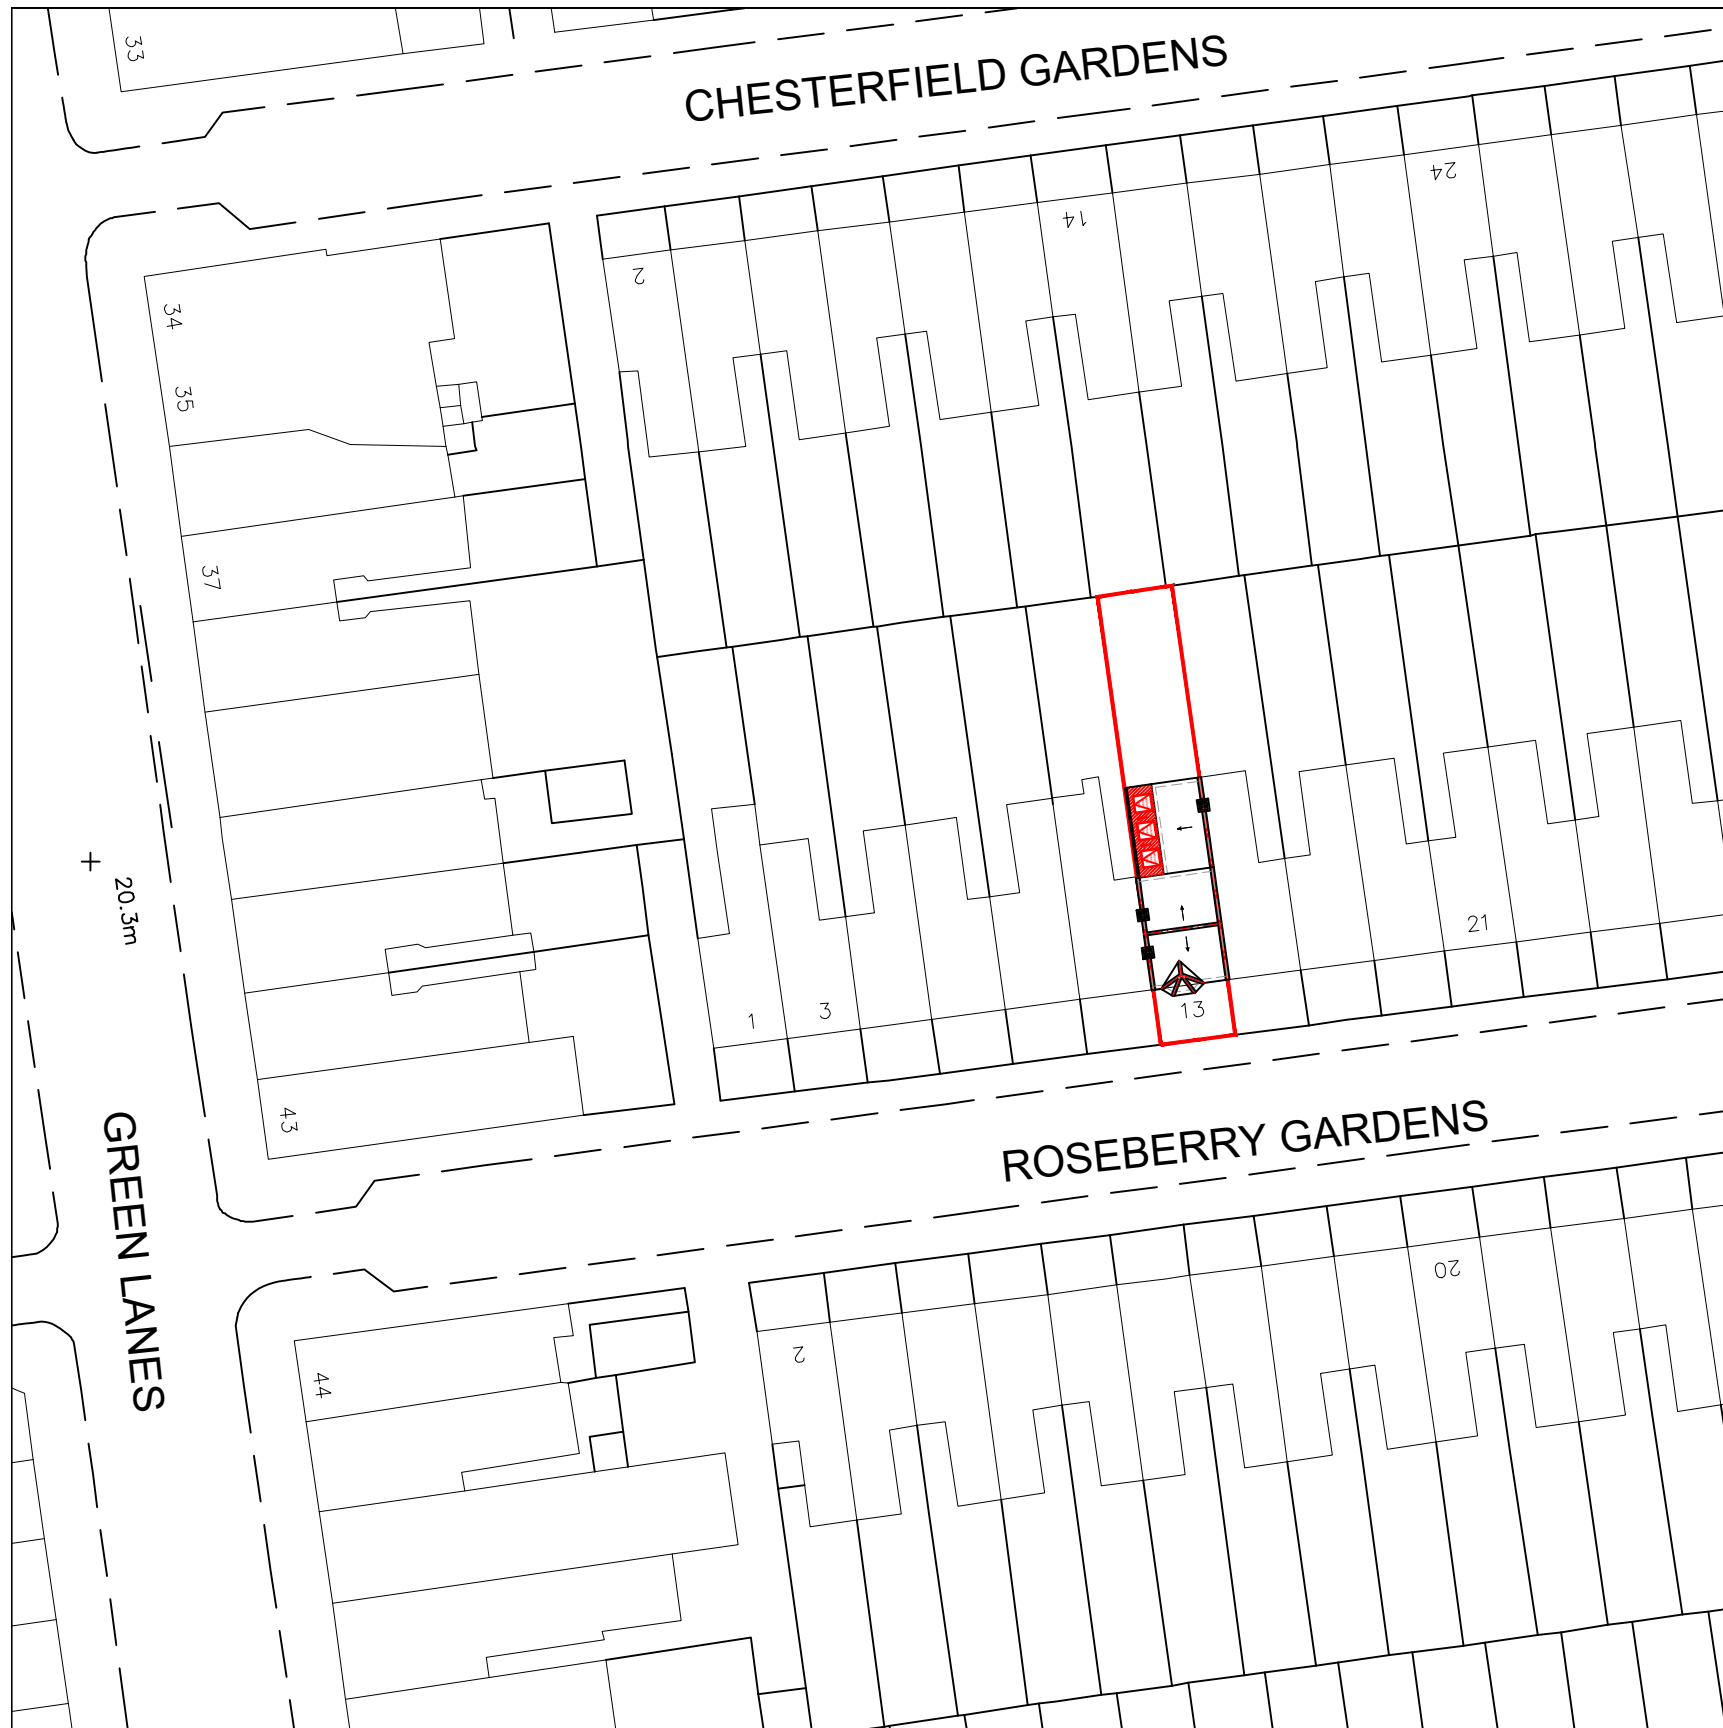

BLOCK PLAN
SCALE 1:500

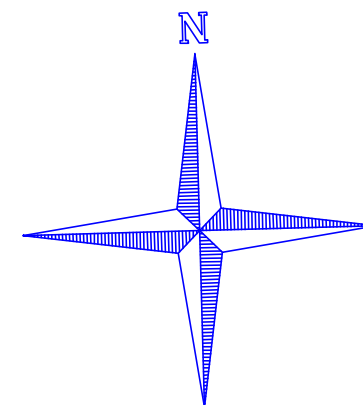

LOCATION PLAN
SCALE 1:1250



www.FastPlansUK.co.uk

Project: EXTENSION

Address: 13 ROSEBERRY GARDENS, N4 1JQ

Scale: 1:500 @ A3 Dwg. no: A09

Drawn by: O.B.S Date Drawn: 06-APR-2023

For Drawings Tel: 020 3542 1777

E-mail: plans@FastPlansUK.co.uk