


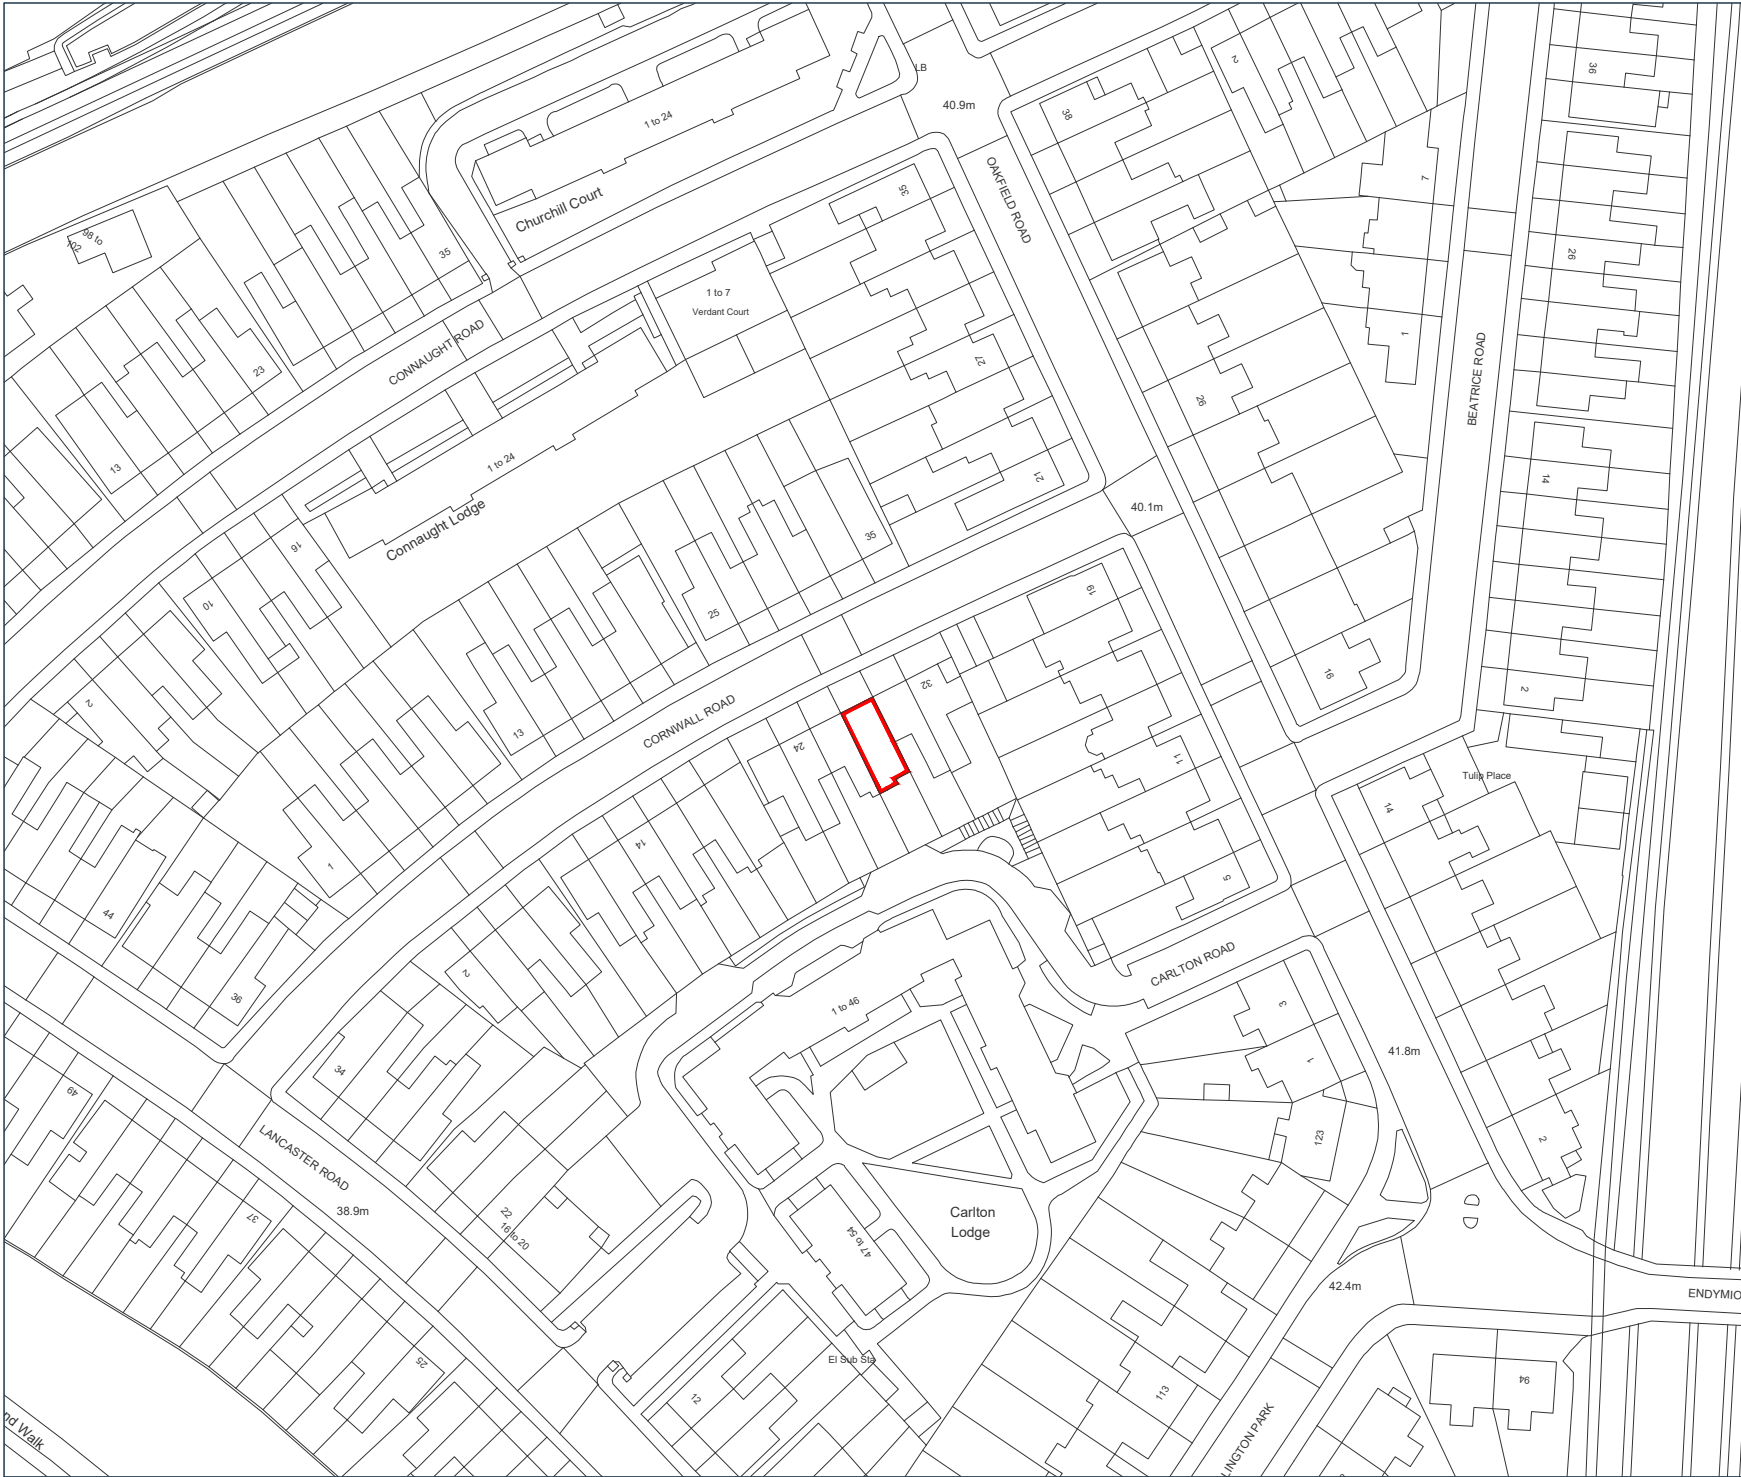

Key:

Application Area

Interest:
Michael James Lewis Witheyman, Gonzalo Fernandez and Elizabeth Ruth Longster

Location:

28 Cornwall Road, London, N4 4PH

Coords: 531257, 187734
Scheme Name:
EP - 28 Cornwall Rd, Harringay, N4 4PH

Drawing Name:
Location Plan

Drawing No: 23004230_PLN_LOC_2.1

Rev	Date	Description
-	14.04.2023	First Issue

Drawn:	MJL
Approved:	DH/ES
Sheet No:	1 of 1
Sheet Size:	A4

