



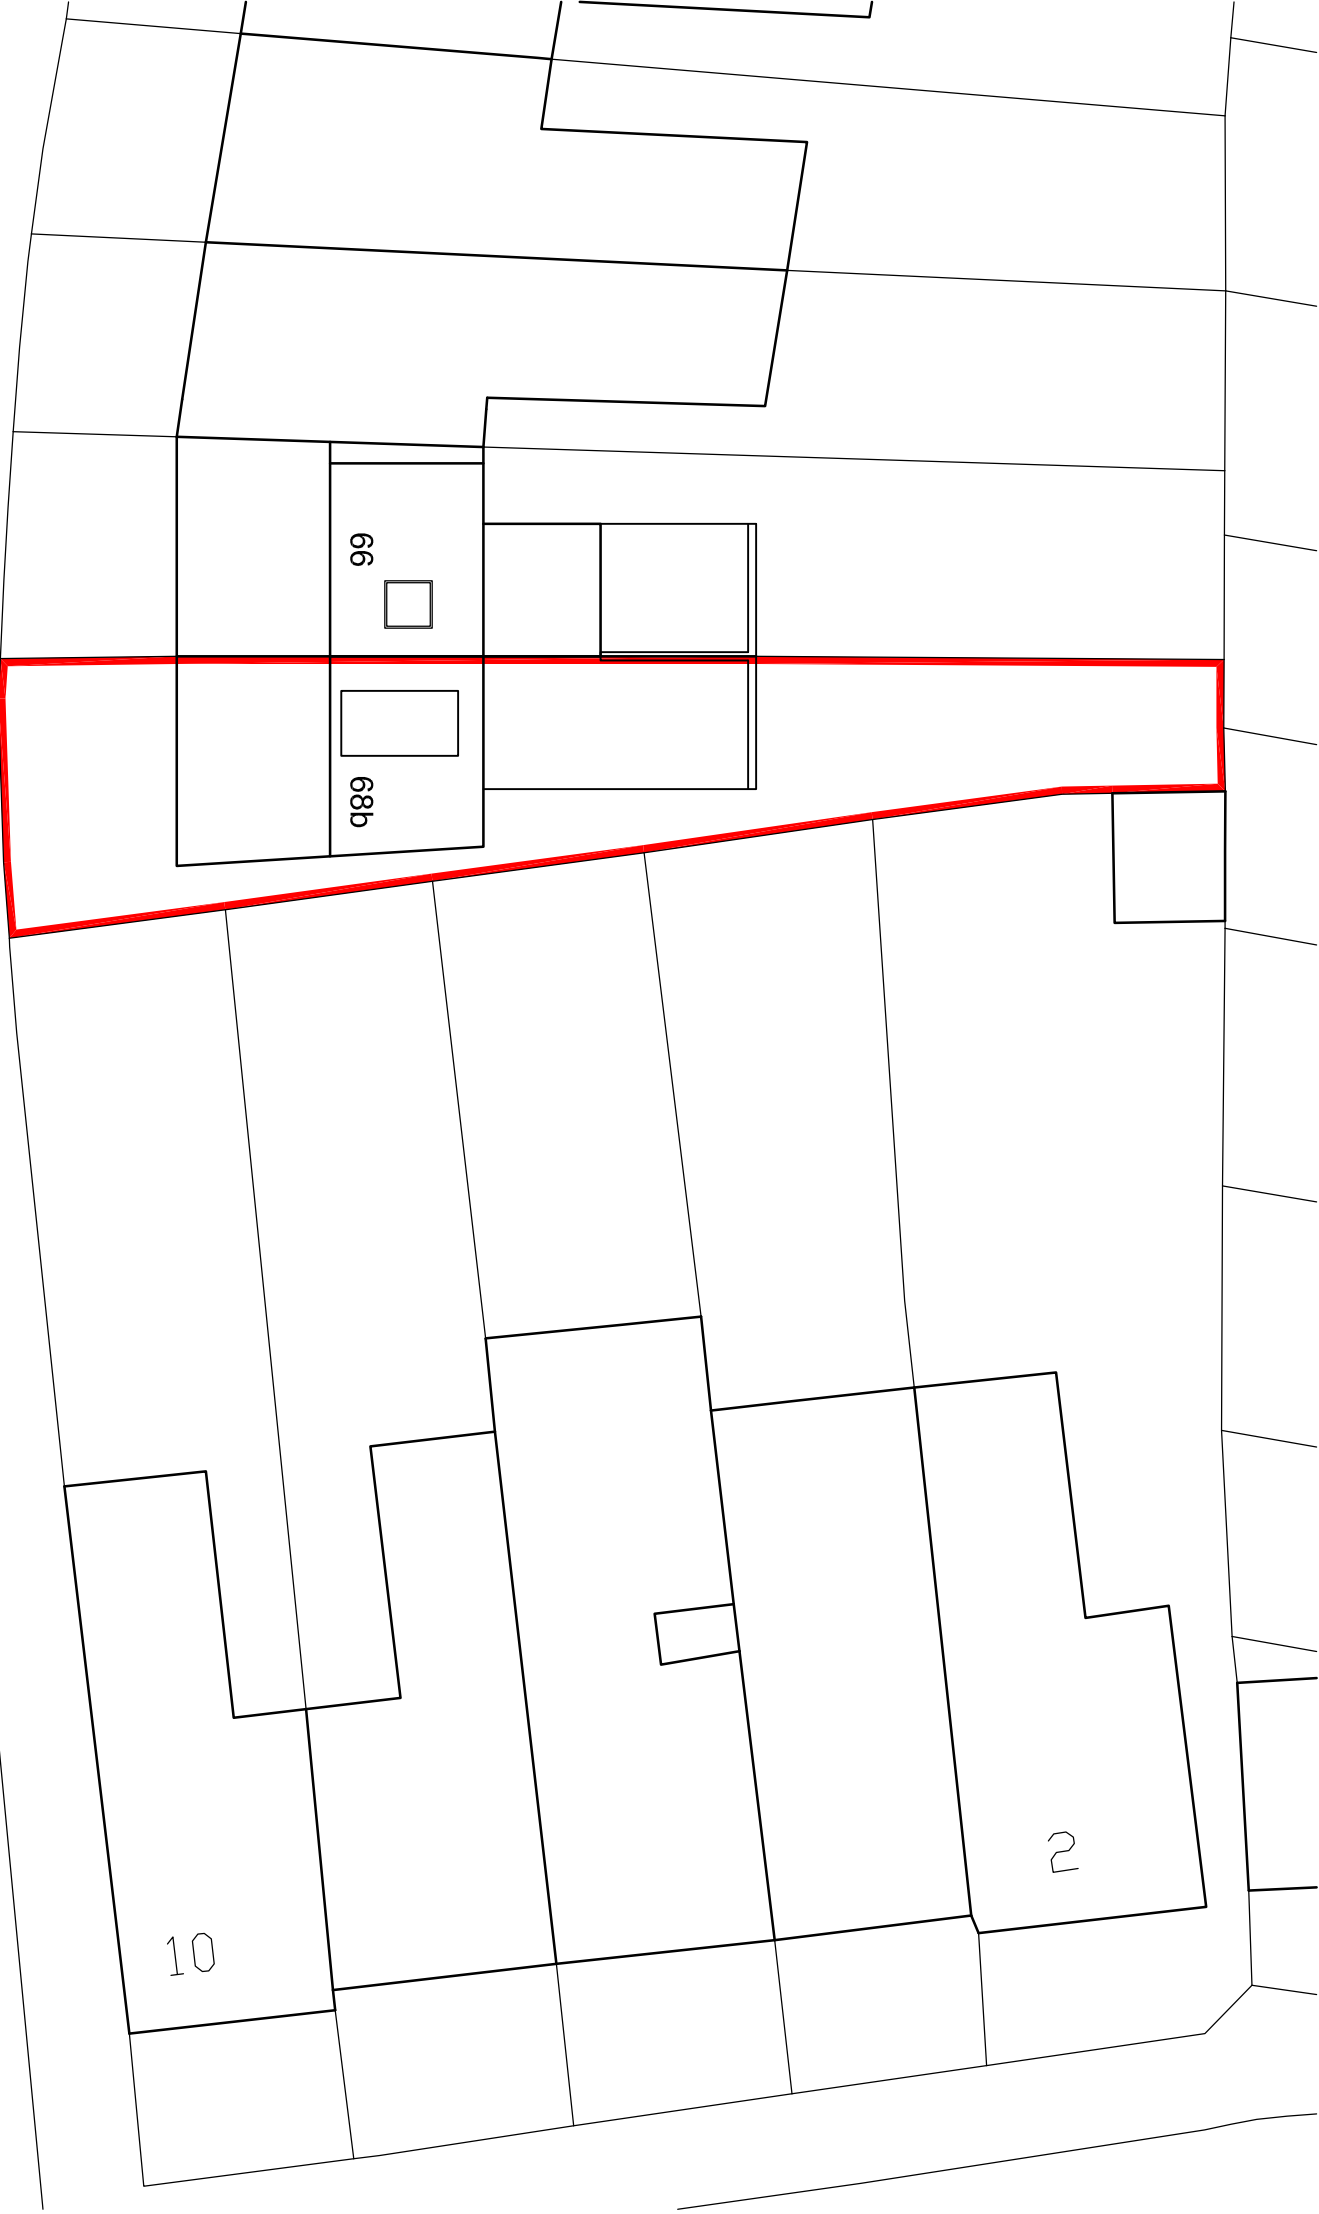

CARYSFORT ROAD

Site / Block Plan
Scale - 1:200

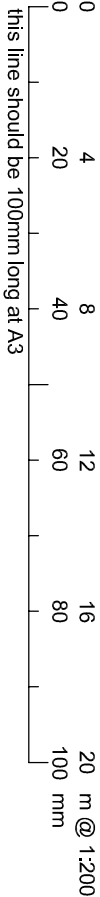

Rev. - - -

Rev.	Date	Description	Date:
Project Loft Extension at 68b Carysfort Road London, N8 8RB			Feb 23
Drawing Title: Site / Block Plan as Existing			Scale: 1:200 @ A3