



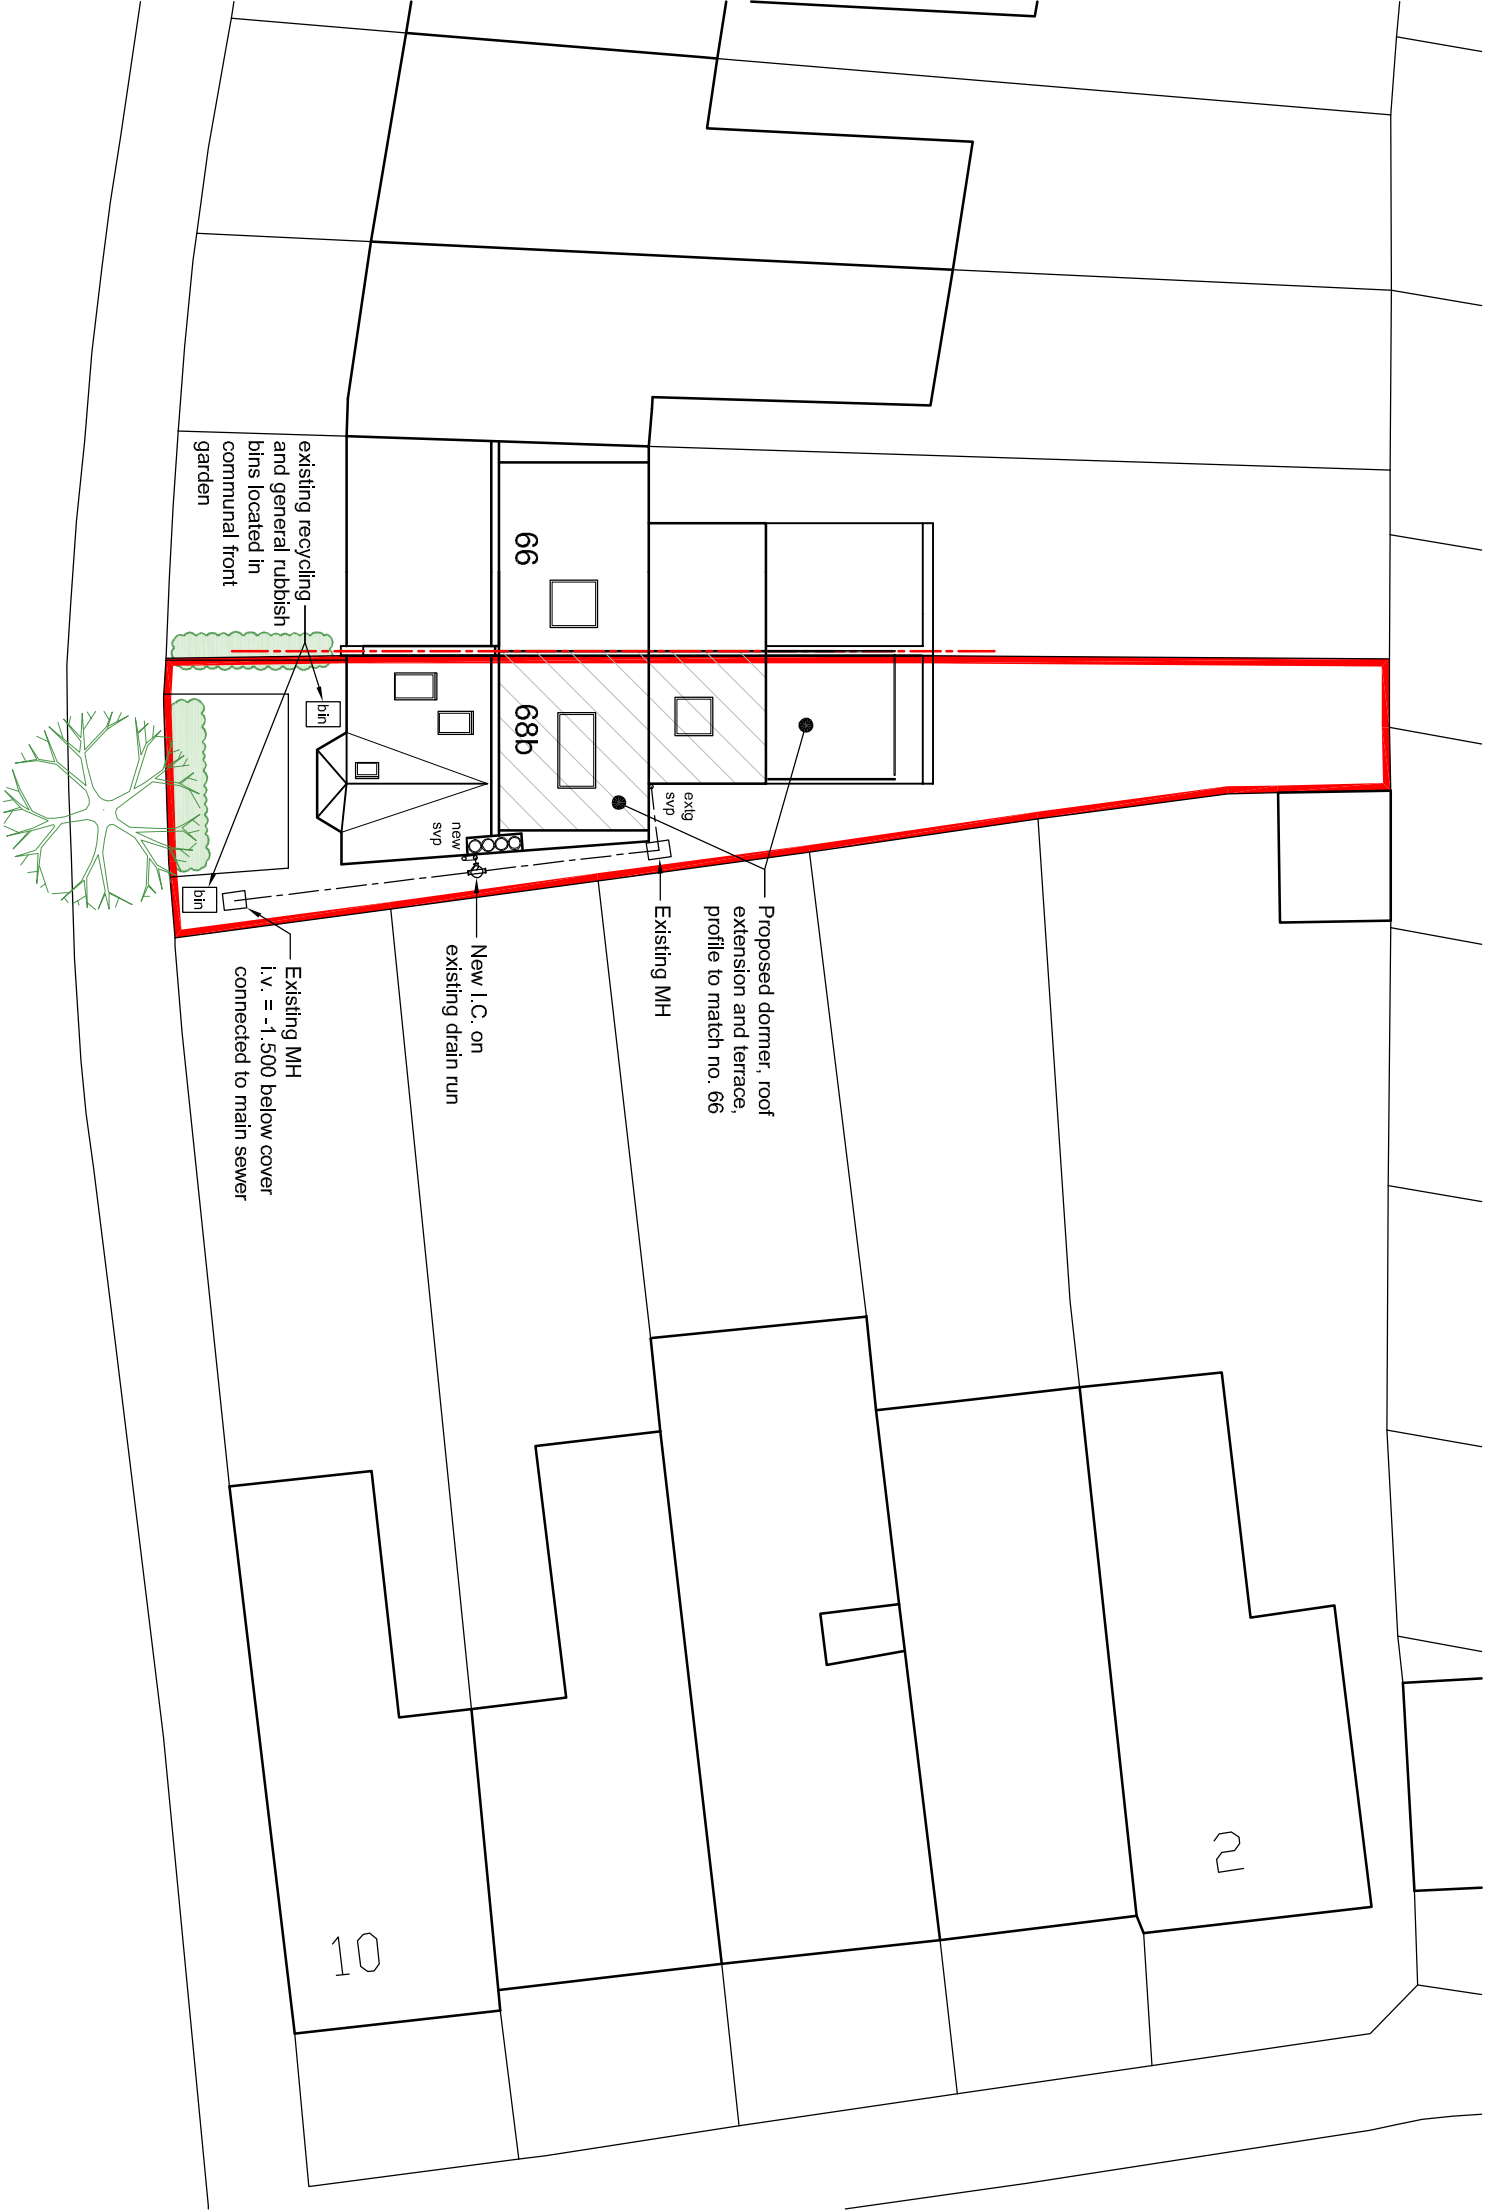

CARYSFORT ROAD

Site / Block Plan
Scale - 1:200

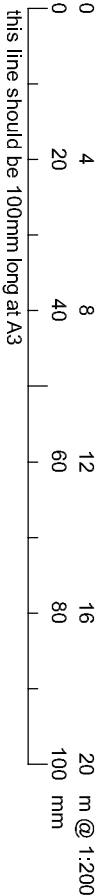

Rev. - - -

Rev.	Date	Description	Date:
Project		Loft Extension at 68b Carysfort Road London, N8 8RB	Feb 23
Drawing Title:		Site / Block Plan as Proposed	Scale: 1:200 @ A3

Aubrey Technical Services ©
Architectural Design Consultants Telephone 01442 247935
The Loft 61A Belwains Lane Hemel Hempstead Herts HP3 9PP
Drawing No:
0677/34
Rev. -