



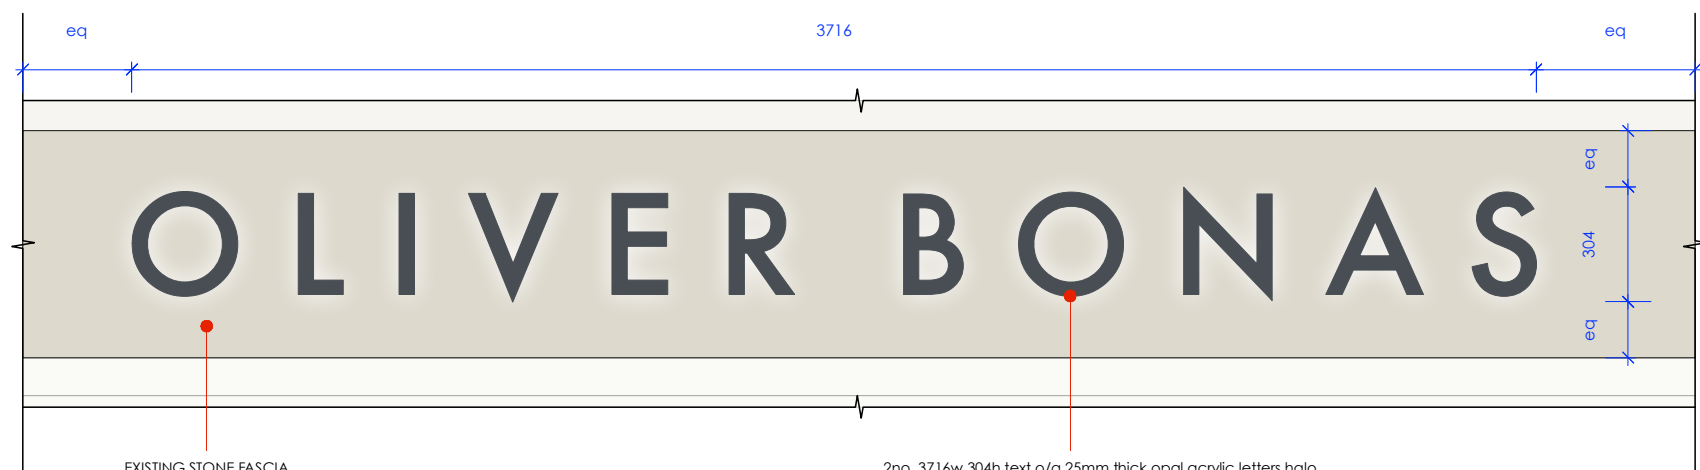



EXISTING STONE FASCIA
cleaned and made good

2no. 3716w 304h text o/a 25mm thick opal acrylic letters halo illuminated with opaque anthracite grey RAL 7016 fronts, pegged off fascia on 5mm spacers.
The luminance for the illumination will be restricted to minimise harm to the conservation area on all sides 210 CD/m².

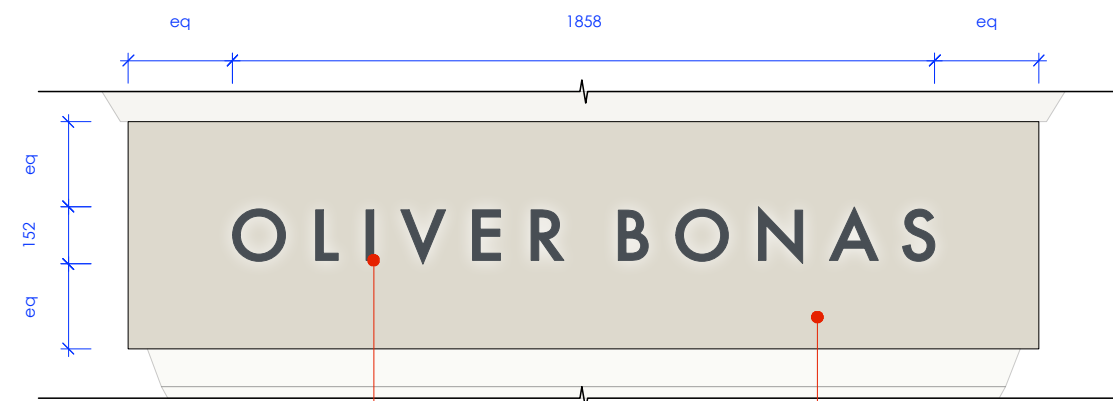


O1no. 1858w 152h text a/o 25mm thick opal acrylic letters halo illuminated with opaque anthracite grey RAL 7016 fronts, pegged off fascia on 5mm spacers.
The luminance for the illumination will be restricted to minimise harm to the conservation area on all sides 210 CD/m².


EXISTING STONE FASCIA
cleaned and made good

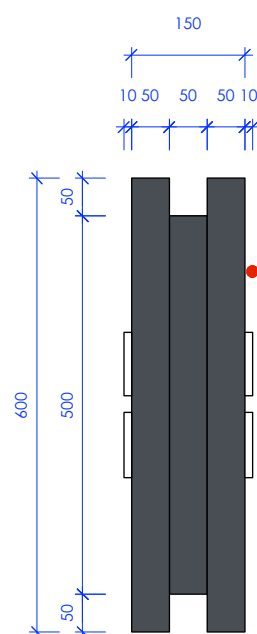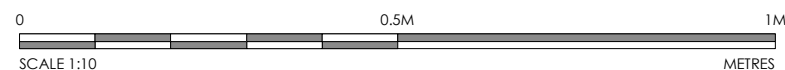

02no. 600sq. 150d
non-illuminated projecting
sign finished in anthracite
grey RAL 7016 with white
painted text 500w 192h o/a
metal push through lettering
to sit 10mm proud of panel
face

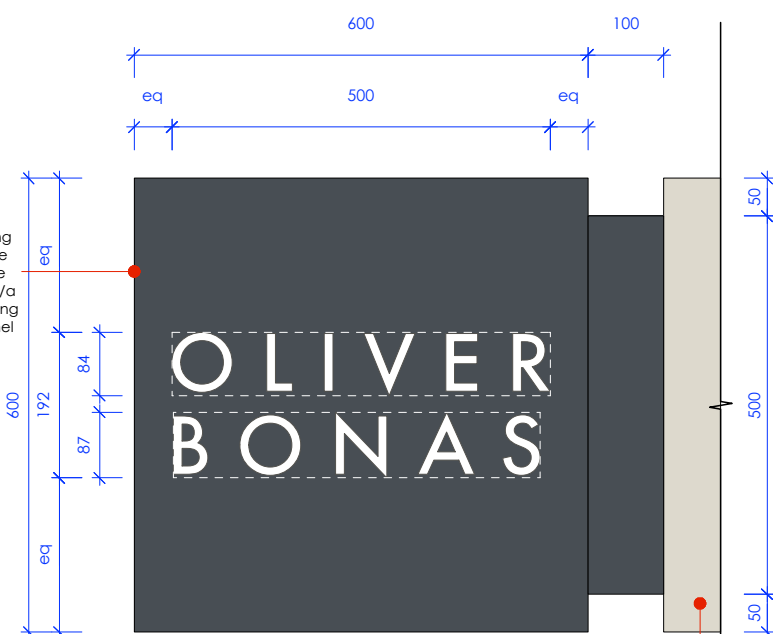


EXISTING STONE FASCIA
cleaned and made good

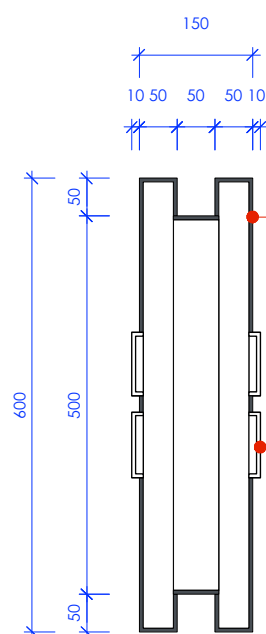


02no. 600sq. 150d
non-illuminated
projecting sign
finished in anthracite
grey RAL 7016


white painted text
500w 192h text o/a
metal push through
lettering to sit 10mm
proud of panel face

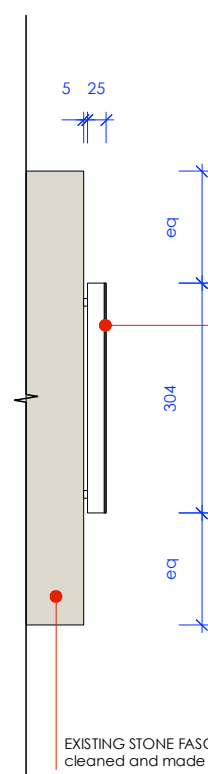

2no. 3716w 304h text o/a
25mm thick opal acrylic
letters halo illuminated with
opaque anthracite grey RAL
7016 fronts, pegged off
fascia on 5mm spacers.

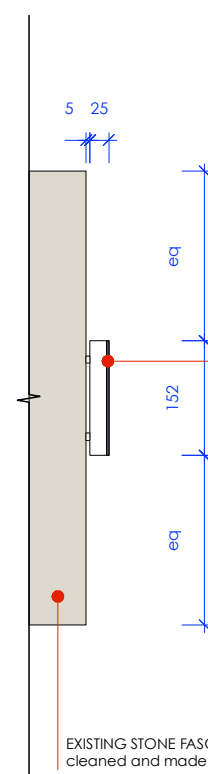

1no. 1858w 152h text o/a
25mm thick opal acrylic
letters halo illuminated with
opaque anthracite grey RAL
7016 fronts, pegged off
fascia on 5mm spacers.

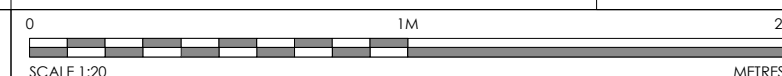

All dimensions to be confirmed on site by Contractor.
Structural works to be confirmed by Structural Engineer.
All elements to comply with statutory requirements.

Copyright Tanner Design Limited,
 Marcar House 13 Parkshot Richmond Surrey TW9 2RG
 tel. 07974 324216 email. studio@tannerdesign.co.uk
www.tannerdesign.co.uk

TANNER