


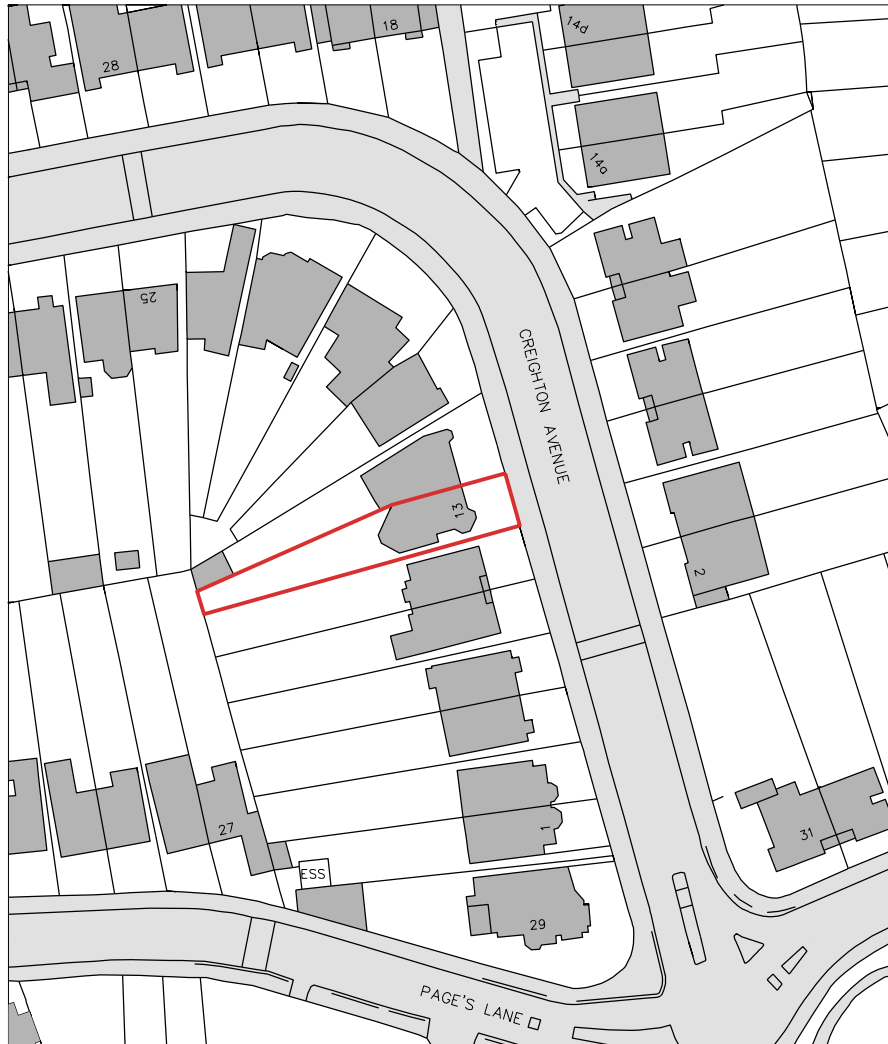

13 CREIGHTON AVENUE, N10

DRAWING : LOCATION PLAN

SCALE: 1:1250 @ A4 DATE: 27.04.23

AAB architects

Studio 39, Bickerton House, 25 Bickerton Road, London N19 5JT
Tel 020 7281 8955 mail@aabarchitects.co.uk

Drg no. 369_01250

Do not scale from this drawing All dimensions to be checked on site

Notify the Architect immediately of any discrepancies

This drawing remains the copyright of the Architect