


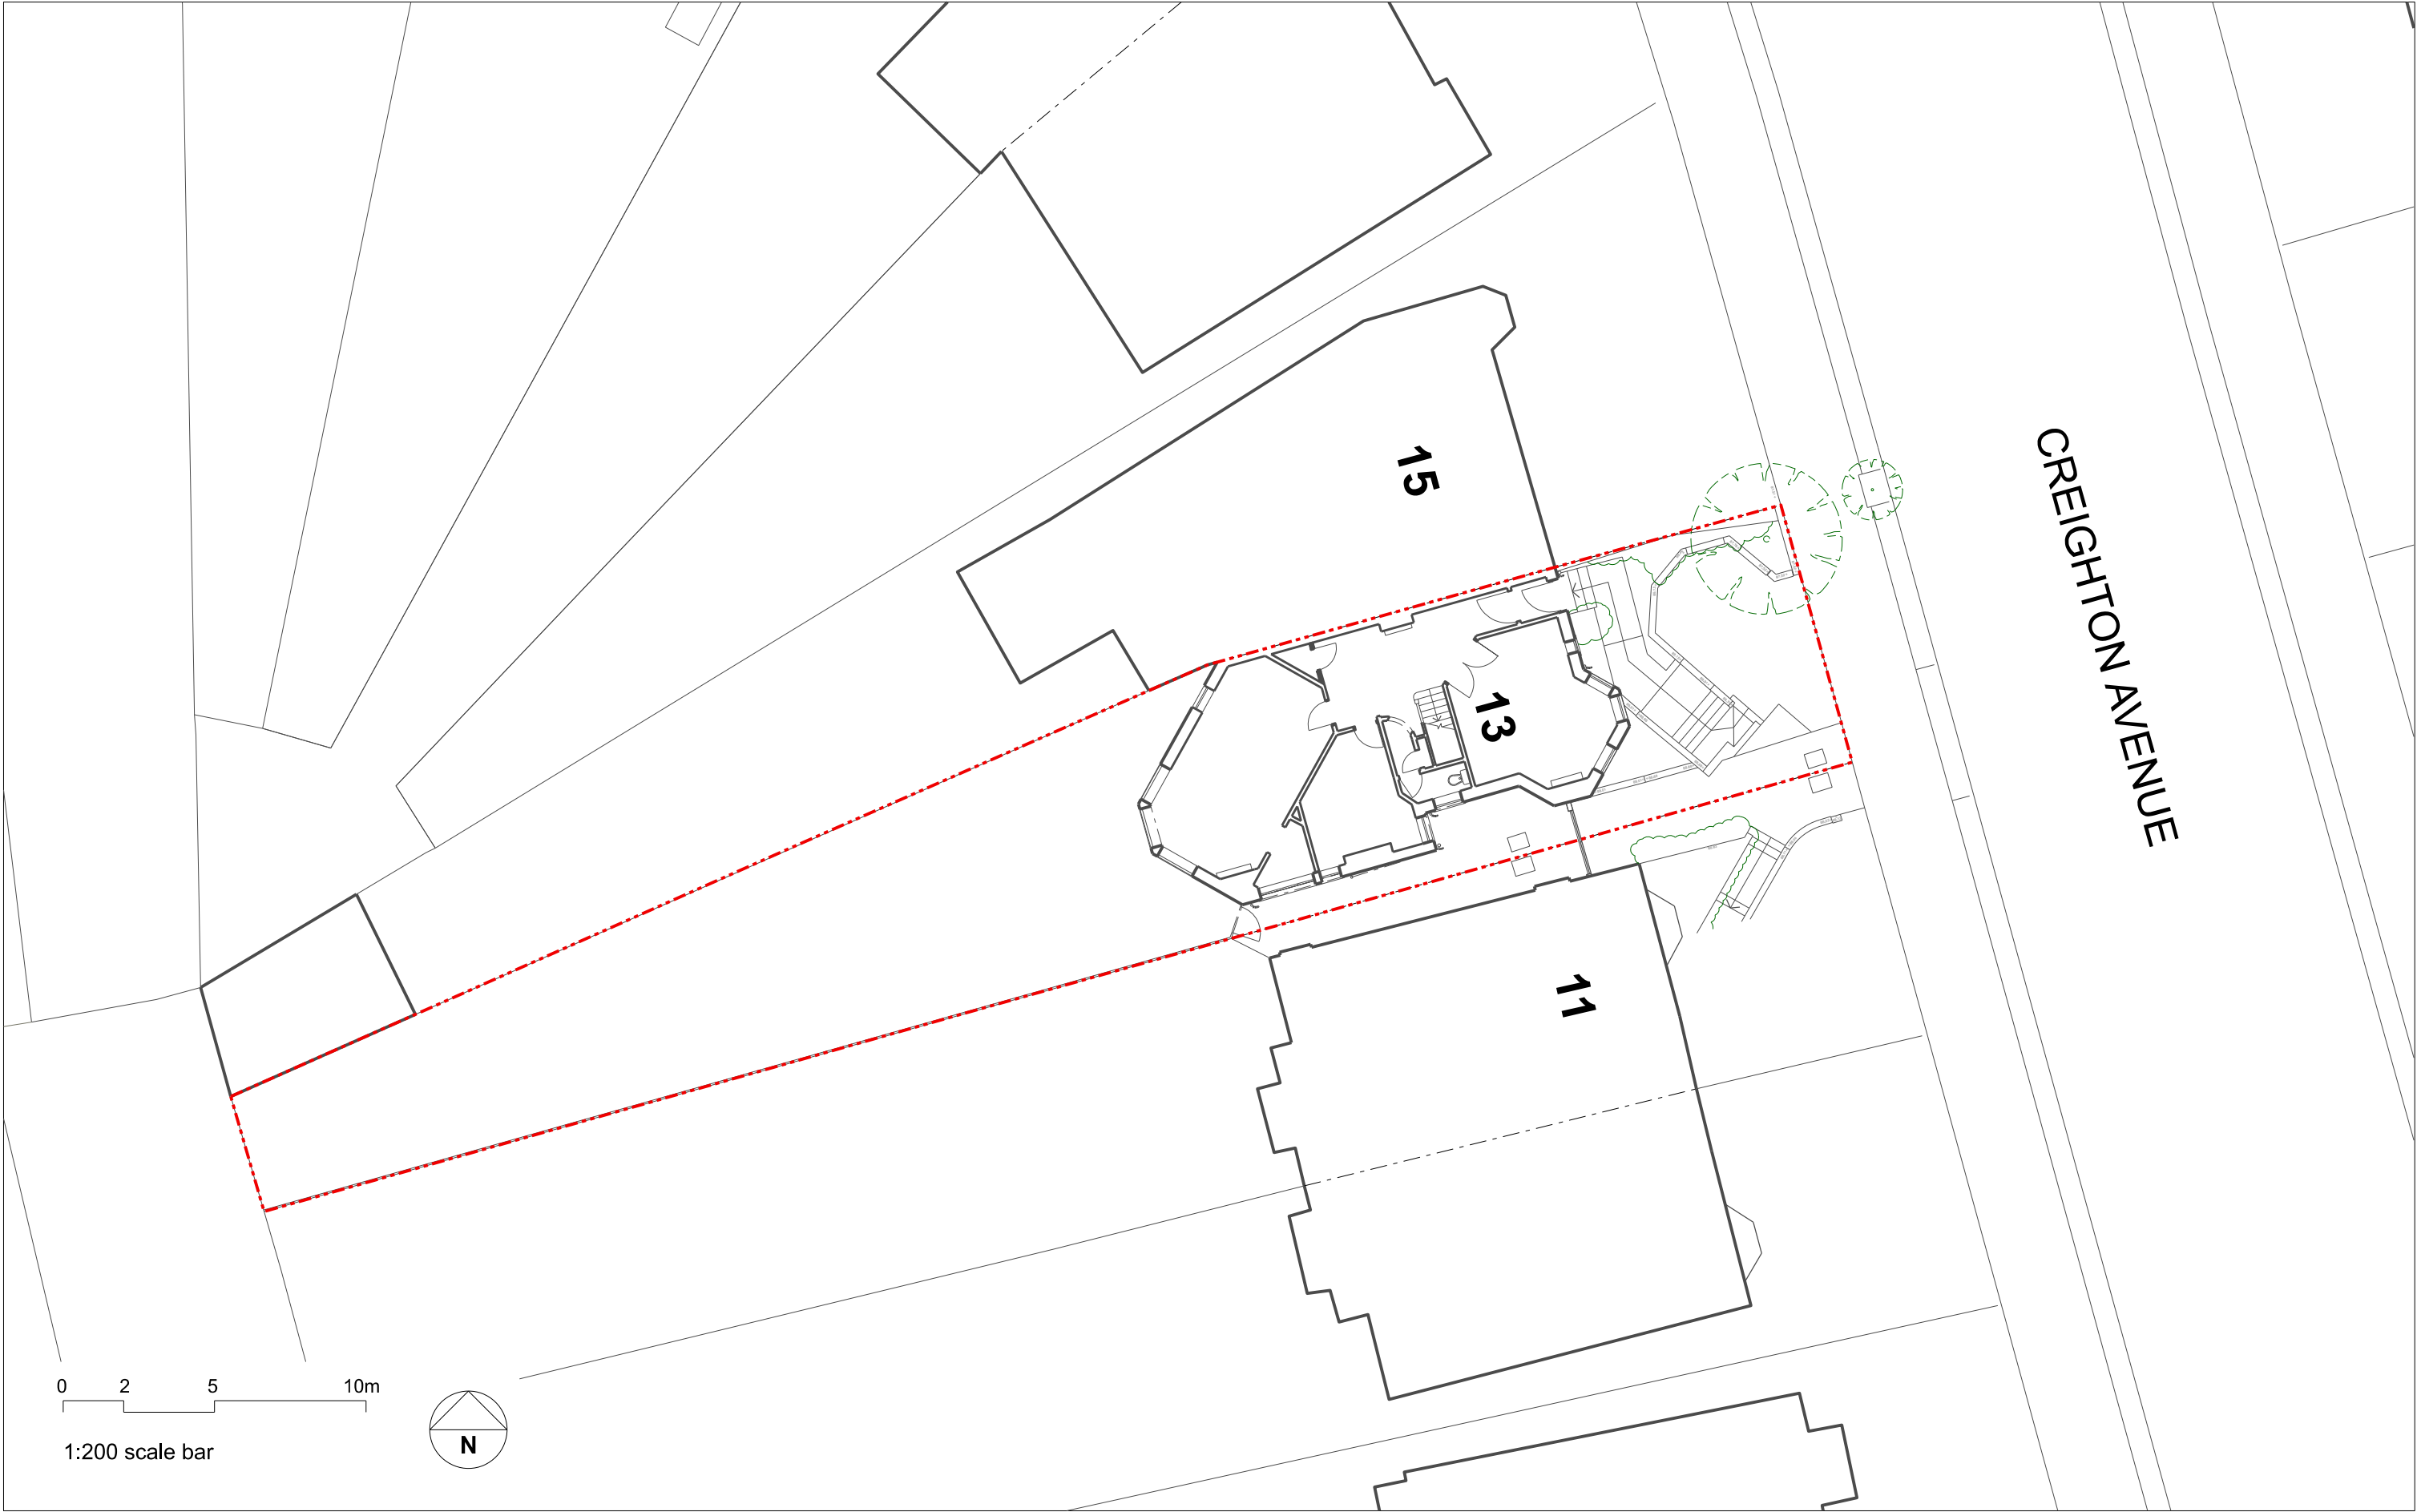

Rev.	Date	By	Description
T	12.04.23		Tender issue

Do not scale from this drawing All dimensions to be checked on site
Notify the Architect immediately of any discrepancies
This drawing remains the copyright of the Architect

AAB architects
Studio 39, Bickerton House, 25 Bickerton Road, London N19 5JT
Tel 020 7281 8955 mail@aabarchitects.co.uk www.aabarchitects.co.uk

13 CREIGHTON AVENUE, N10
DRAWING : SITE PLAN
SCALE : 1:200 at A3
DATE : 07.01.20

JOB NO.	LEVEL	SERIES	NO.	REV
369		0	01	T




Rev.	Date	By	Description
T	12.04.23		Tender Issue

Do not scale from this drawing All dimensions to be checked on site
 Notify the Architect immediately of any discrepancies
 This drawing remains the copyright of the Architect

AAB architects
 Studio 39, Bickerton House, 25 Bickerton Road, London N19 5JT
 Tel 020 7281 8955 mail@aabarchitects.co.uk www.aabarchitects.co.uk

13 CREIGHTON AVENUE, N10
 DRAWING : EXISTING REAR ELEVATION
 SCALE : 1:50 at A3
 DATE : 03.01.20

JOB NO.	LEVEL	SERIES	NO.	REV
369		0	31	T

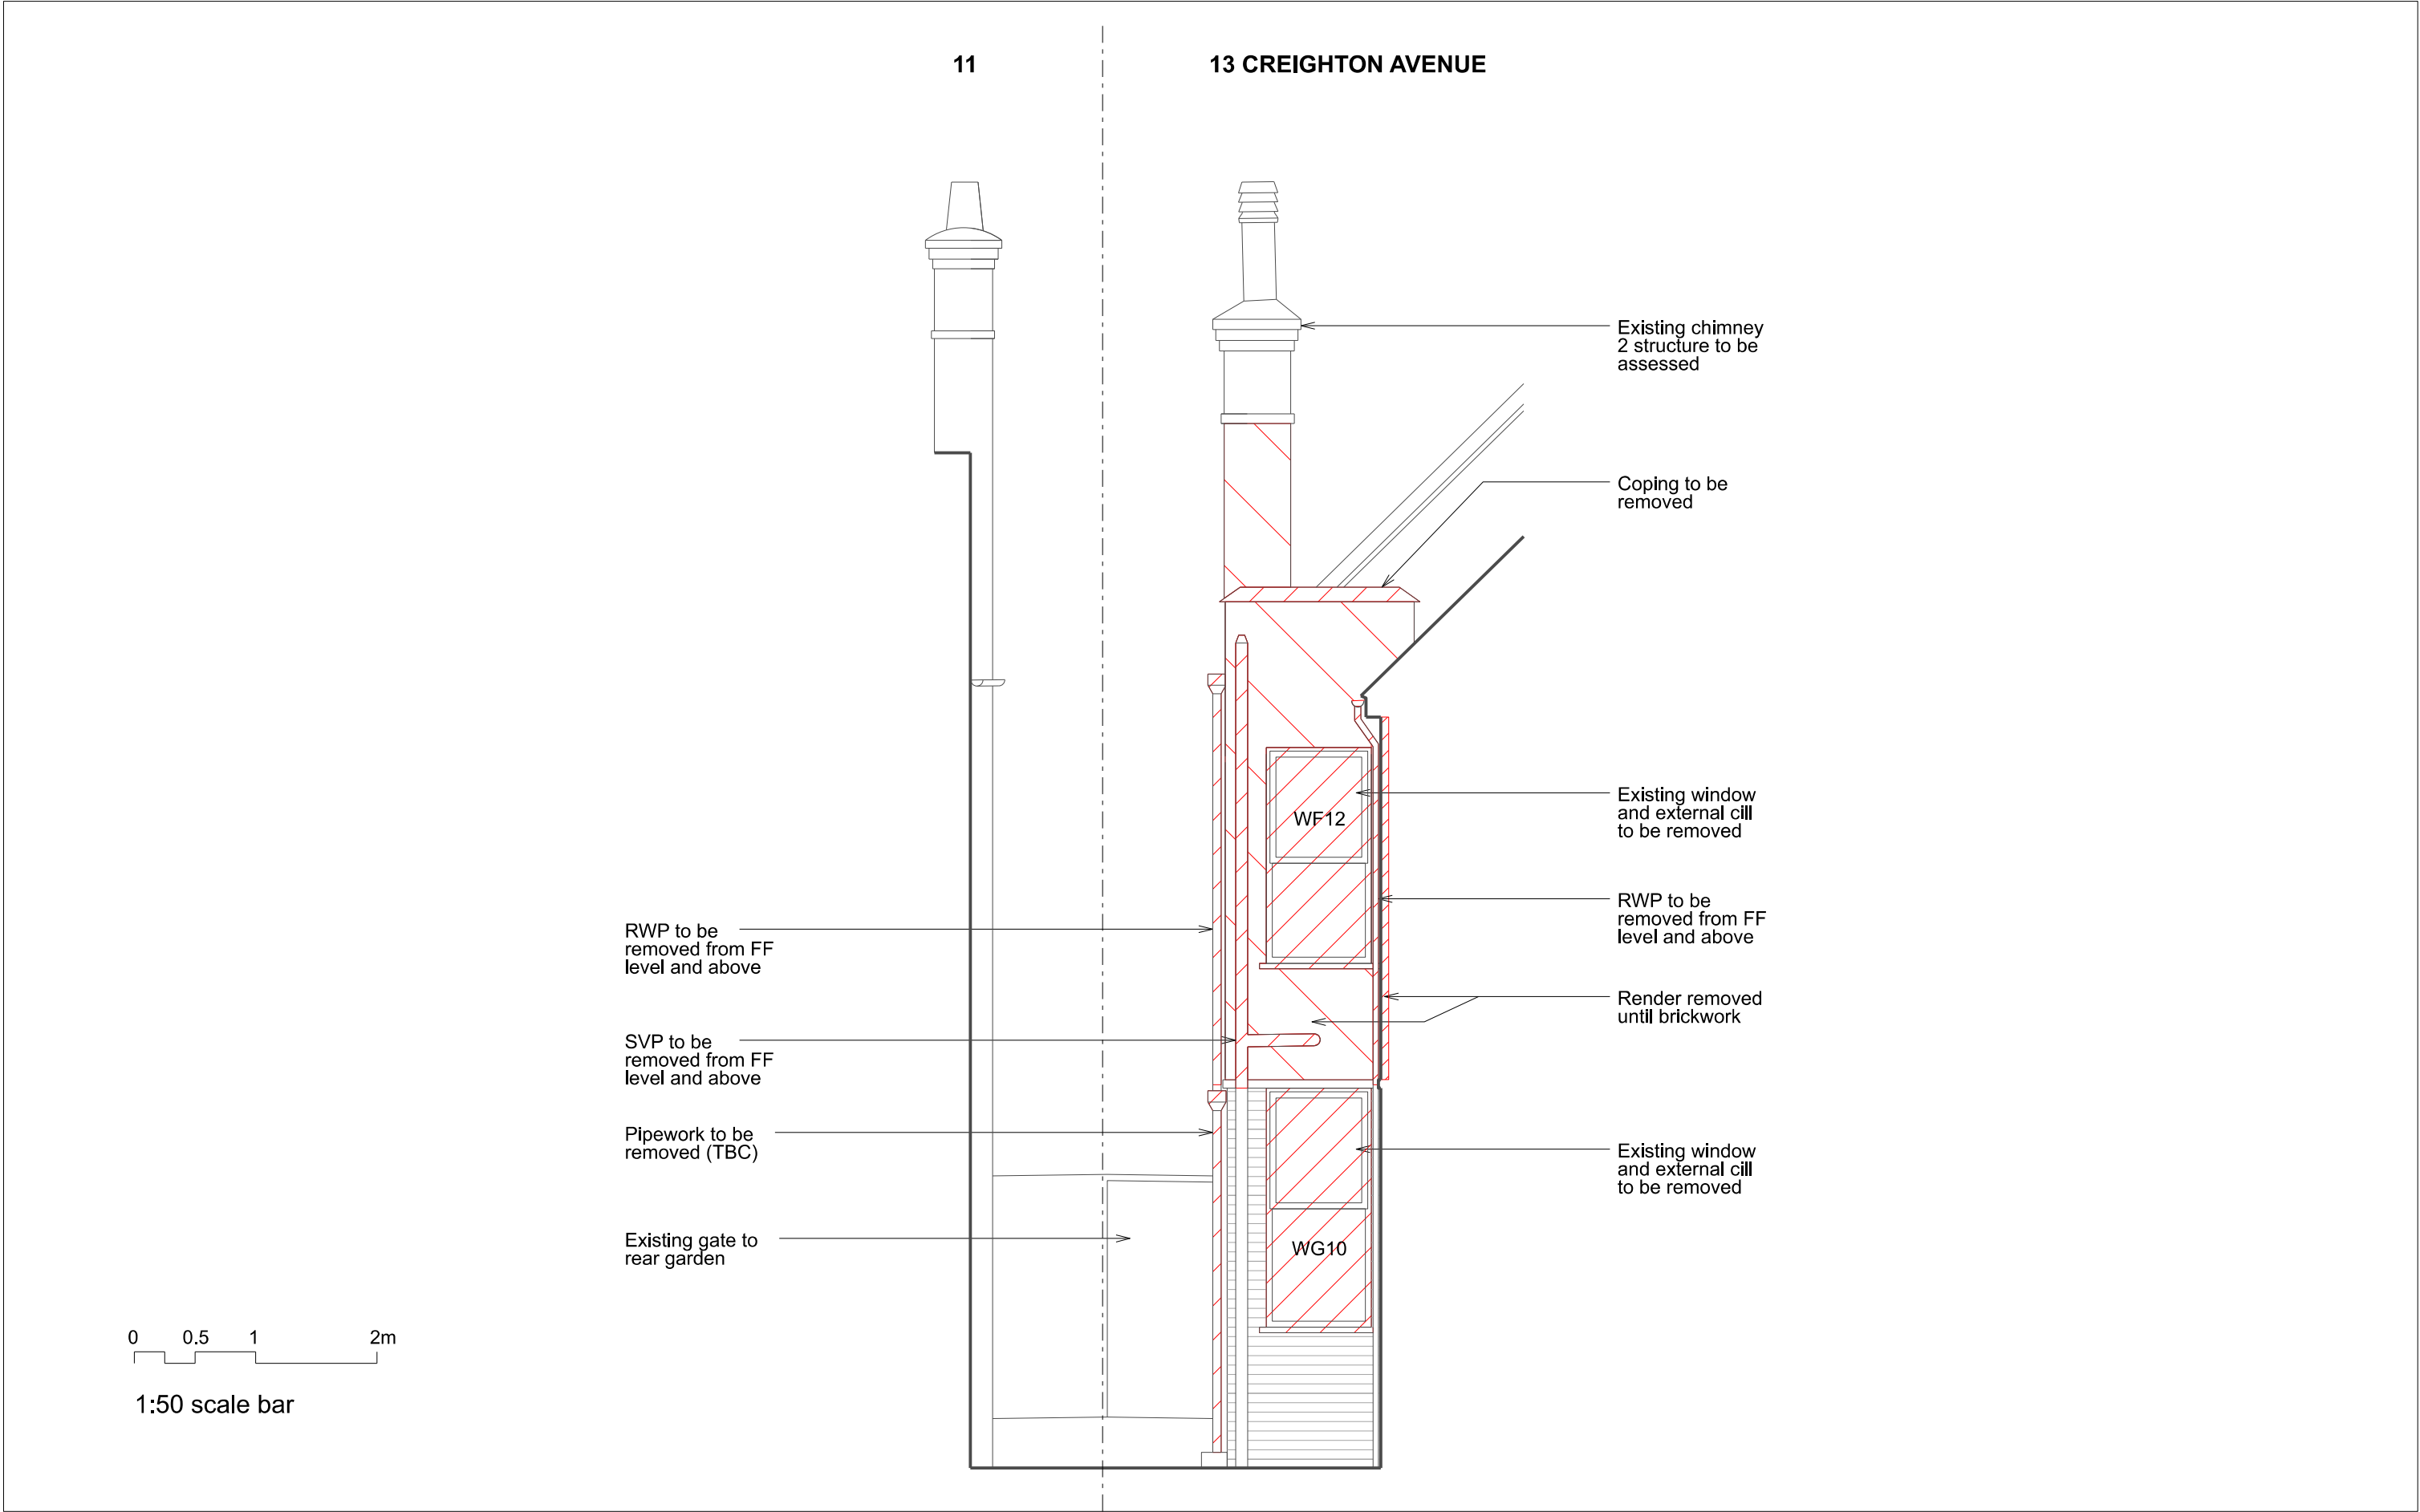

Rev.	Date	By	Description
T	12.04.23		Tender issue

Do not scale from this drawing All dimensions to be checked on site
Notify the Architect immediately of any discrepancies
This drawing remains the copyright of the Architect
AAB architects
Studio 39, Bickerton House, 25 Bickerton Road, London N19 5JT
Tel 020 7281 8955 mail@aabarchitects.co.uk www.aabarchitects.co.uk

13 CREIGHTON AVENUE, N10
DRAWING : EXISTING SIDE ELEVATION 2
SCALE : 1:50 at A3
DATE : 03.01.20

JOB NO.	LEVEL	SERIES	NO.	REV
369		0	33	T