



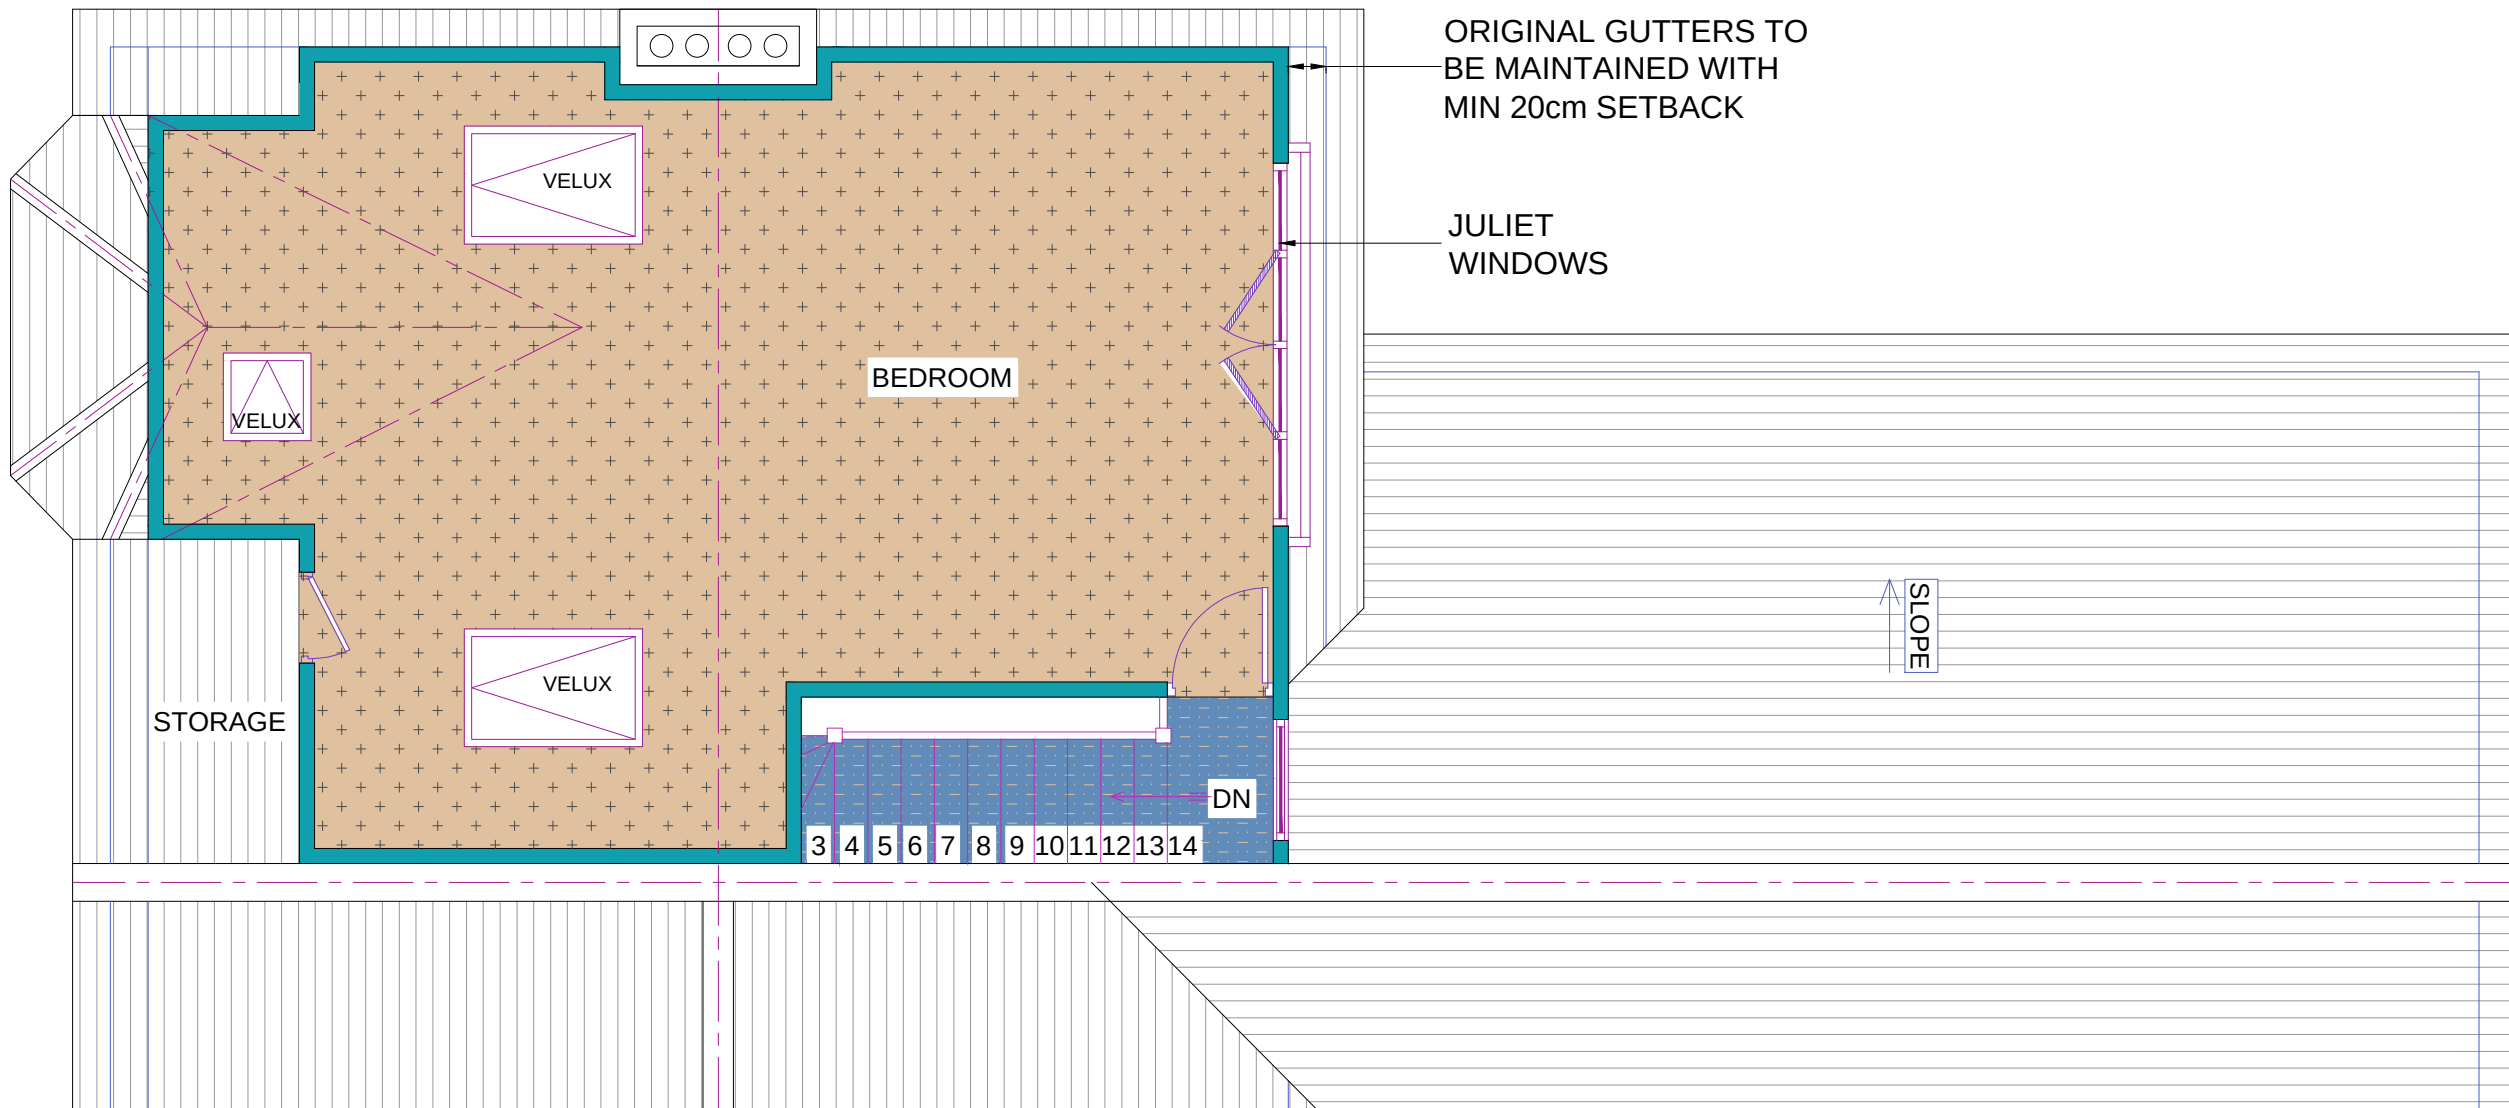

PROPOSED LOFT PLAN

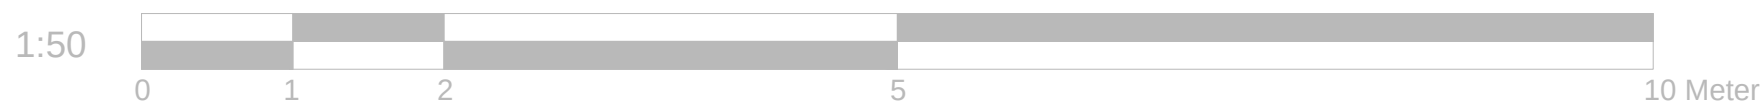

DRAFT

REFERENCE DRAWINGS		GENERAL NOTES This drawing is for planning use only do not use this drawing for any purpose other than that for which it was issued. Structural Design and Building Control Approval is required before construction commences. This drawing is subject to copyright do not reproduce this drawing without prior permission.	No	DATE	REVISION	BY	CHK	CONSULTANT CIVILS CONSULTING LTD. Contact: 07947249323	DRAWN MK		CLIENT/PROJECT 24b ARCADIAN GARDENS	DRAWING No. D03
									CHECKED A.R		TITLE PROPOSED LOFT PLAN	SCALE: 1:50 @A3
									PROJECT NO.			DATE: 19-04-2023