



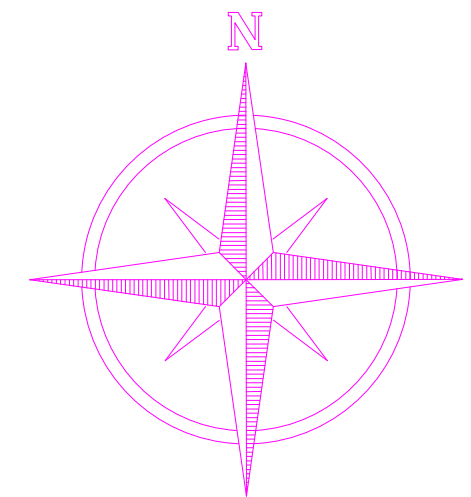

LOCATION PLAN

SCALE: 1:1250

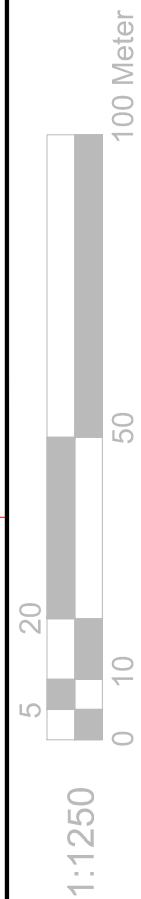

REFERENCE DRAWINGS	GENERAL NOTES	No	DATE	REVISION	BY	CHK	CONSULTANT	DRAWN	CIENT/PROJECT	DRAWING No.
	This drawing is for planning use only do not use this drawing for any purpose other than that for which it was issued.						 CIVIL ENGINEERS STRUCTURAL ENGINEERS ARCHITECTURAL DESIGNERS Contact: 07947249323	MK	24b ARCADIAN GARDENS	D12
	Structural Design and Building Control Approval is required before construction commences.							A.R		
	This drawing is subject to copyright do not reproduce this drawing without prior permission.							PROJECT NO.	SITE LOCATION	SCALE: 1:1250 @A3 DATE: 19-04-2023