


MYDDLETON ROAD

- Key - Thames Water Records**
- Foul Sewer
 - Surface Water Sewer
 - Combined Sewer
 - Sewer not maintained by Thames Water

- Key - Drainage Connections on site**
- Existing drainage connections to be retained

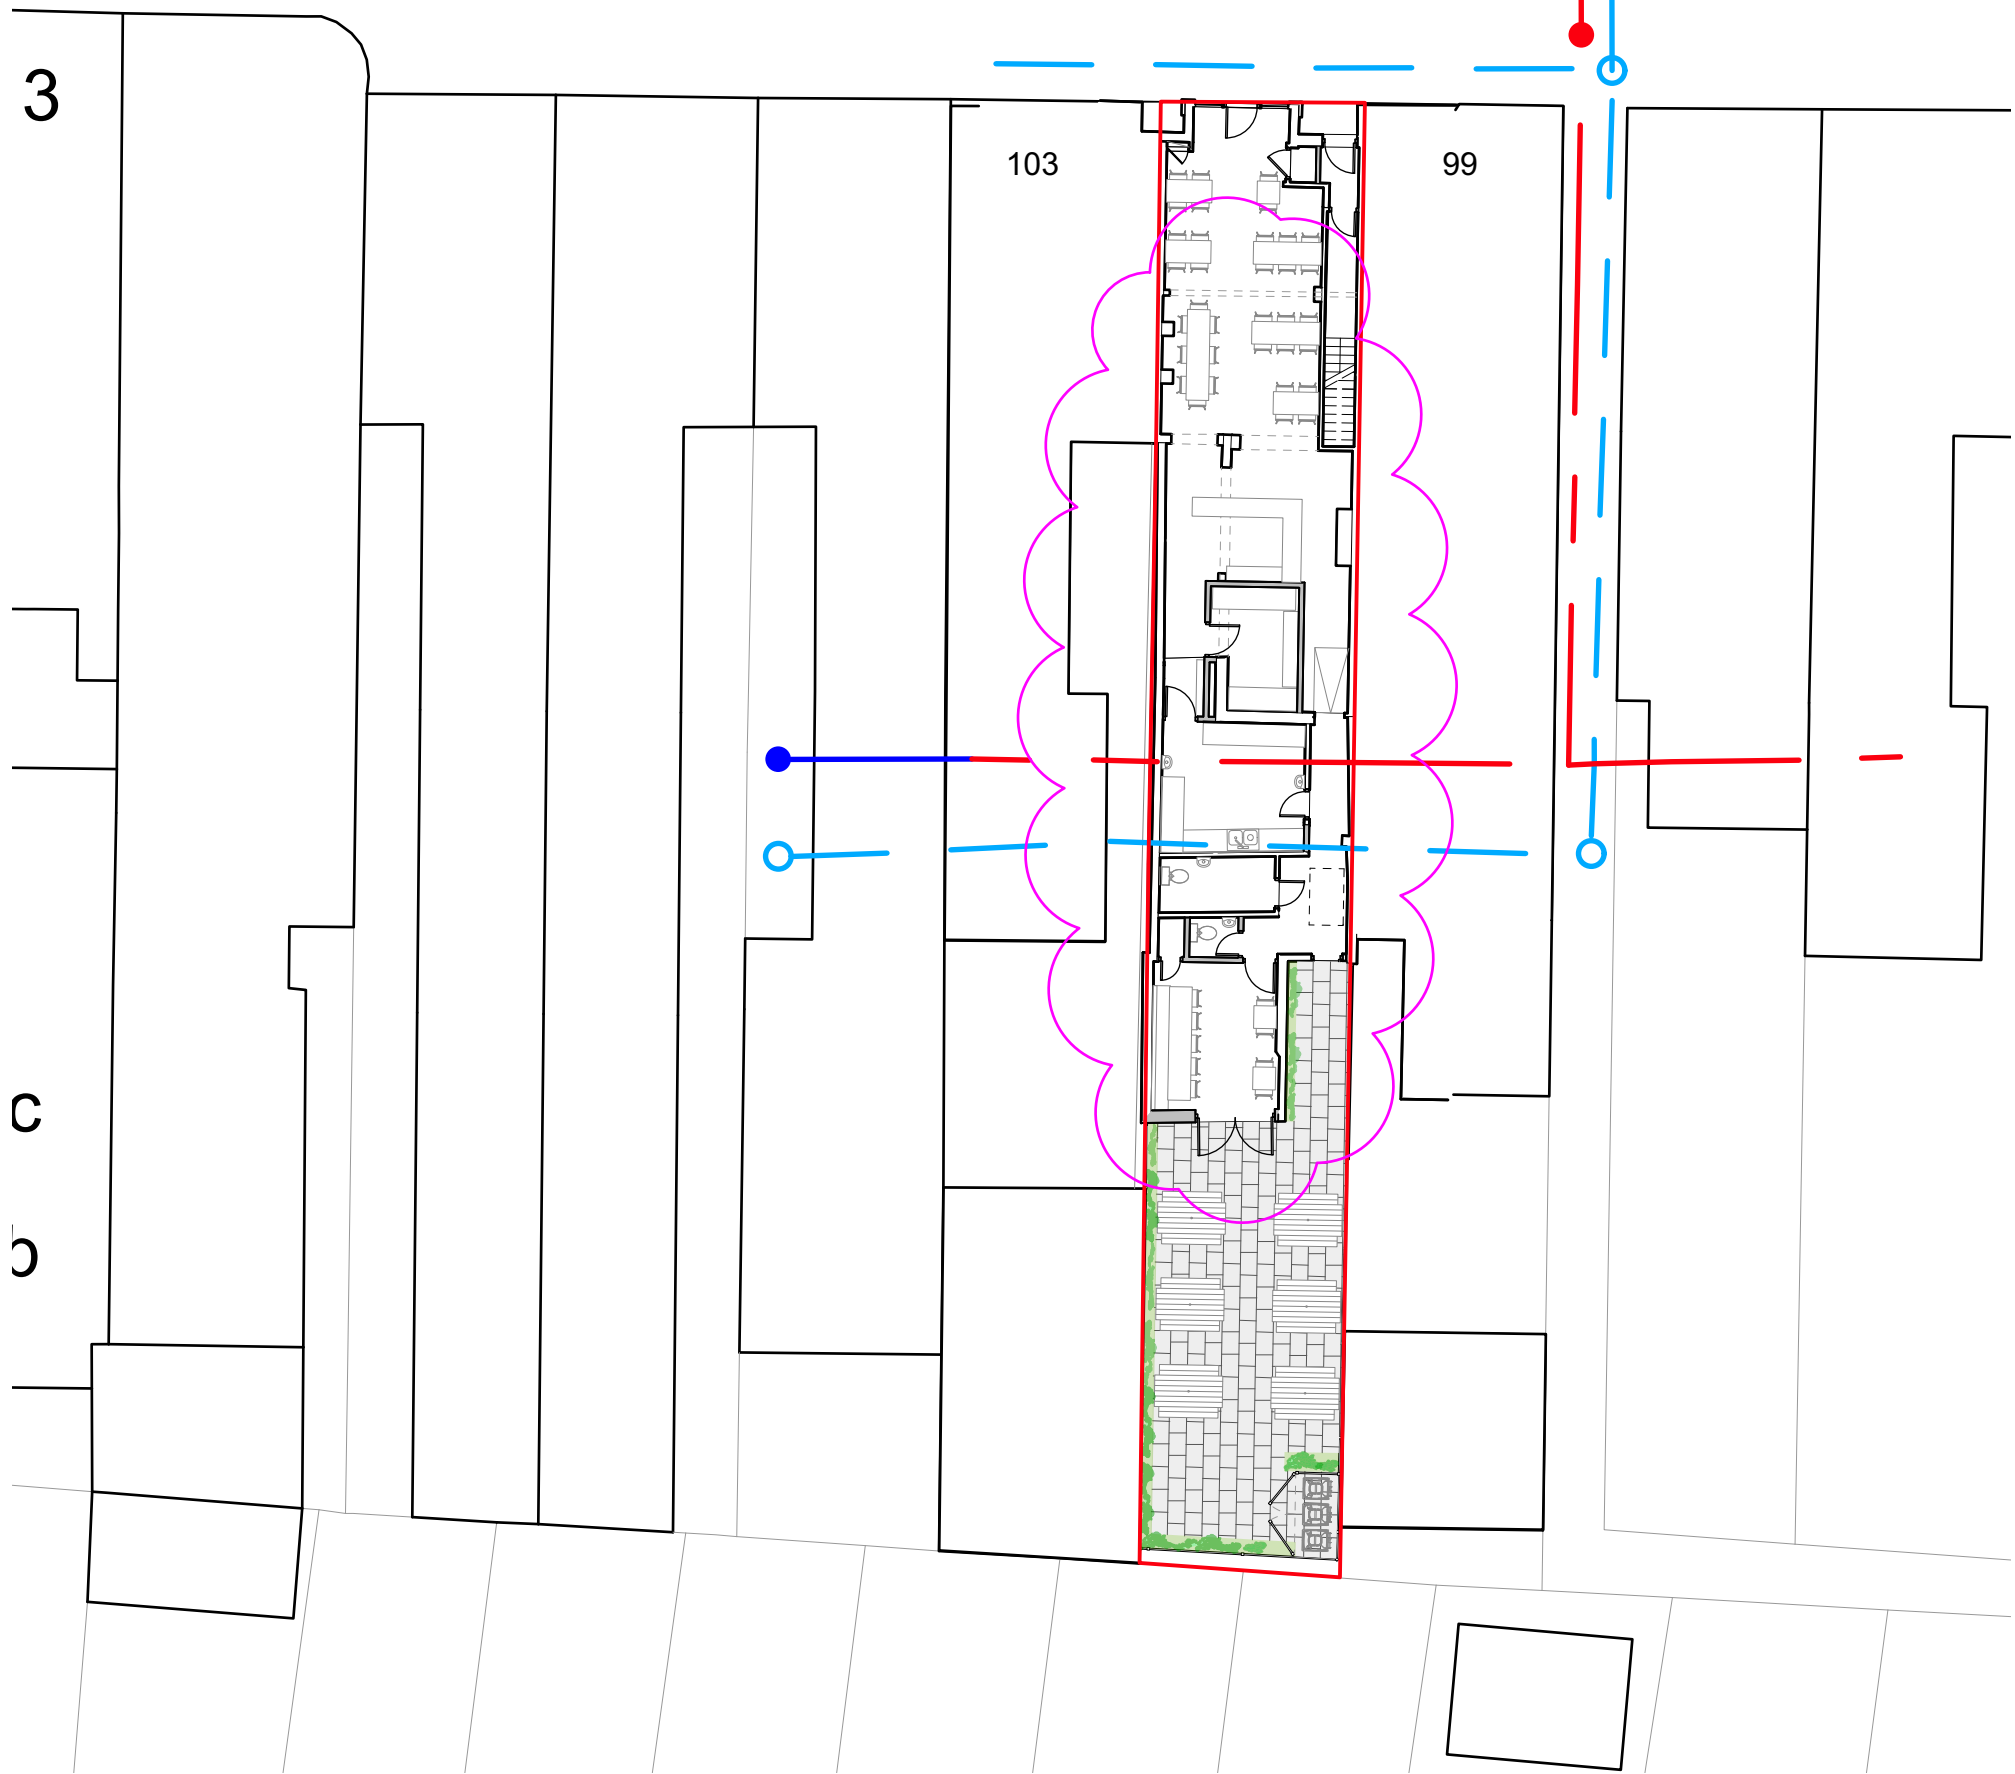

Note: Site connection to mains sewer to be confirmed in CCTV survey