

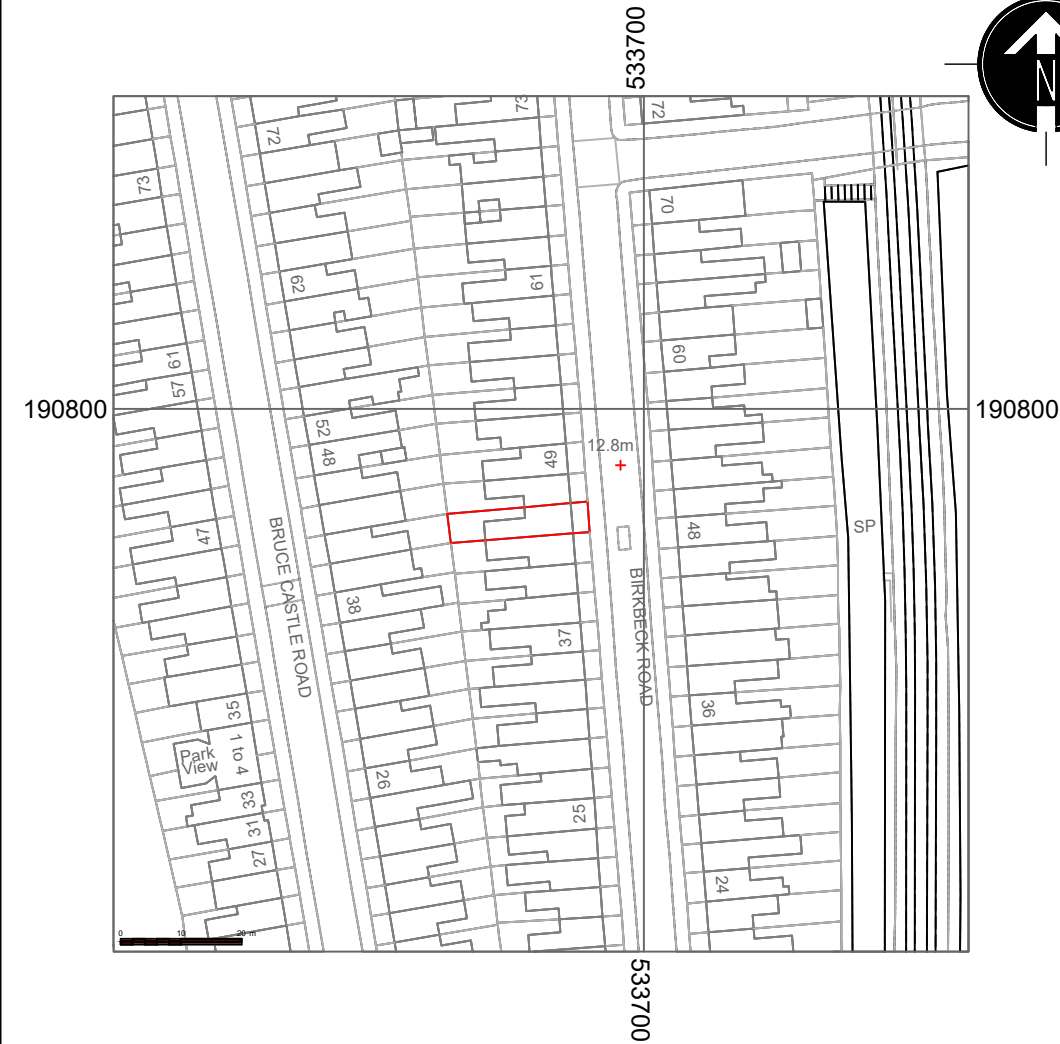


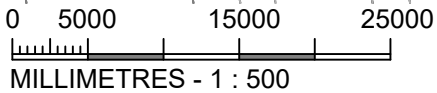

SITE LOCATION PLAN
SCALE 1:1250

KEY

Site Boundary

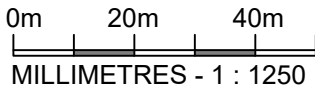

BLOCK PLAN
SCALE 1:500

Addoil Ltd
1 Drummer Stagpole Mews
Mill Hill, London
NW7 1NN

Client: Minliang Cai
45 Birkbeck Road
London
N17 8NH

Drawn By: Gugs Lo

Date Issued: April 2023

Scale: As noted on drawing

Drawing Title:

SITE LOCATION PLAN & BLOCK PLAN

Drawing Number:

ADD-116-FP-001-REV 01