


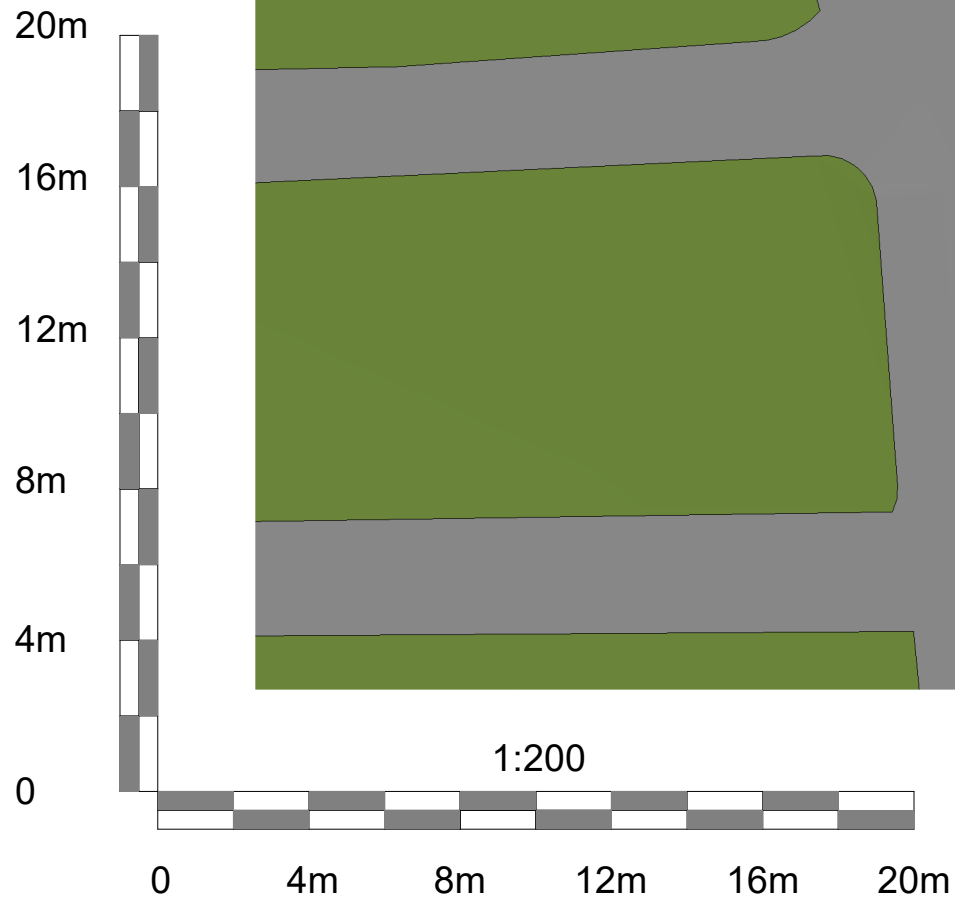

Notes
This is an A1 Drawing at a scale of
1 : 200

Rev	Date	Description
A	17.11.22	Planting to redundant court area

SITE LOCATION
Down Hills Park
Downhills Road,
LONDON. N17 6PE.

PROJECT
LED FLOODLIGHTING
CLIENT
HARINGEY COUNCIL

DRAWING TITLE
Proposed Layout

Sf SPORTSFACILITY
Pd PLANNING&DESIGNLTD

39 Hemwood Road, Windsor, Berkshire, SL4 4YX
Telephone: (01753) 850123 Mob: 07770 366299
Email: office@sfpd.co.uk

CONSULTANCY SERVICES

DRAWN BY L. West	CHECKED BY S.F.P.D.
SCALE 1 : 200	DATE 12.10.2022
DRAWING NUMBER 2022 CAS 017 013 A	REVISION NO. A