


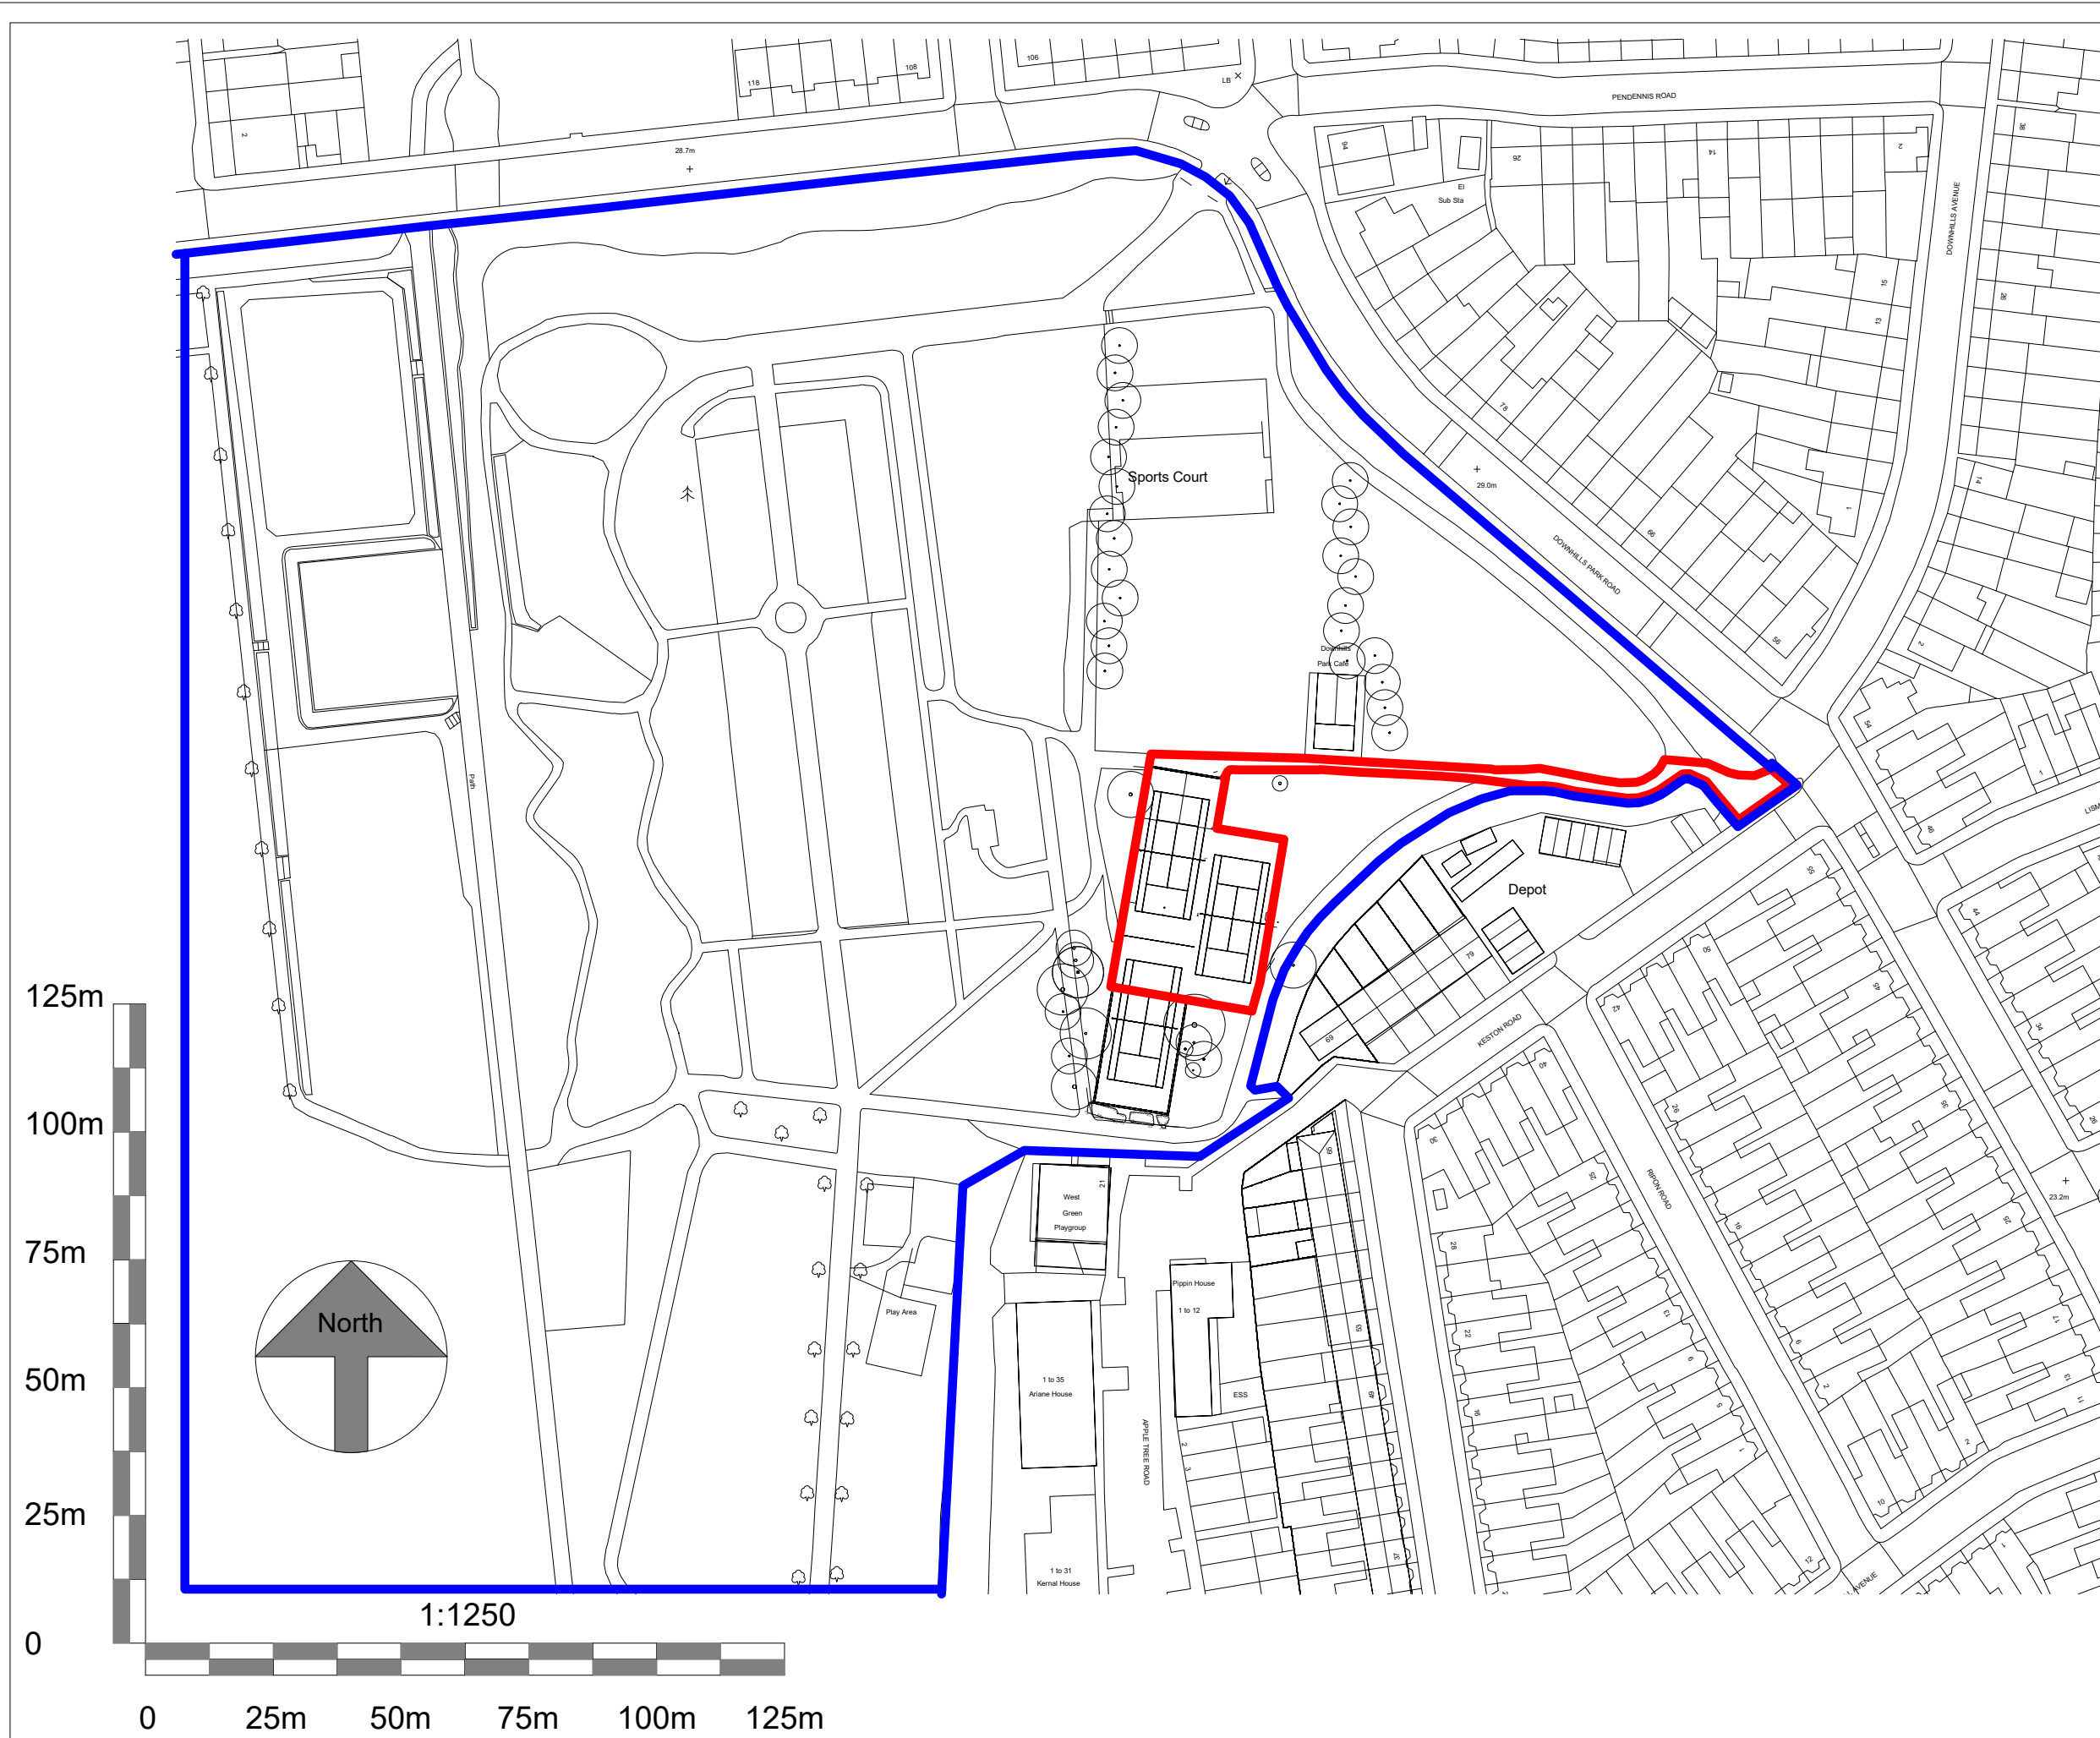

Notes

This is an A3 Drawing at a scale of 1 : 1250

Rev	Date	Description

SITE LOCATION

Down Hills Park
Downhills Road,
LONDON. N17 6PE.

PROJECT

LED FLOODLIGHTING

CLIENT

HARINGEY COUNCIL

DRAWING TITLE

Location Plan

Sf

Pd

SPORTSFACILITY

PLANNING&DESIGNLTD

39 Hemwood Road, Windsor, Berkshire, SL4 4YX
Telephone: (01753) 850123 Mob: 07770 366259
Email: office@sfpad.co.uk

CONSULTANCY SERVICES

DRAWN BY L.West		CHECKED BY S.F.P.D.
SCALE 1 : 1250	DATE 12.10.2022	REVISION NO.
DRAWING NUMBER 2022 CAS 017 010		