



1 EXISTING FRONT ELEVATION
1:50

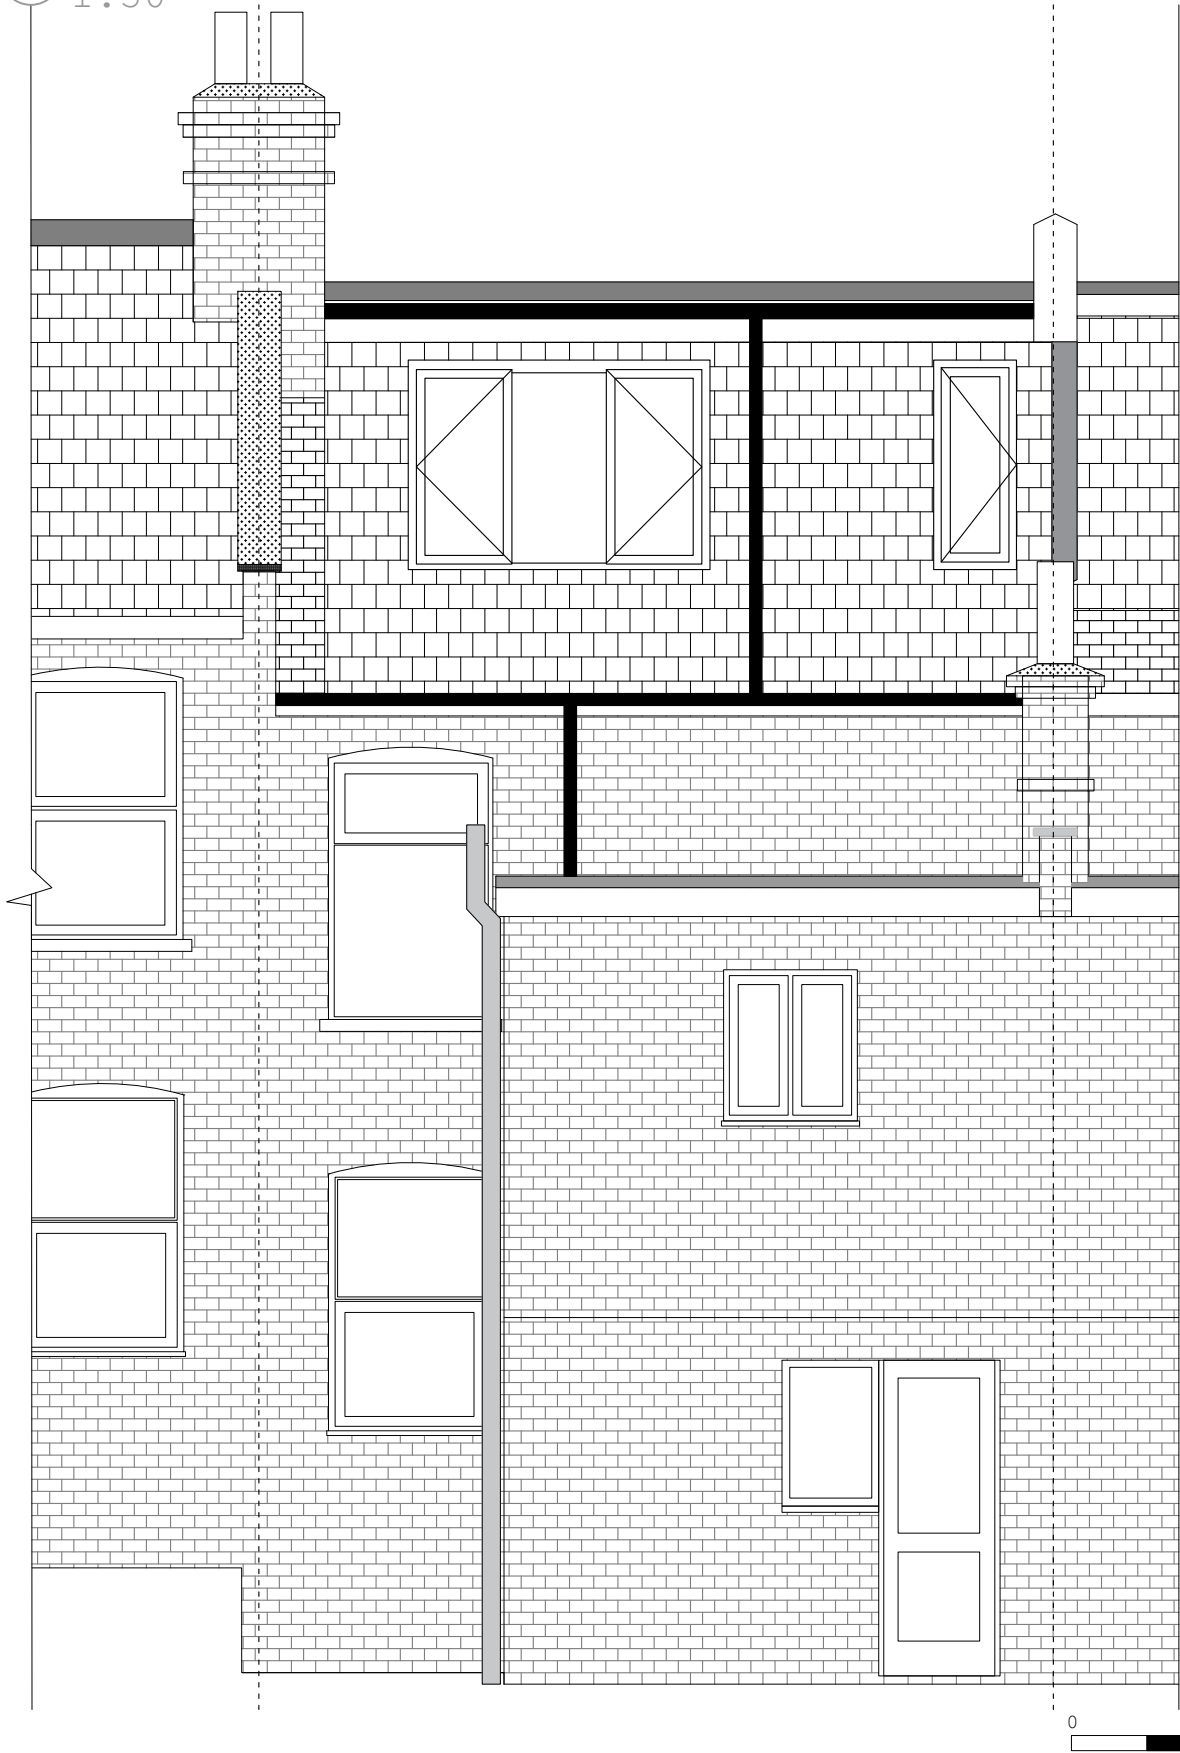

1 PROPOSED SIDE ELEVATION
1:50

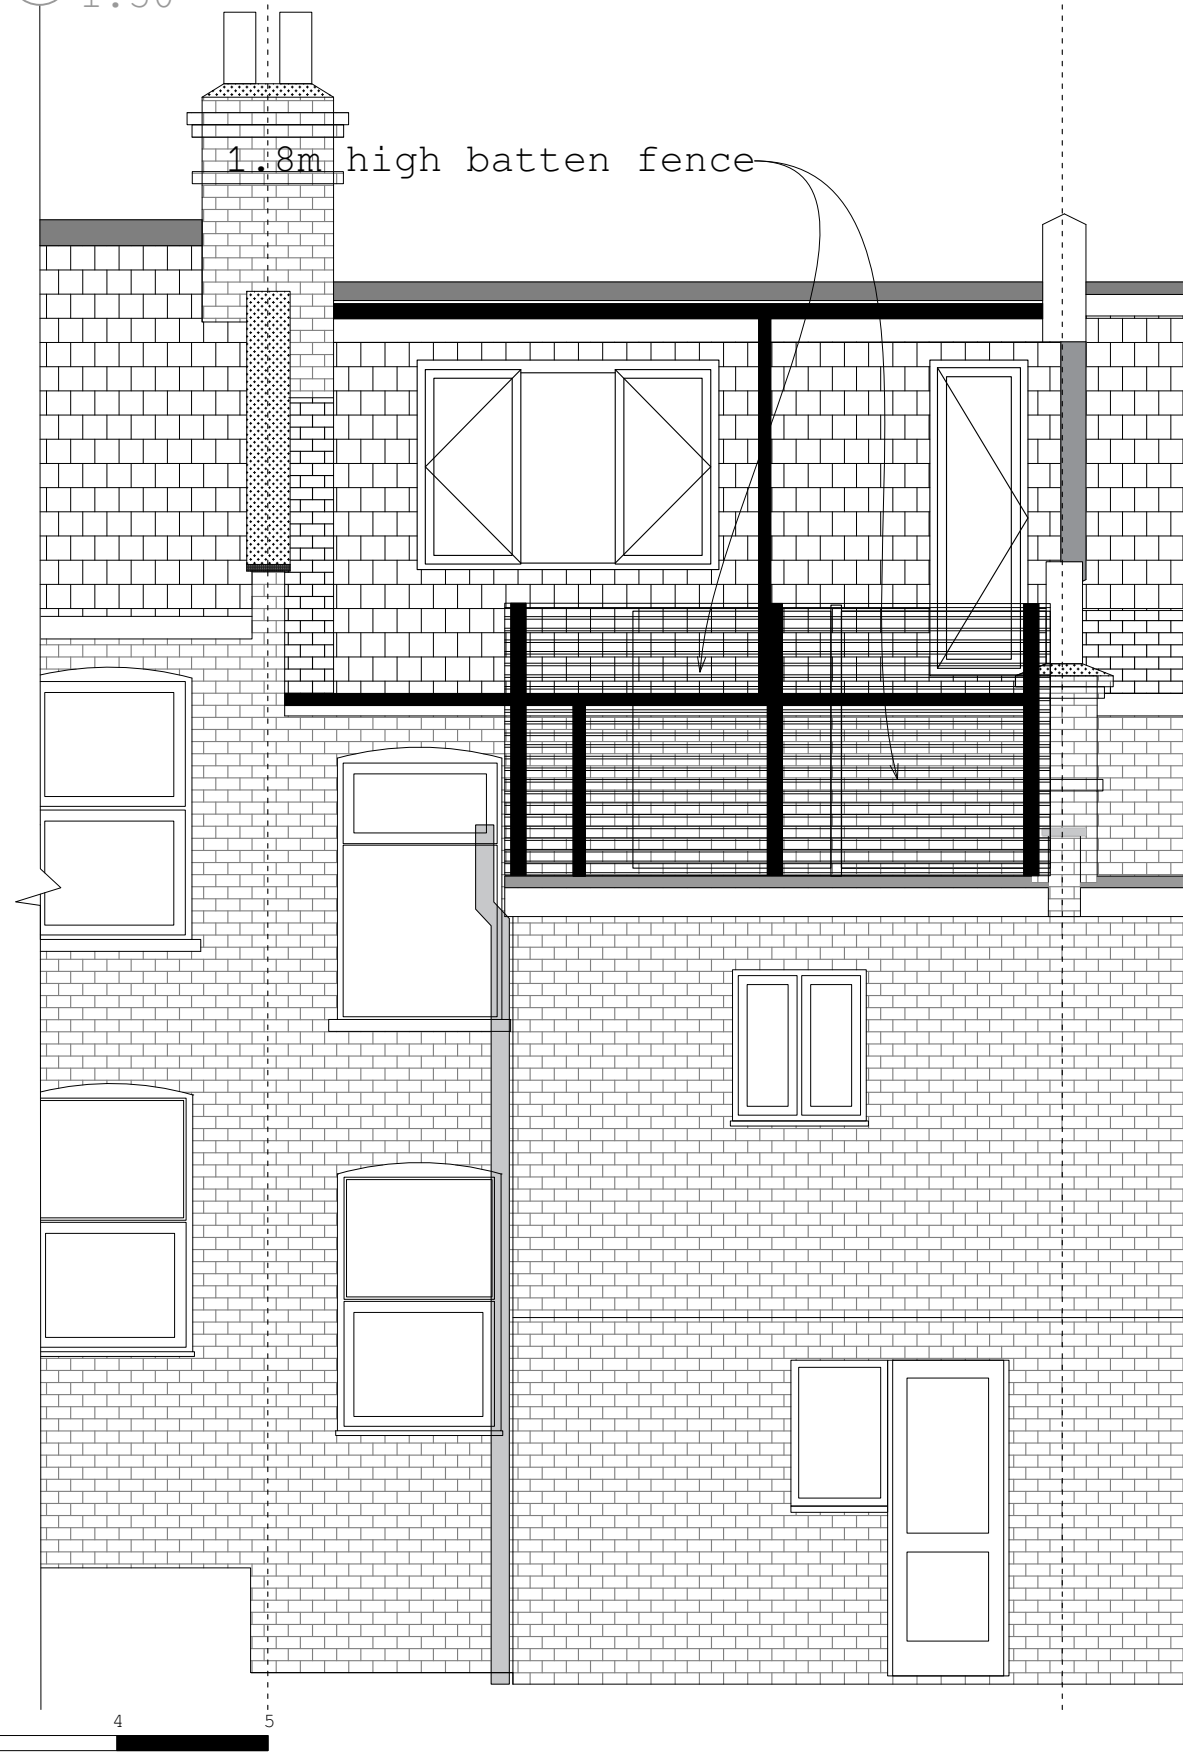

notes

rev.		by	date
stage			
PRELIMINARY			

1

ROOF

5/7 Vernon Yard,
London, W11 2DX, UK
hello@1roof.com

client	Felix Andre		
address	2B Seymour Road, London N8 0BE		
title	Existing & Proposed Elevations		
drawing	E-01		
scale	1:50 @ A3	drawn	EP
date	December 2022	checked	LAB