


JOB TITLE : Existing Ground Floor
ADDRESS : 155 Rivulet Road
Tottenham
London N17 7JH

SCALE : 1:50 in A3

JOB NO : OS/124

DATE : 15-10-2022

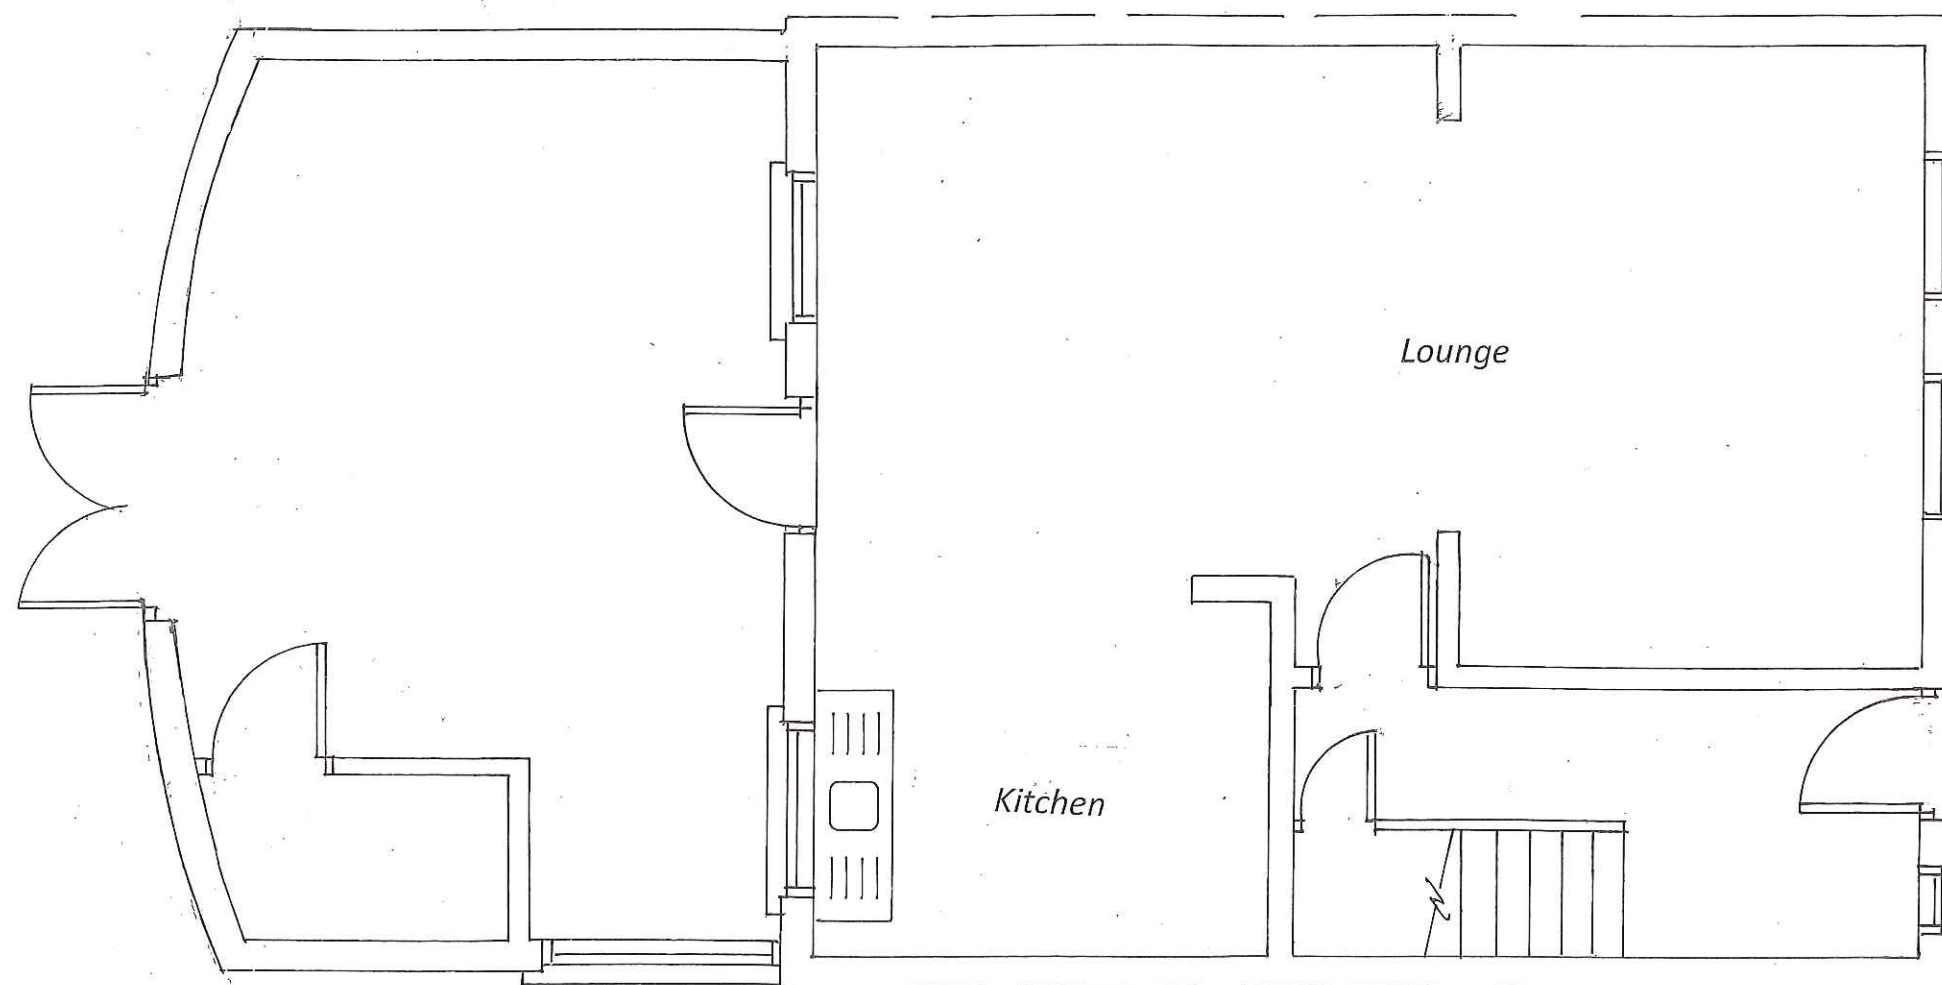

Existing Ground Floor