
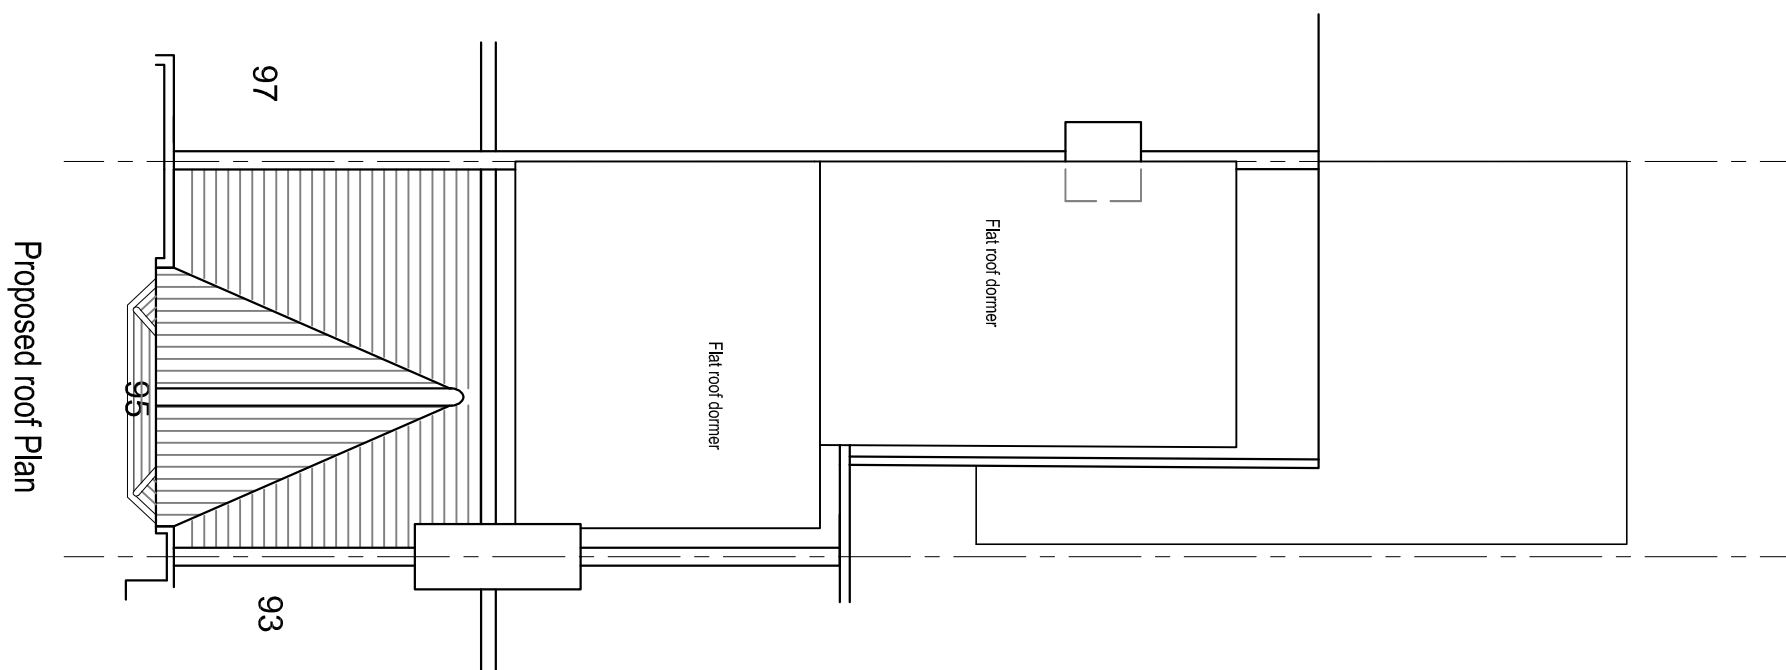
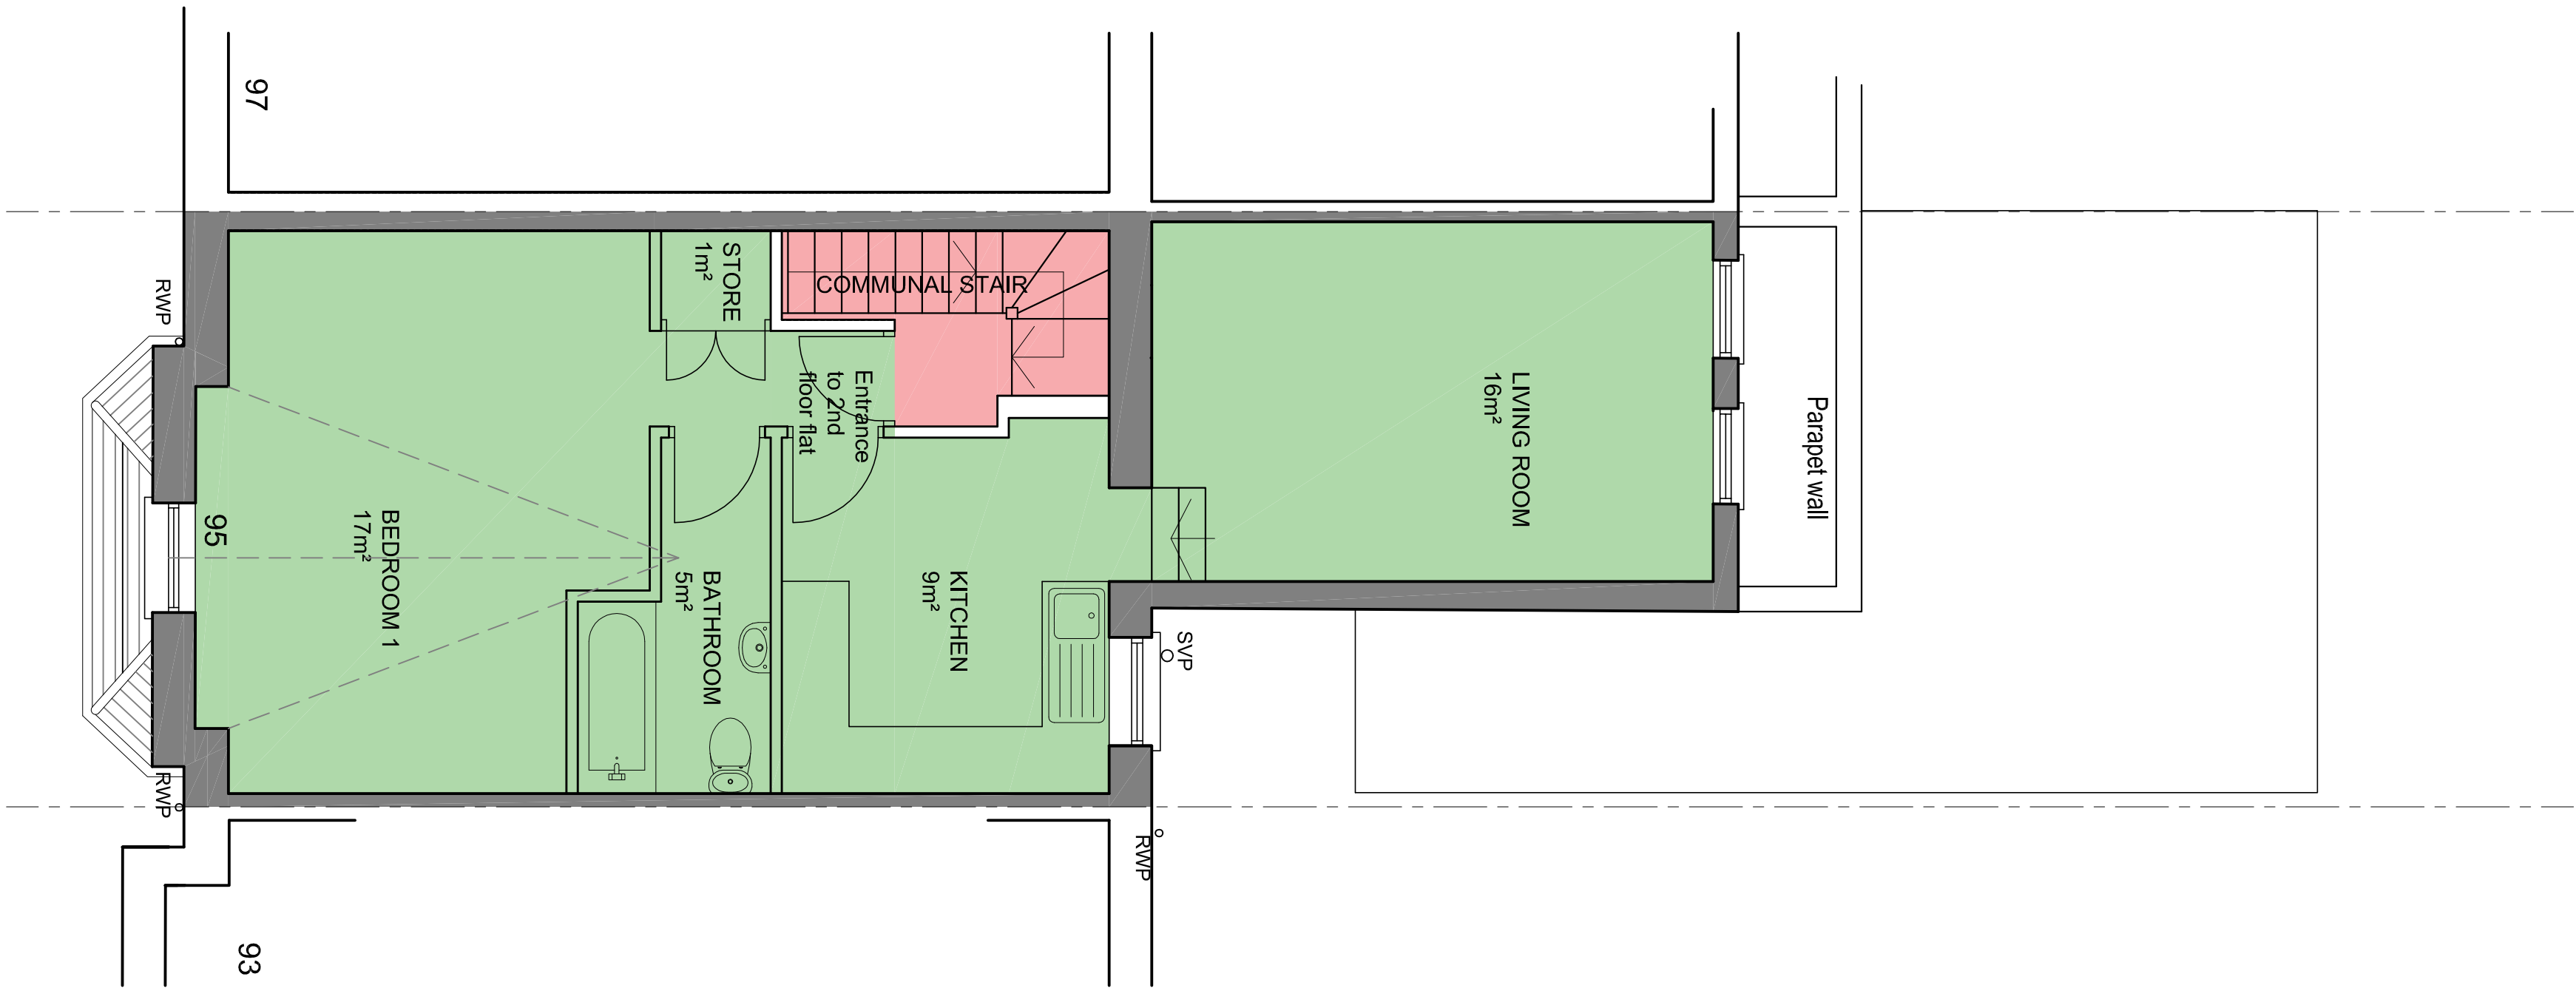
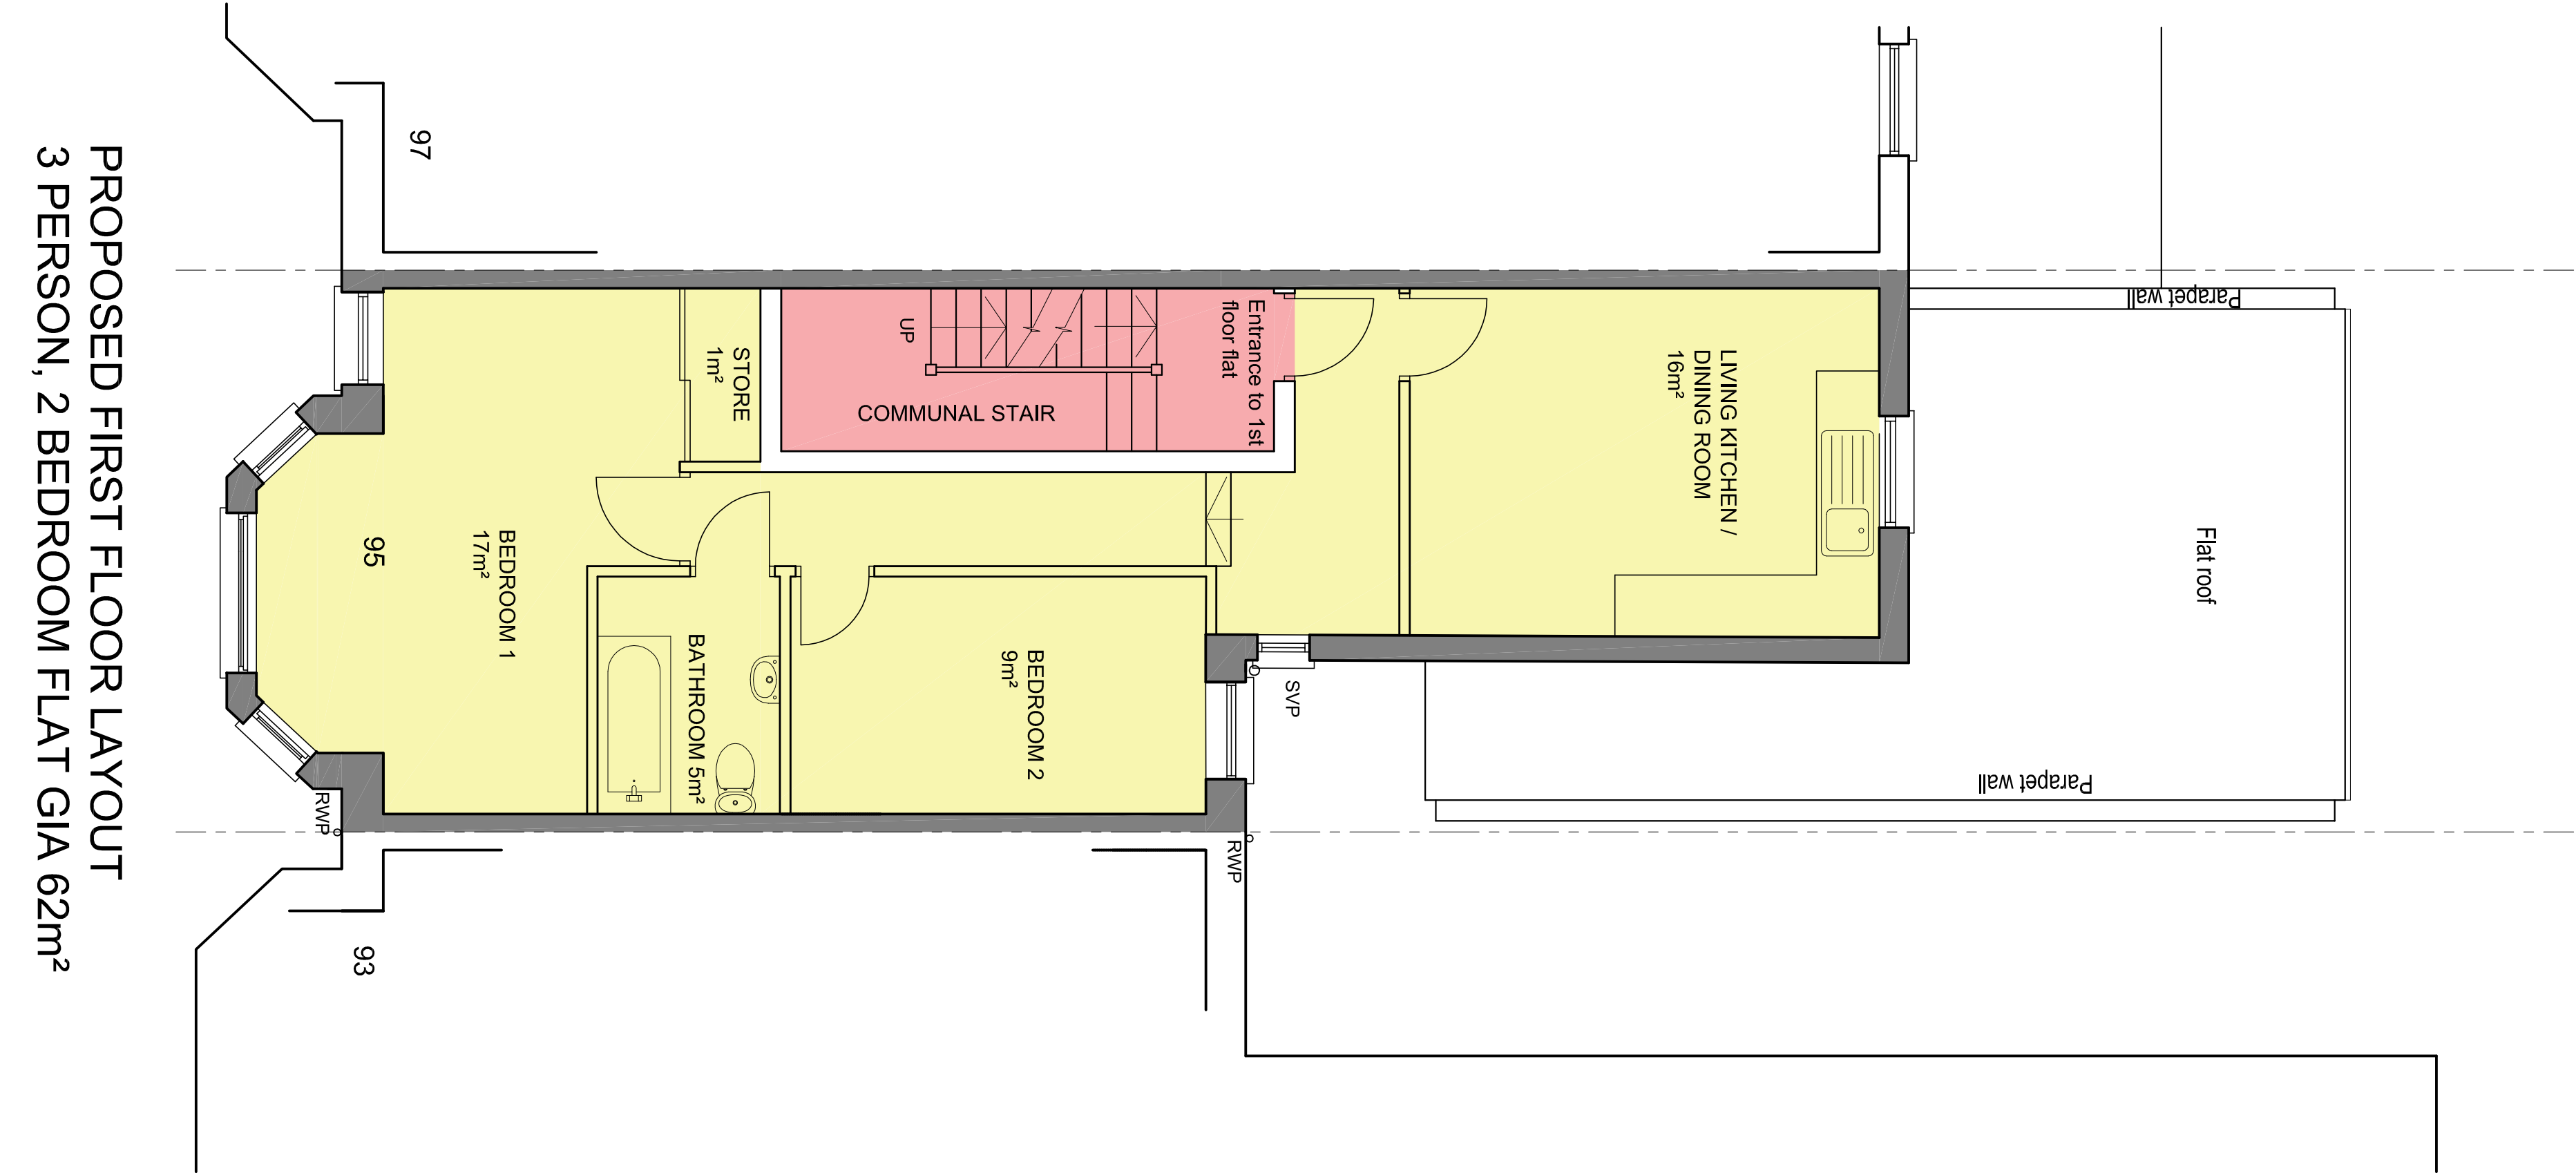


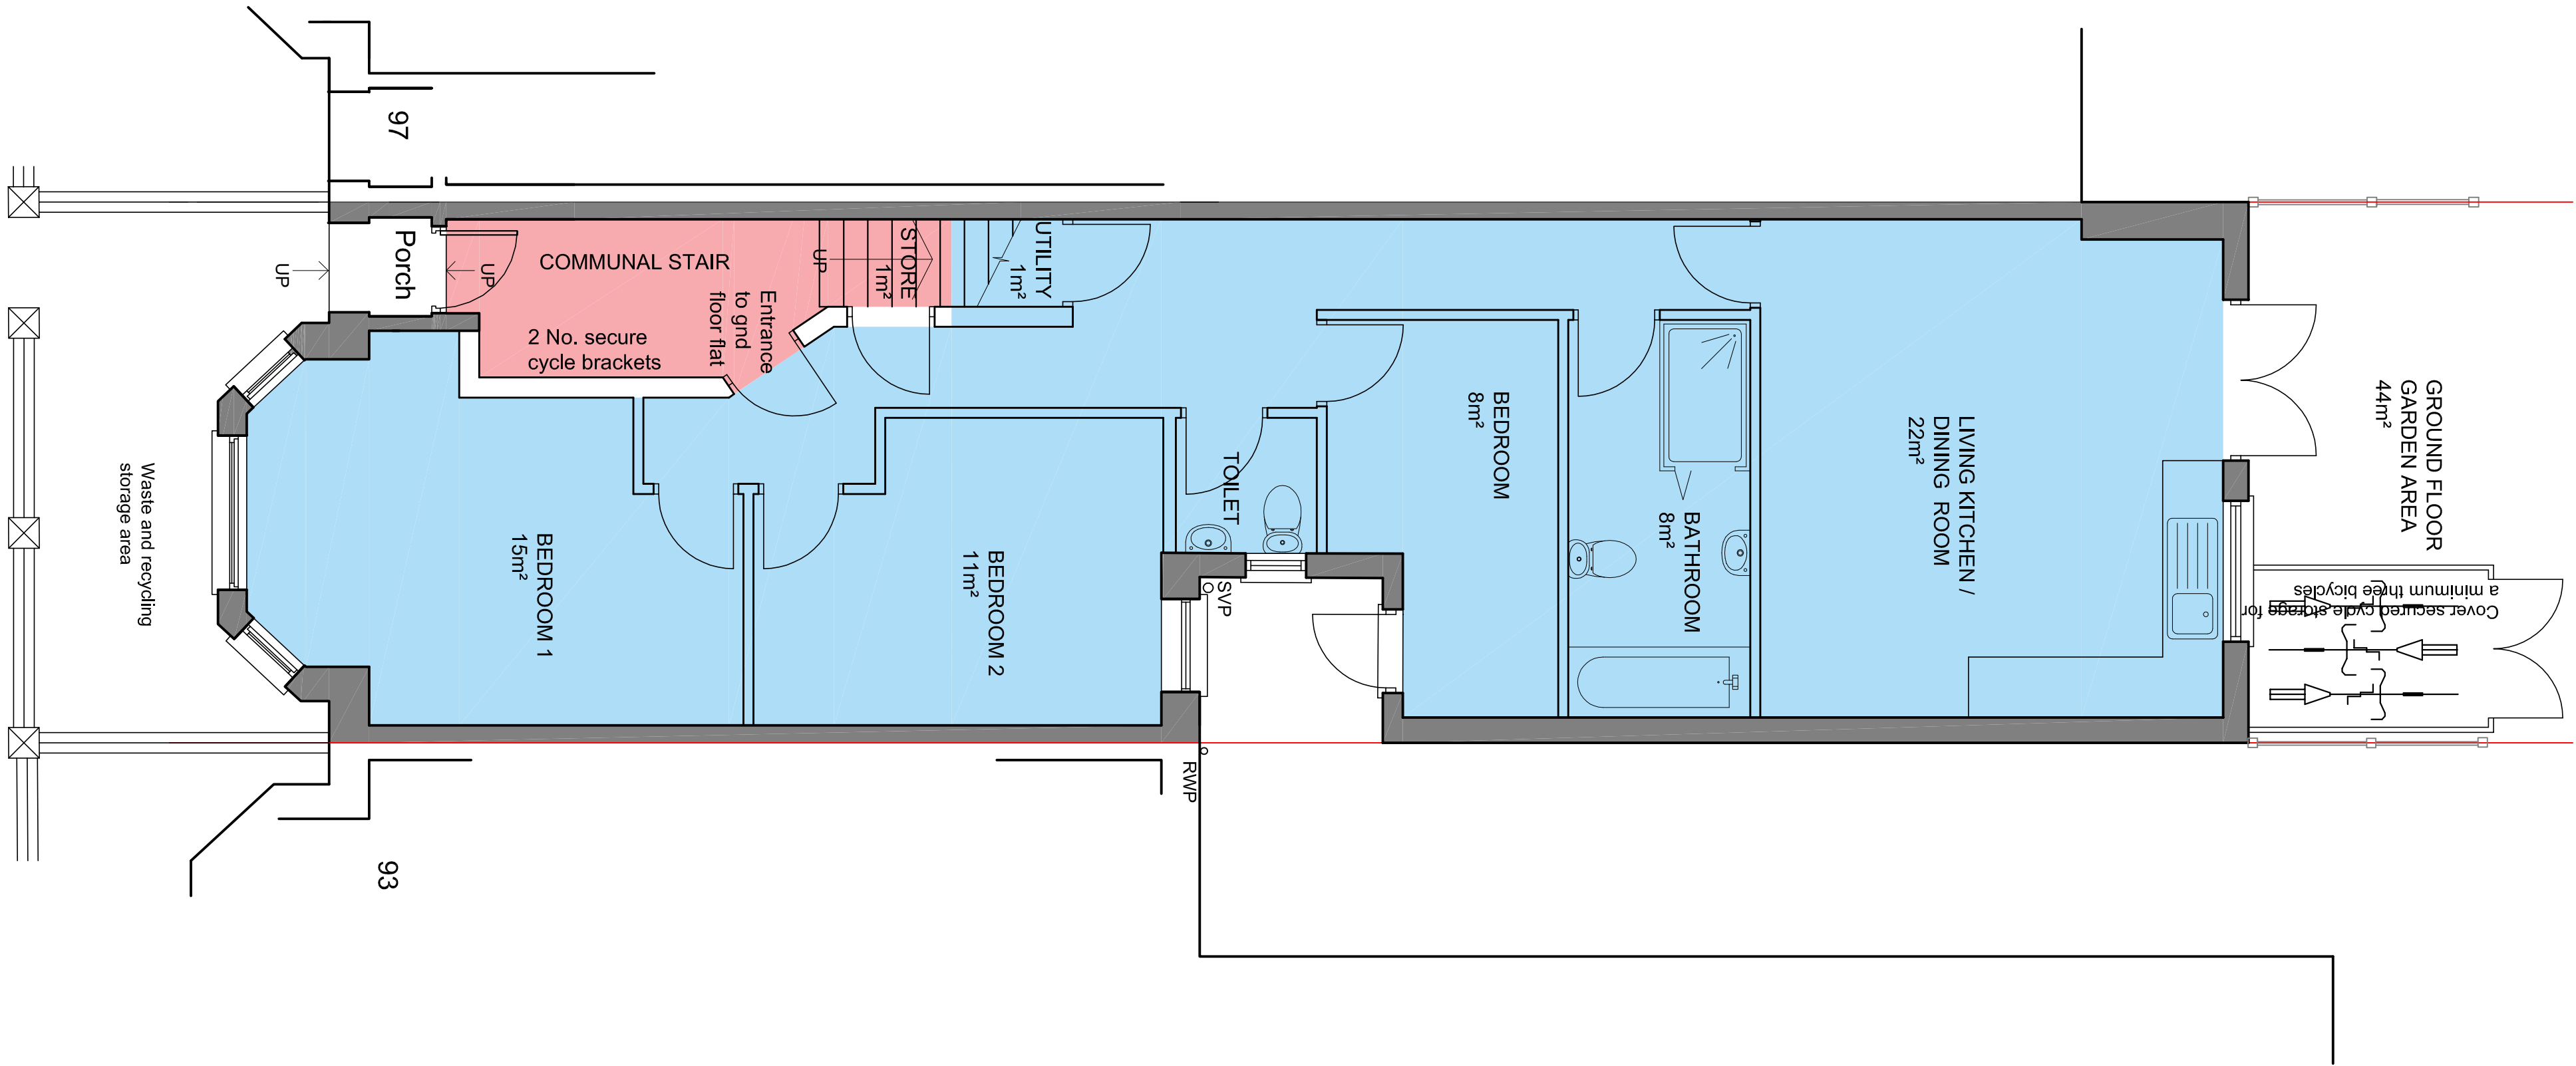

B - 28.04.2023 - EXTENSION REVISED.			
A - 26.04.2023 - CYCLE STORAGE MOVED AND WASTE STORE REVISED.			
TEL. - 0203 623 2400 - MOB. - 0791 7 865 403			
EMAIL - MARC@CAPITALARCHITECTURALDESIGN.COM			
189 CAT HILL, COCKFOSTERS EN4 8HS			
PROJECT PROPOSED CONVERSION TO 3 FLATS AT 95 BURGUYNE ROAD, LONDON N4 1AB			
CLIENT ADAM LAMBROU	CLIENT REF		
DRAWING PROPOSED LAYOUTS & LOCATION PLAN			
SCALE 1:150 1:1250	DATE FEB 2023	DRAWING NO. 2023-971 / 102	REV B
All dimensions must be checked on site, errors and omissions must be reported. This drawing is subject to copyright ©			
CAPITAL ARCHITECTURAL DESIGN			