
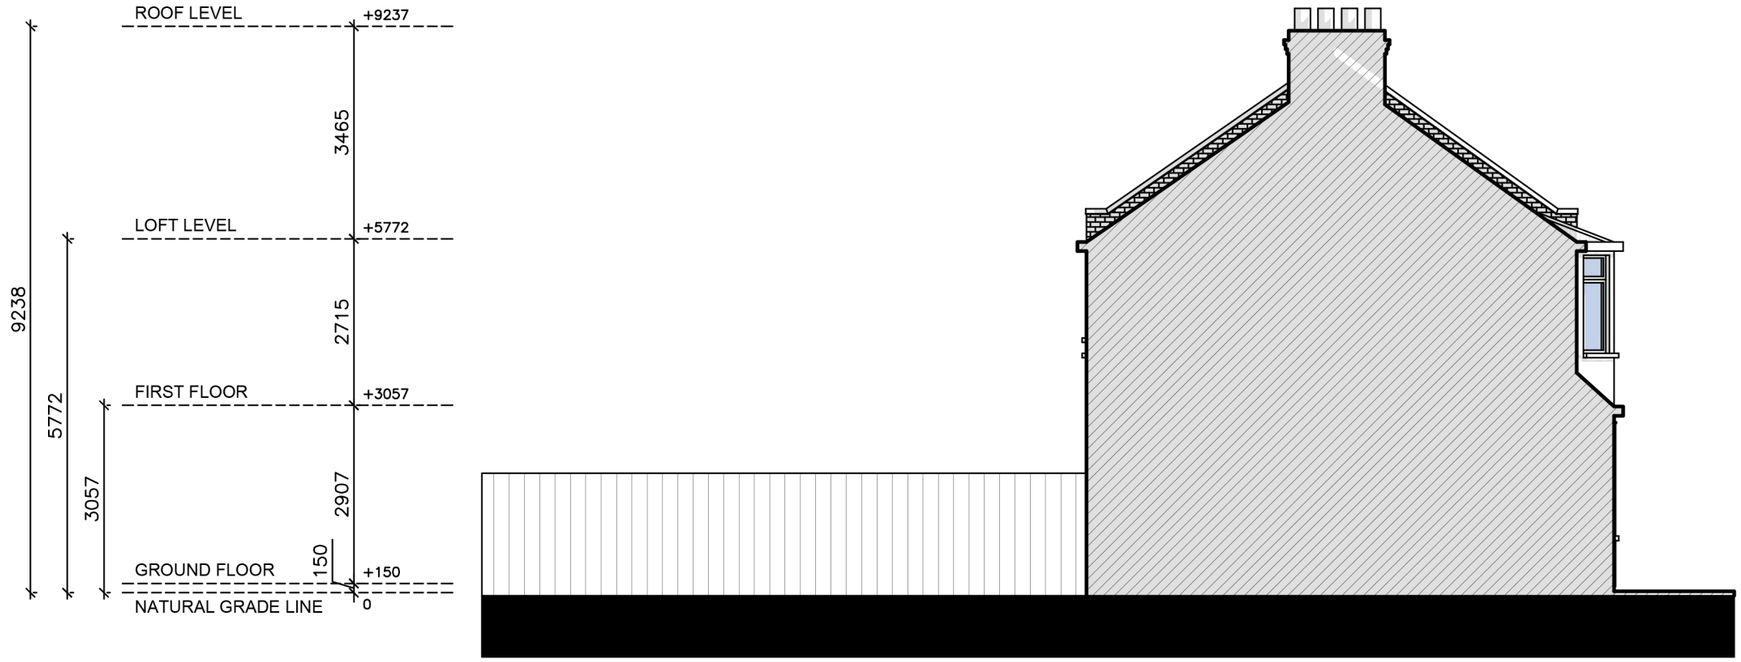


WEST SIDE ELEVATION (LEFT SIDE VIEW)

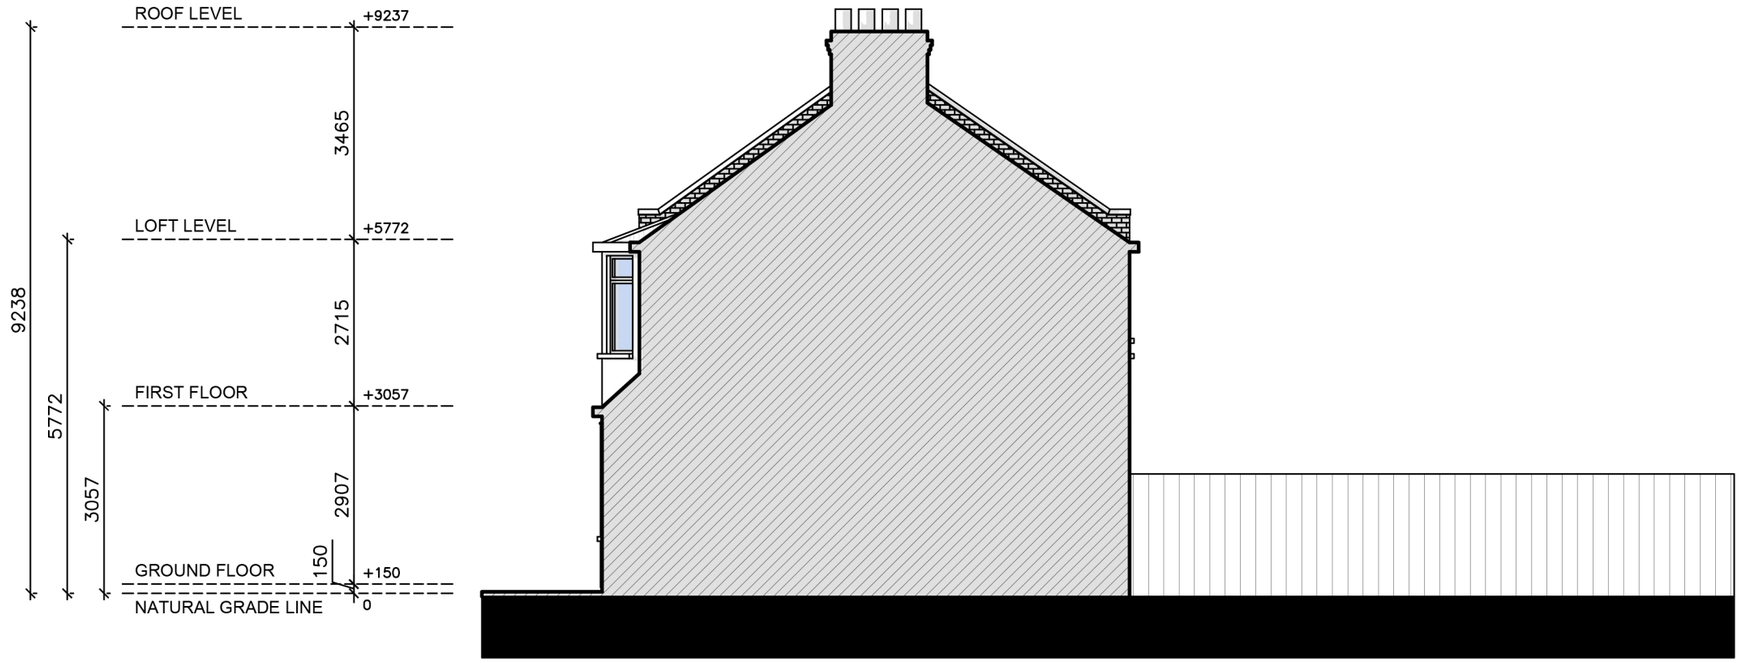

EAST SIDE ELEVATION (RIGHT SIDE VIEW)

0 1m 5m 10m 20m

Written dimensions to be taken in preferences to scaled dimensions. The Contractor is responsible for checking all dimensions before work starts.

All work is to be carried out to the requirements, and to the satisfaction of the Local Authority.
These drawings are for planning purposes only

Any discrepancies to be brought to the attention of Star Plans Consultants immediately.

Description

Rev	Date	Description	by	chk

STAR PLANS
Design your way
76 Steli Ave. Canvey Island SS8 9QF
01268 914 125 · info@starplans.co.uk
Architecture I Planning

Client
Landcore Ltd.

Project
67 Dowsett Road, Tottenham, N17 9DL

Title
Proposed Side Elevations

Date:	04.27.2023	Rev:
Scale:	1:100@A3	
Drawing No. 000	P004	