


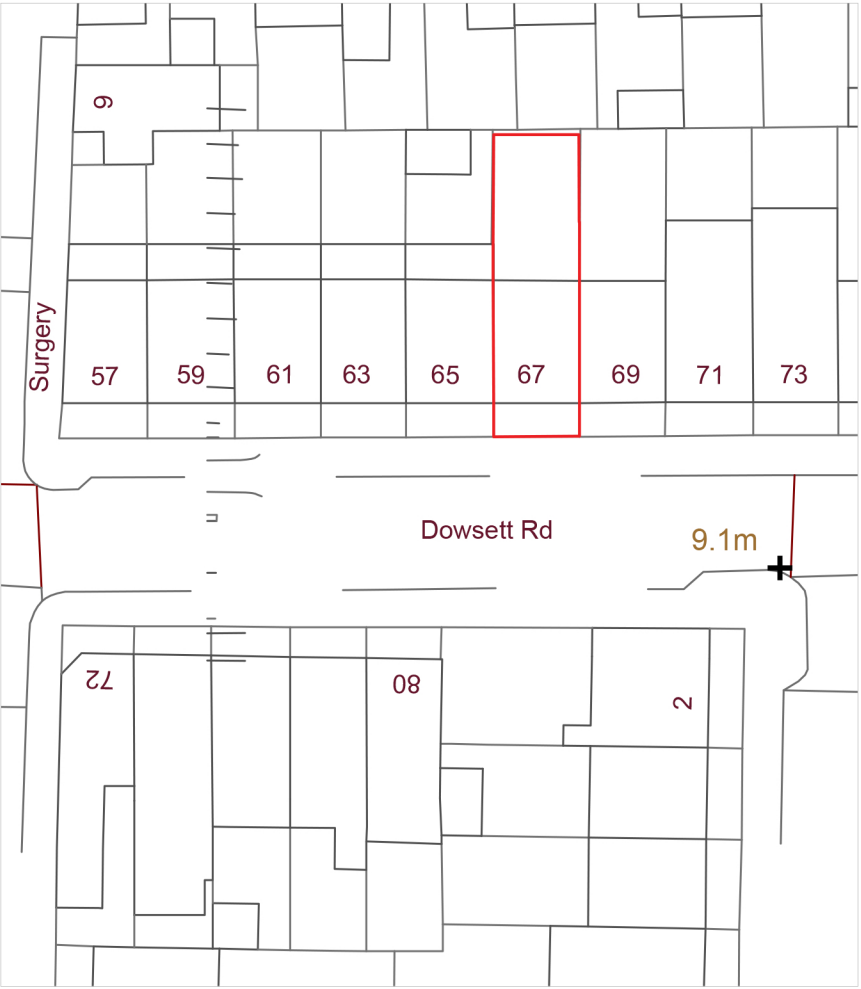


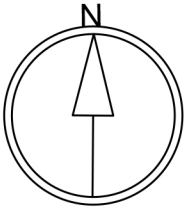

OS Map

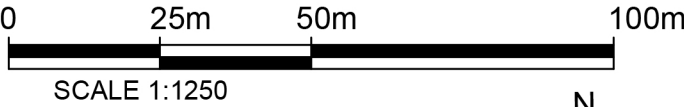


Property Boundary

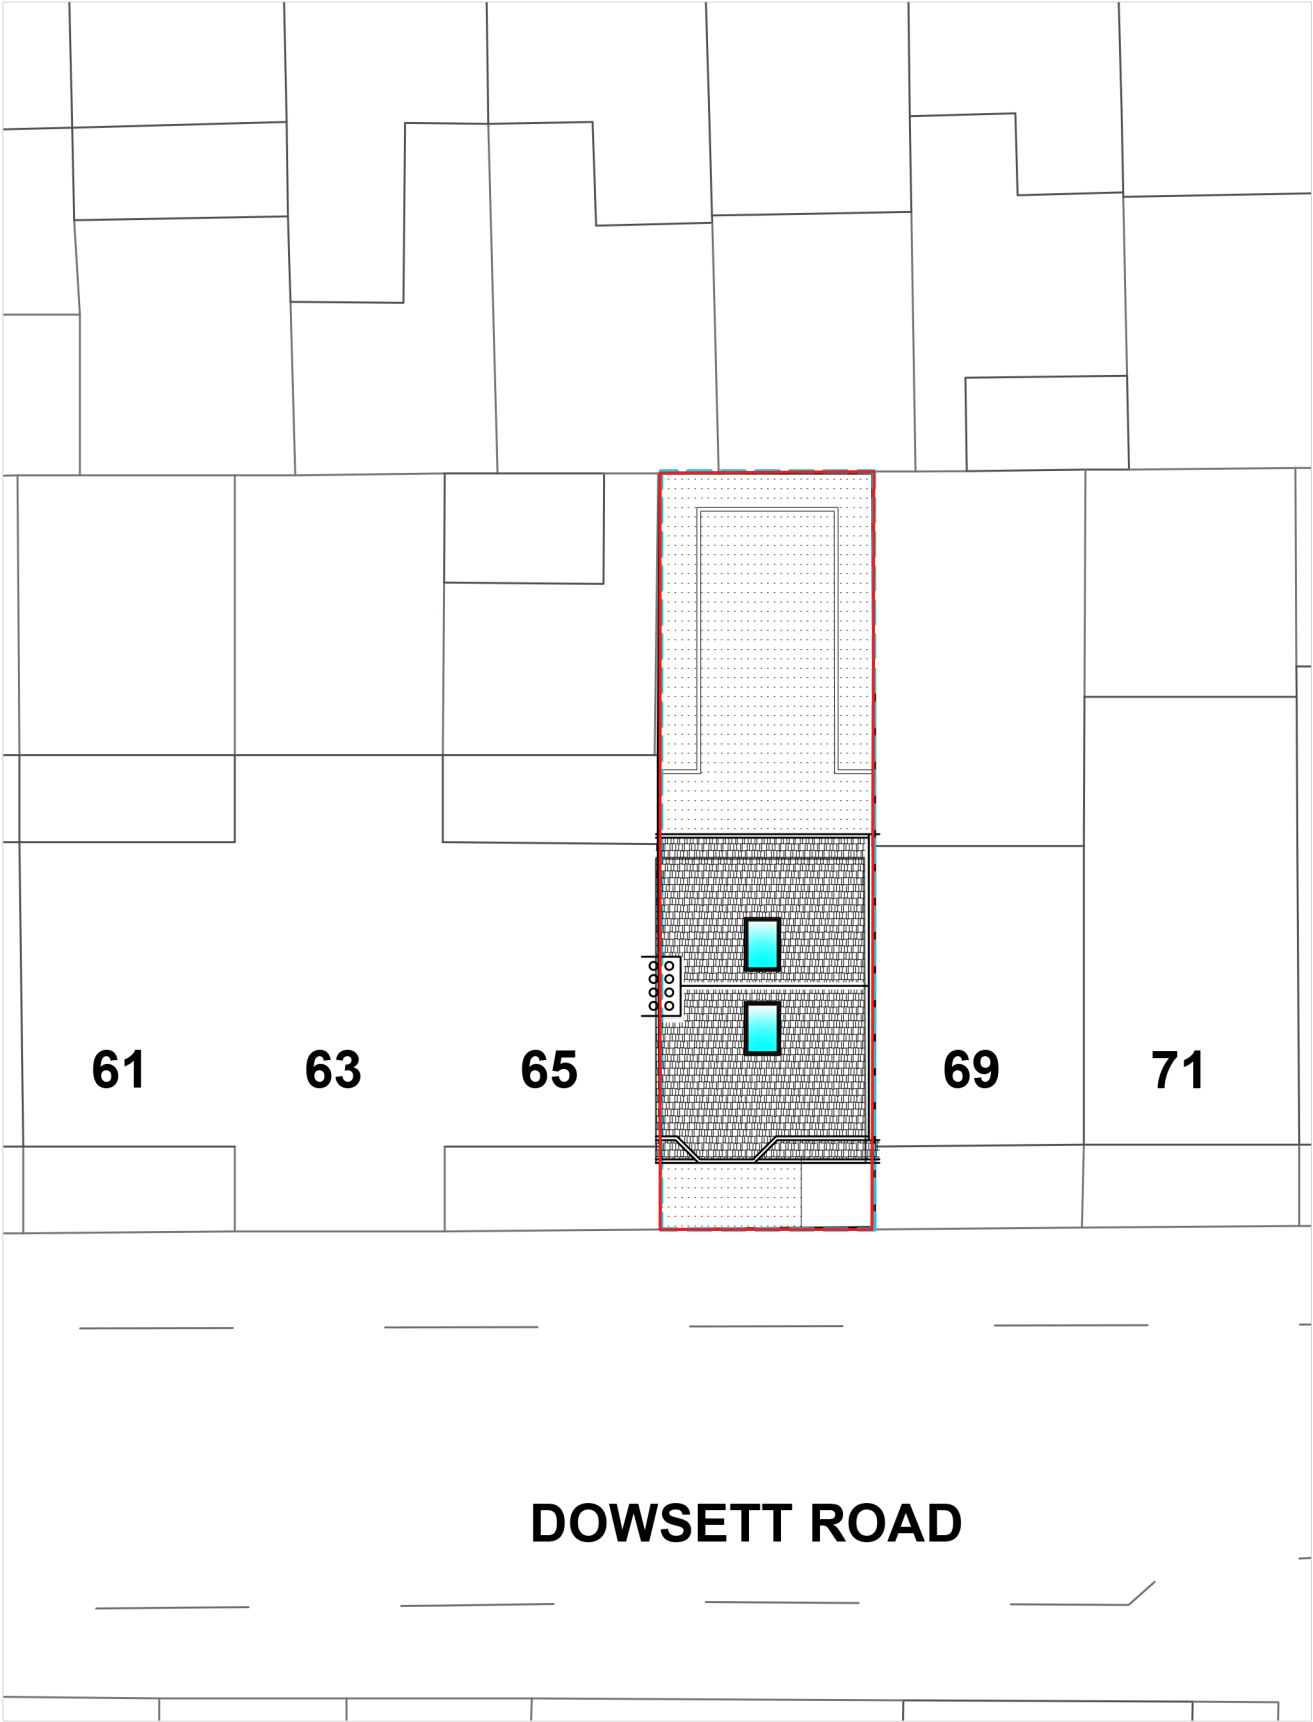

Location Plan

SCALE 1:200

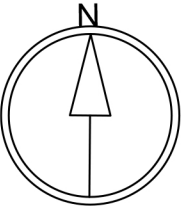

Written dimensions to be taken in preferences to scaled dimensions. The Contractor is responsible for checking all dimensions before work starts.

All work is to be carried out to the requirements, and to the satisfaction of the Local Authority.

These drawings are for planning purposes only

Any discrepancies to be brought to the attention of Star Plans Consultants immediately.

Description

Rev	Date	Description	by	chk



76 Steli Ave. Canvey Island SS8 9QF
01268 914 125 • info@starplans.co.uk

Architecture | Planning

Client

Landcore Ltd.

Project

67 Dowsett Road, Tottenham,
N17 9DL

Title

Proposed OS - Location Plans

Date:	04.27.2023	Rev:
Scale:	1:100@A3	
Drawing No. 000	L001	