




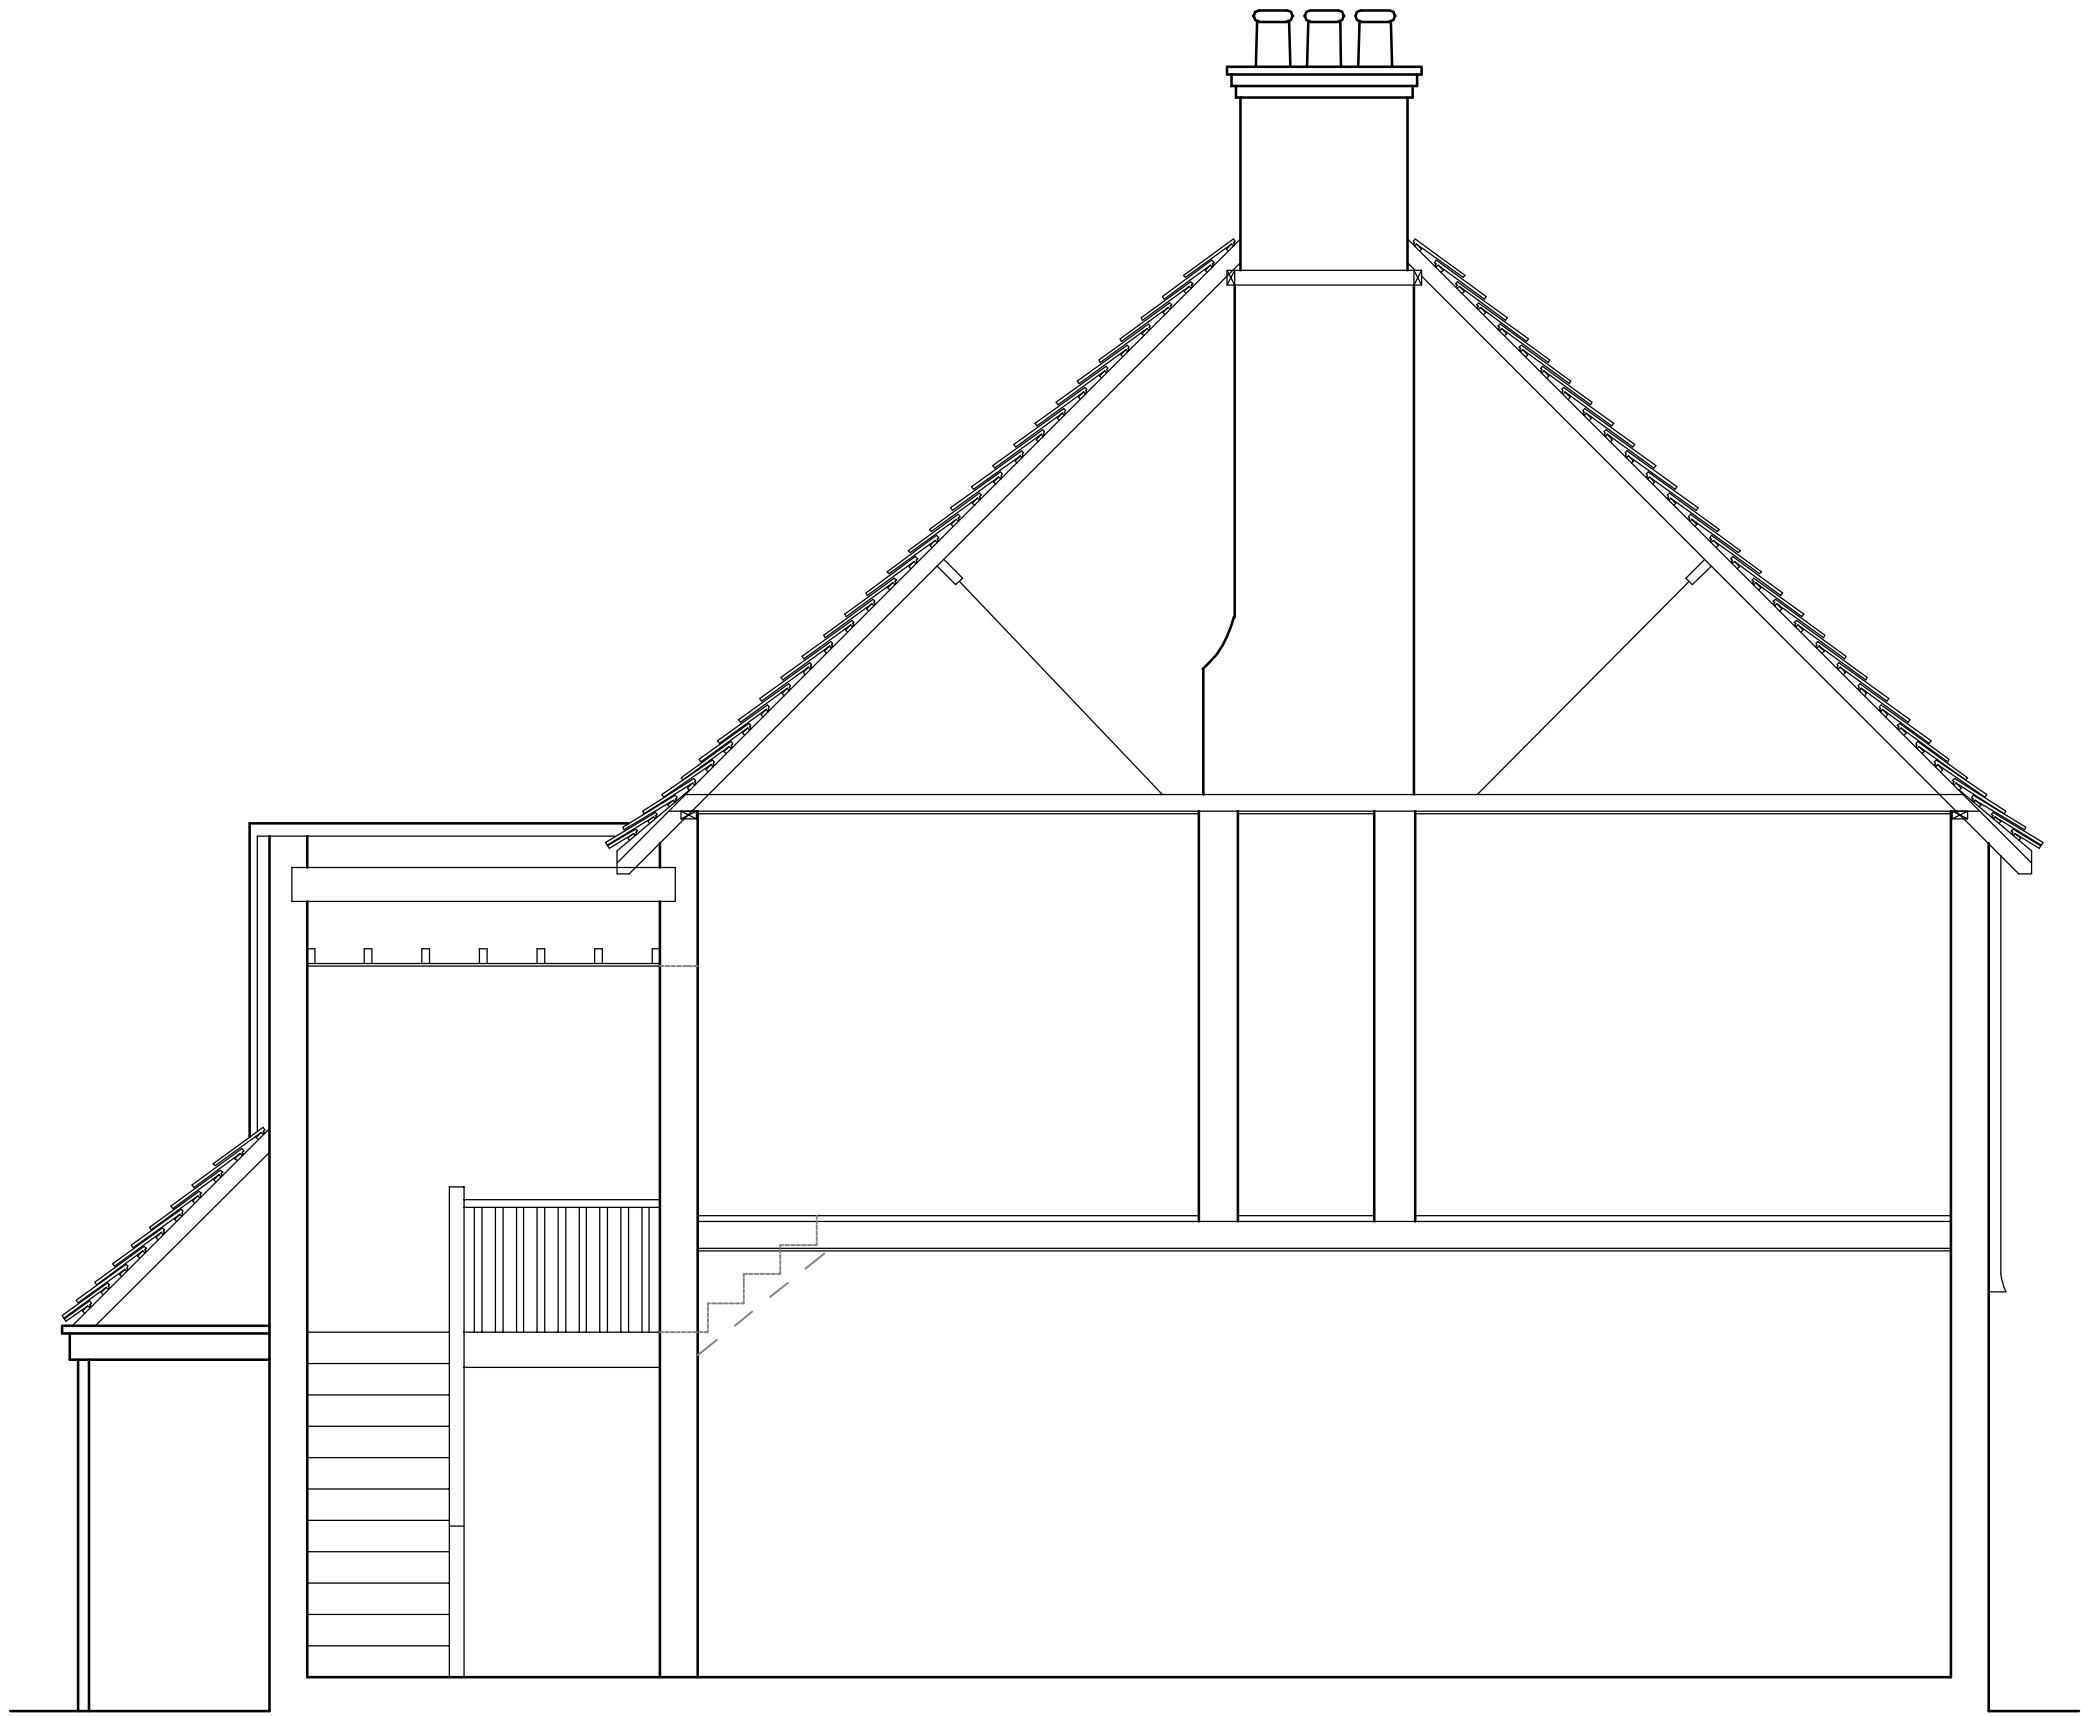


EXISTING SECTION THROUGH A-A 1:50

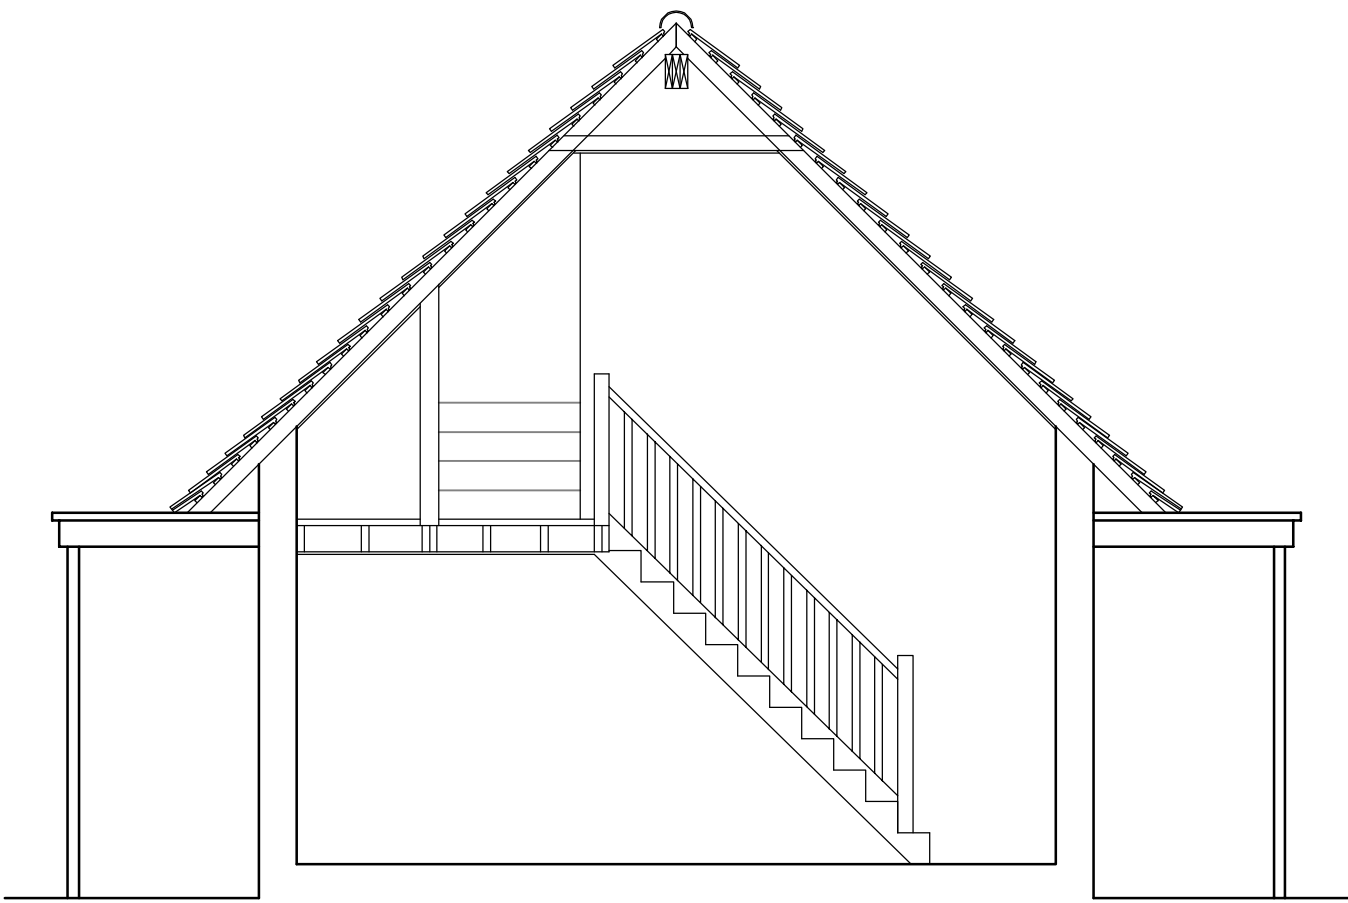

EXISTING SECTION THROUGH B-B 1:50

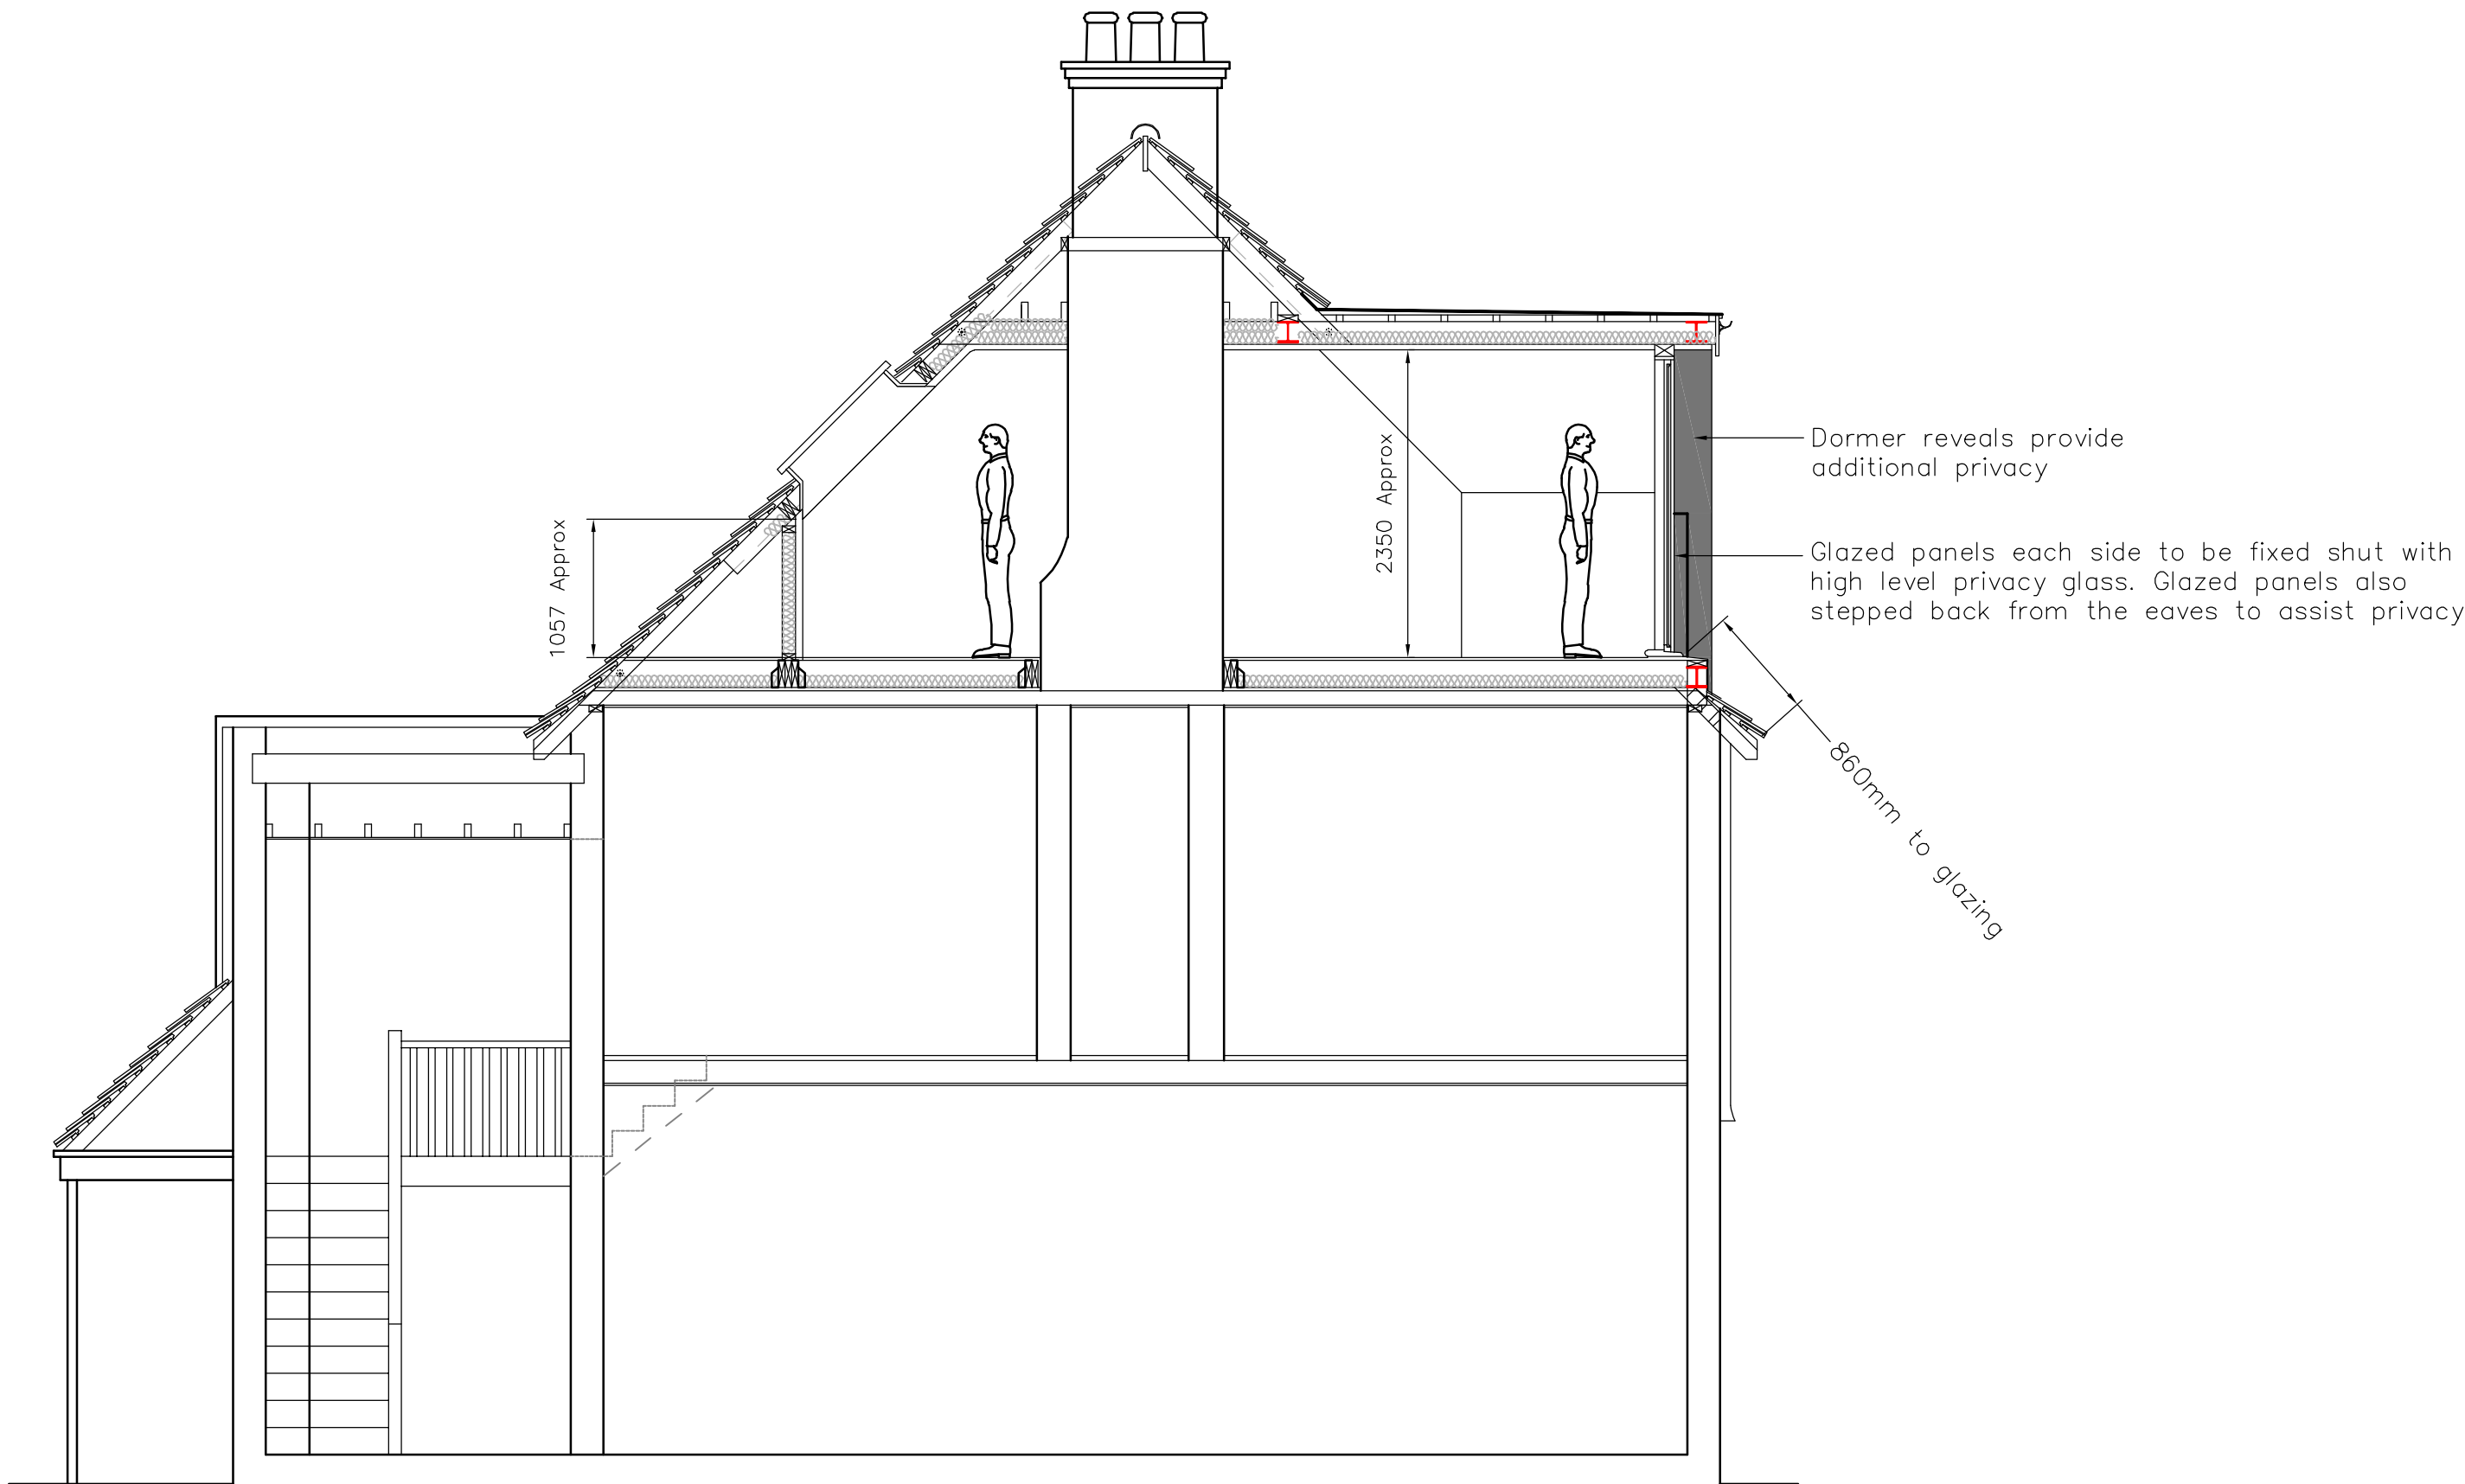

PROPOSED SECTION THROUGH A-A 1:50

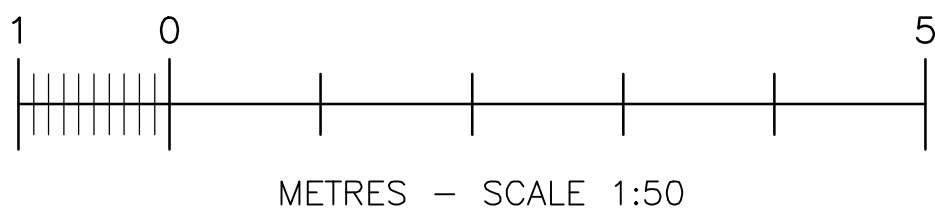

A	Move rear dormer windows back from the eaves. Install privacy glass. Change glass balustrade to iron balustrade.	13/04/2023
REVISION	REVISION NOTES	DATE
SITE ADDRESS 10 SPRINGFIELD AVENUE LONDON N10 3SU		THIS DRAWING IS ISSUED SOLELY ON THE UNDERSTANDING THAT IT IS COPYRIGHT, SHOULD BE REGARDED AS CONFIDENTIAL AND MUST NOT BE REPRODUCED WITHOUT THE DESIGNERS CONSENT.
N. TURNER DESIGNS LTD 28 FREEMANS CLOSE STOKE POGES BUCKS SL2 4ER MOB: 07825 372 548		DRAWN BY N. TURNER, B.Eng (Hons) DRAWN ON 09/12/2022 SCALE 1:50 SHEET SIZE A1 DRG NO 2022-11-5928A/4