



- NOTES:
- 1. NEW REAR, SIDE-RETURN INFILL EXTENSION
 - 2. NEW FIXED, GLAZED POP-OUT WINDOW
 - 3. NEW BRICKWORK BOUNDARY WALL
 - 4. NEW BLACK CAST IRON RW DOWNPIPE
 - 5. LINE OF EXISTING IN RED DOTTED
 - 6. EXISTING GARDEN BOUNDARY
 - 7. GLAZED ROOFLIGHT
 - 8. SINGLE-PLY MEMBRANE PITCHED ROOF
 - 9. METAL COPING
 - 10. EXISTING FRONT GARDEN LEVEL RETAINED
 - 11. NEW GARDEN WALLS AND ASSOCIATED GARDEN GATE
 - 12. NEW BIN STORE
 - 13. FRONT GARDEN STEP LEVELS AND FINISHES AMENDED

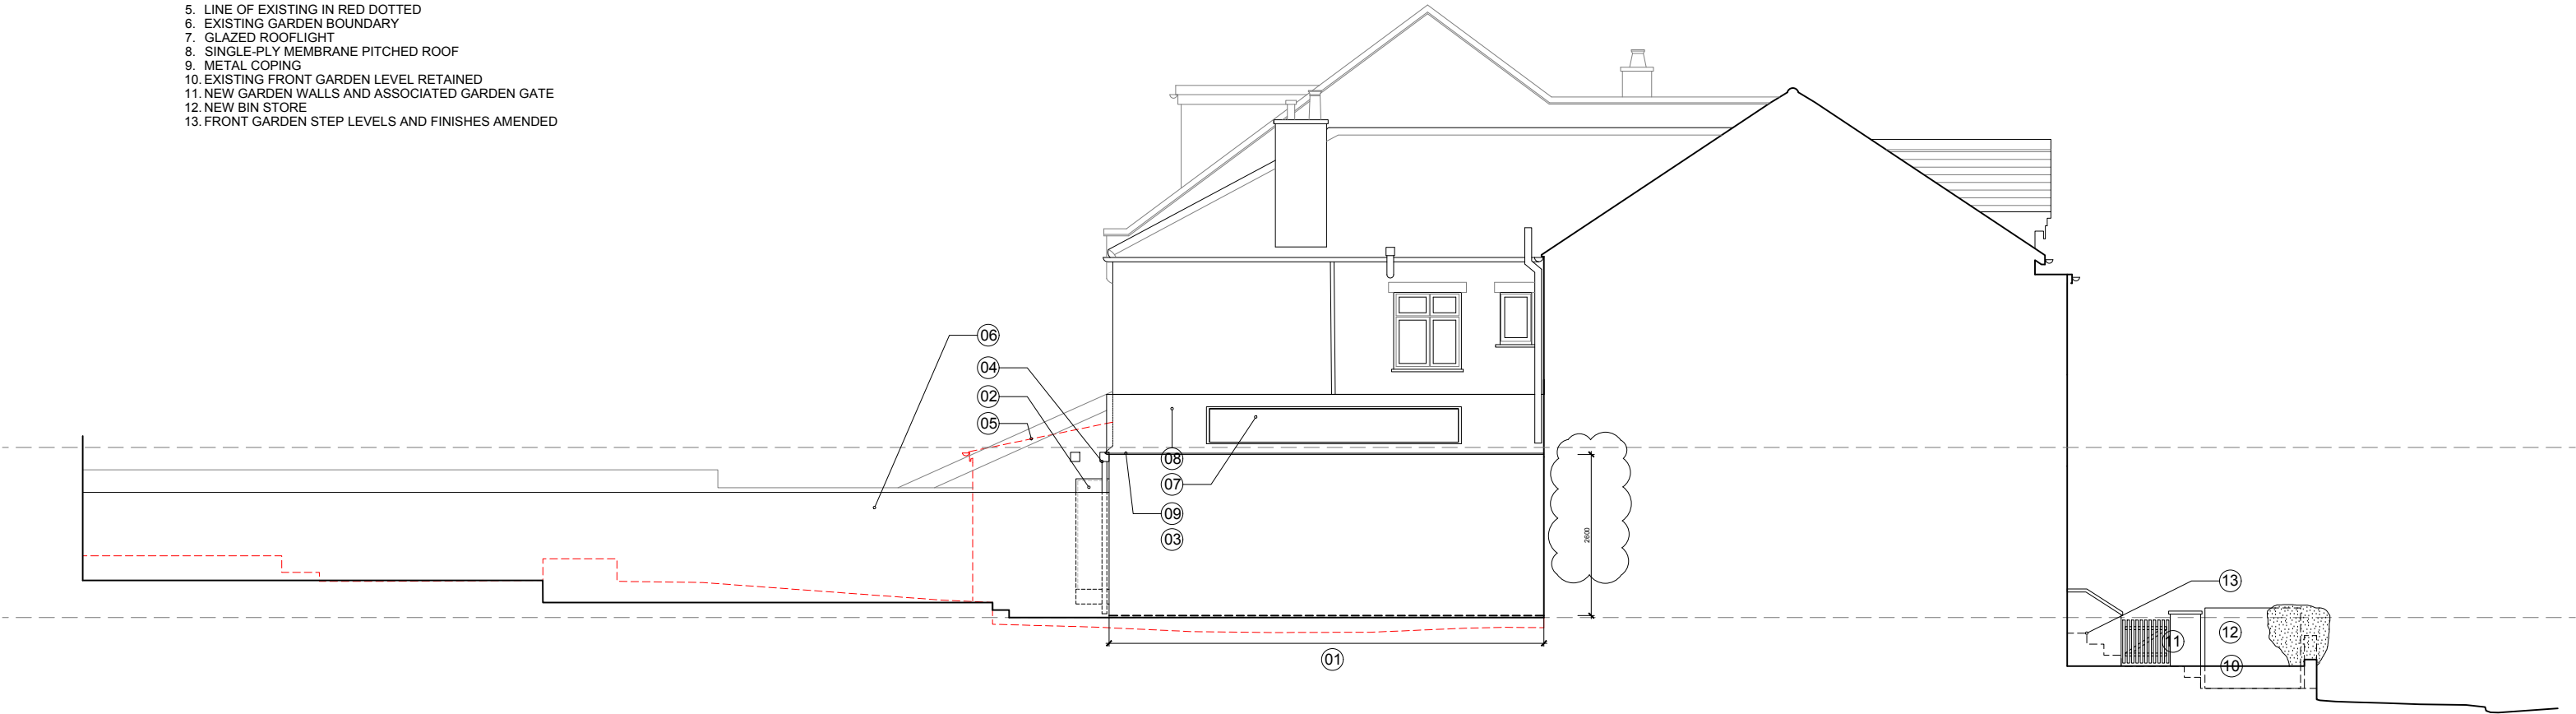

PROPOSED SIDE ELEVATION

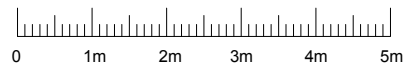

- NOTES:
- 1. Do not scale from this drawing
 - 2. Check all levels and dimensions on site before executing work
 - 3. Report any discrepancy to the Client immediately
 - 4. Execute all work in accordance with all laws, regulations and by-laws

REVISIONS:

SHER+WHITE LTD

CONTACT:

Deborah Sher 07966 205 219
Gemma White 07711 605 633

PROJECT:
29 Thirlmere Road

K & G Khatib-Chahidi

DRAWING:

PROPOSED SIDE ELEVATION
2206/PL.06_A

format:	scale:	date:
A3	1:100	DEC.22