

NOTES:
CONTRACTORS MUST VERIFY ALL DIMENSIONS AT THE SITE BEFORE COMENCING ANY WORK.

NO CONSTRUCTION WORK BEFORE BUILDING CONTROL APPROVAL AND STRUCTURAL ENGINEER CONFIRMATION.



ANY DISCREPANCIES TO BE REPORTED TO GRIDKUNE.
ALL DRAWINGS ARE TO BE READ IN CONJUNCTION WITH ALL RELEVANT DRAWINGS AND SPECIFICATIONS.

Rev	Description	Date

PROJECT TITLE		
161b Shelbourne Road N17 9YD		
Date	Project number	DRWAING NUMBER
14/03/2023	6632	EX - P001

DRAWING TITLE	
Existing Road Level	
CLIENT	
Sam Sprung	
Scale (@ A3)	Drawn by
1 : 100	Abraham D



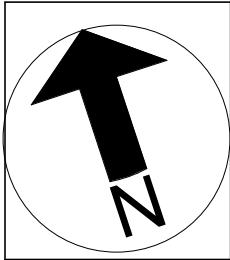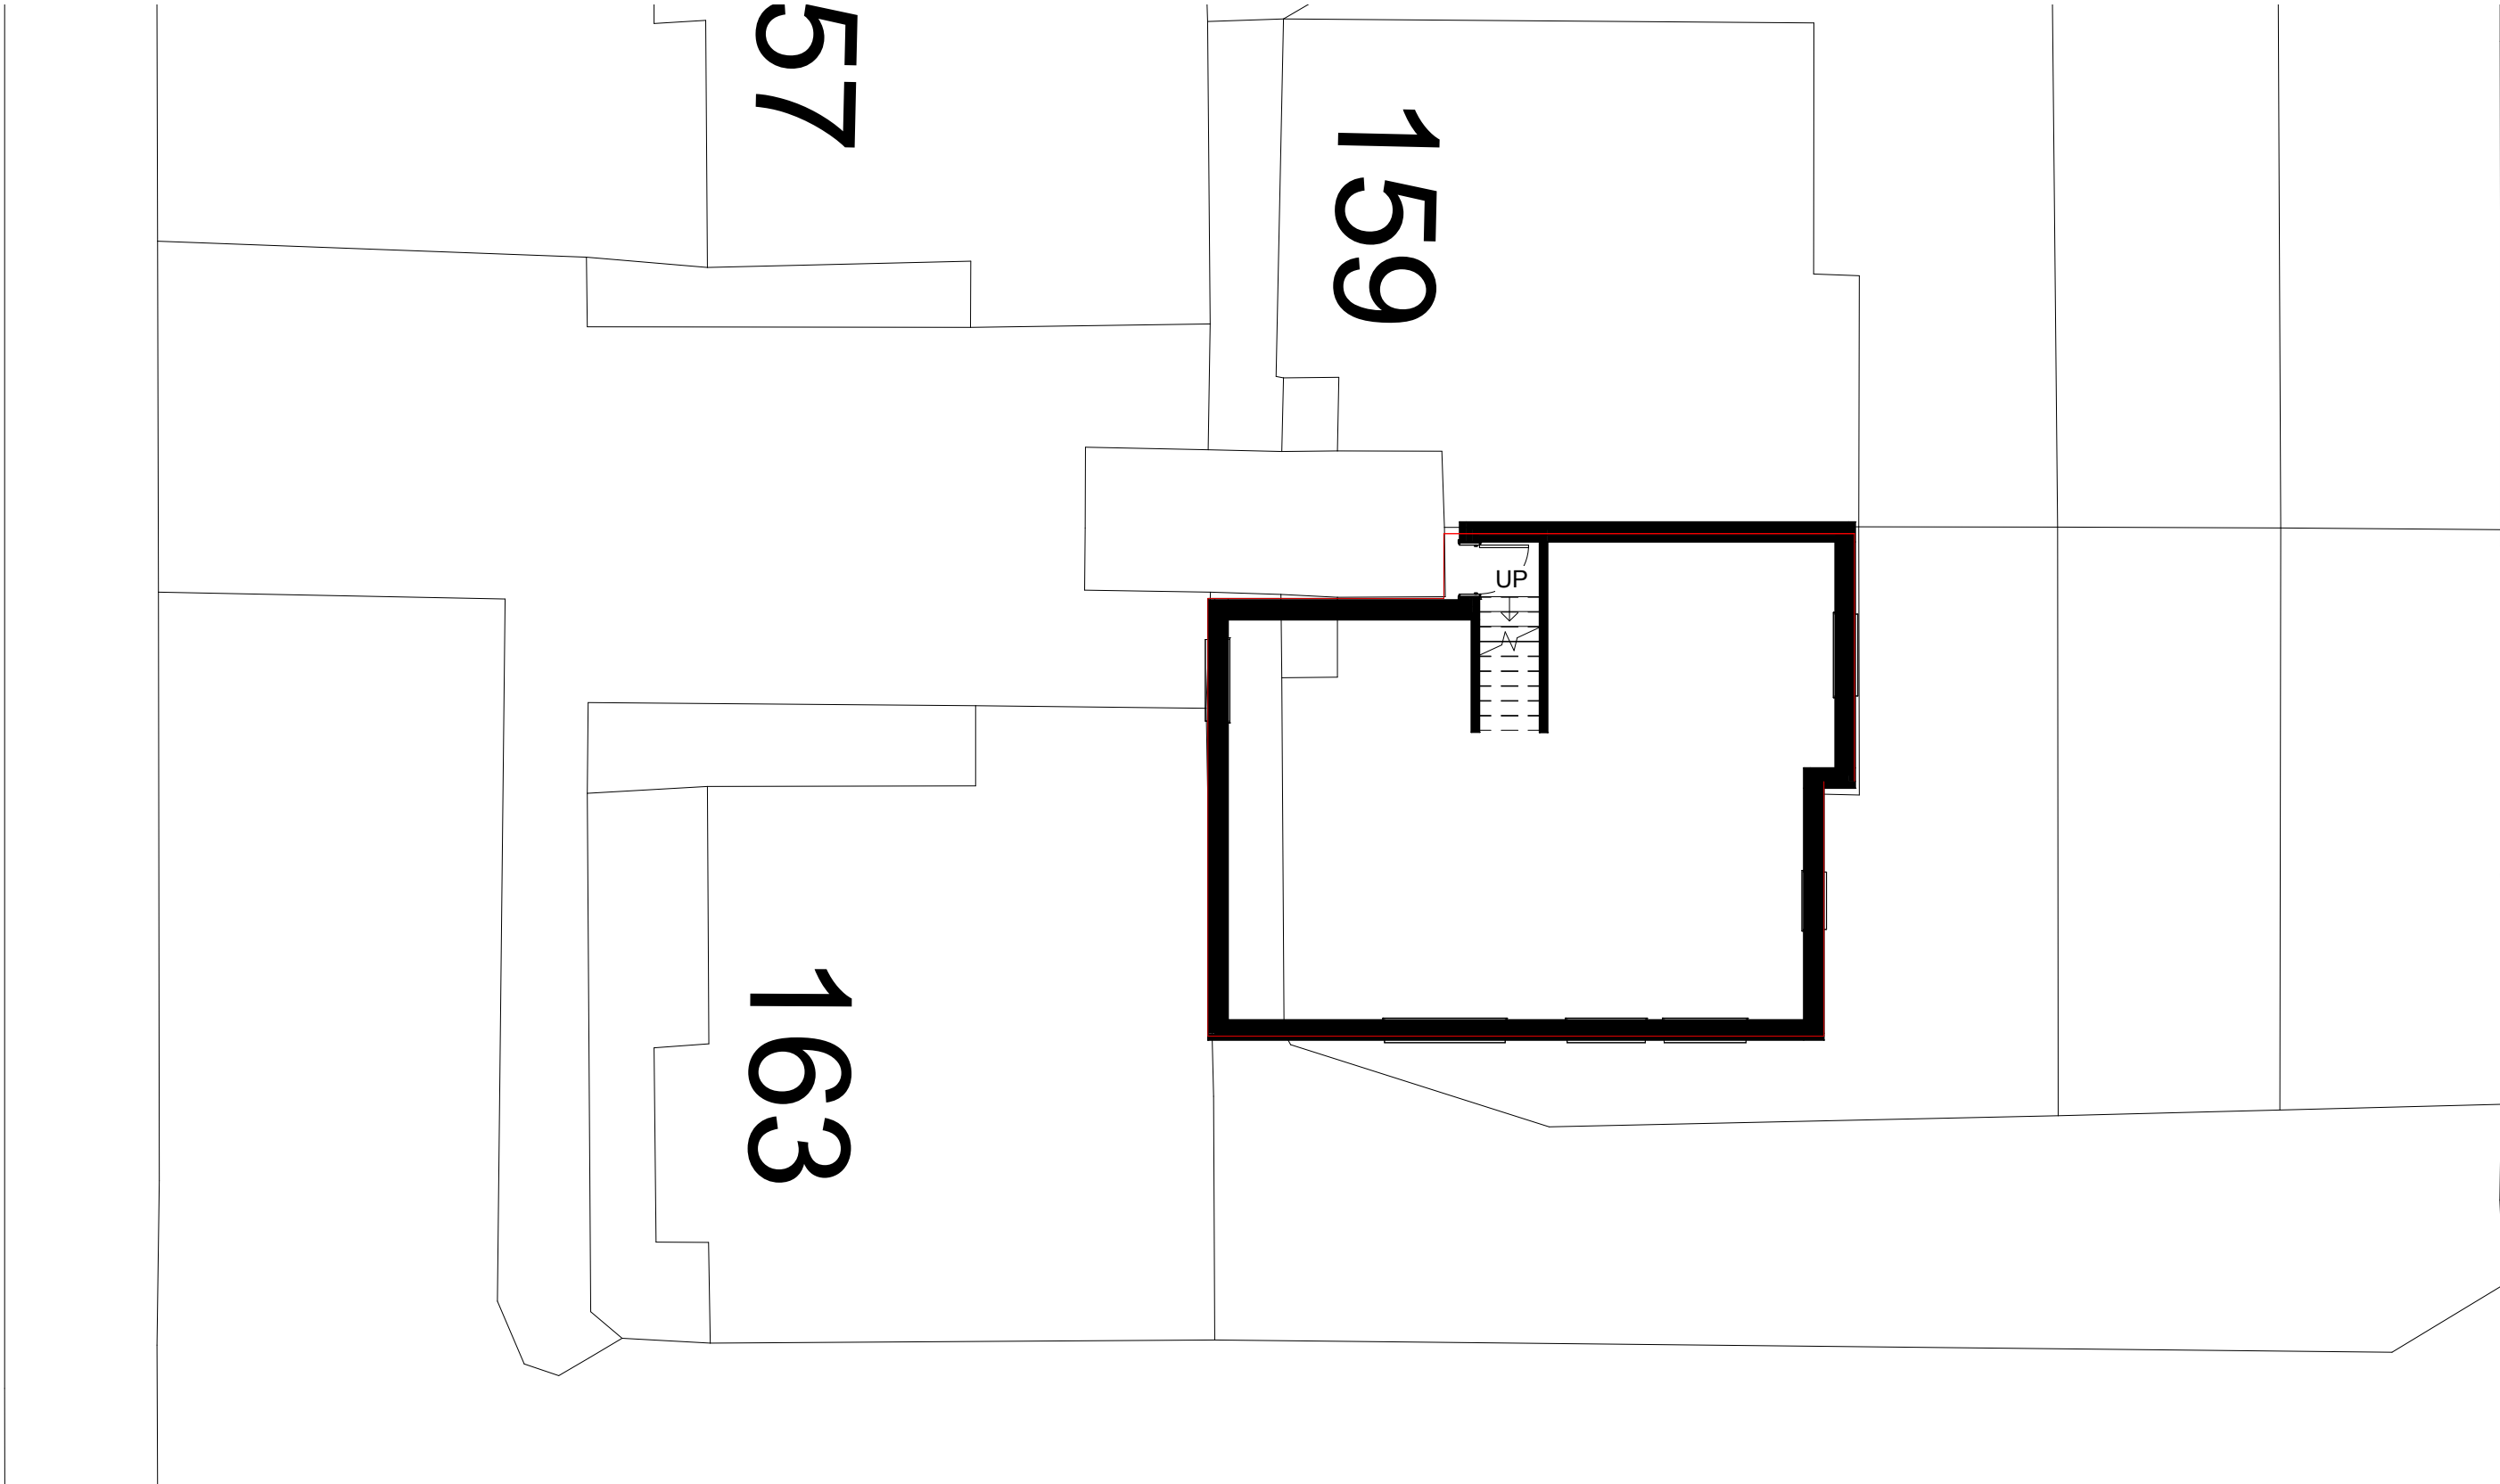


NOTES:
CONTRACTORS MUST VERIFY ALL DIMENSIONS AT THE SITE BEFORE COMENCING ANY WORK.

NO CONSTRUCTION WORK BEFORE BUILDING CONTROL APPROVAL AND STRUCTURAL ENGINEER CONFIRMATION.


ANY DISCREPANCIES TO BE REPORTED TO GRIDKUNE.
ALL DRAWINGS ARE TO BE READ IN CONJUNCTION WITH ALL RELEVANT DRAWINGS AND SPECIFICATIONS.

Rev	Description	Date

PROJECT TITLE 161b Shelbourne Road N17 9YD			DRAWING TITLE Existing Ground Floor		
			CLIENT Sam Sprung		
Date 14/03/2023	Project number 6632	DRWAING NUMBER EX - P002	Scale (@ A3) 1 : 100	Drawn by Abraham D	

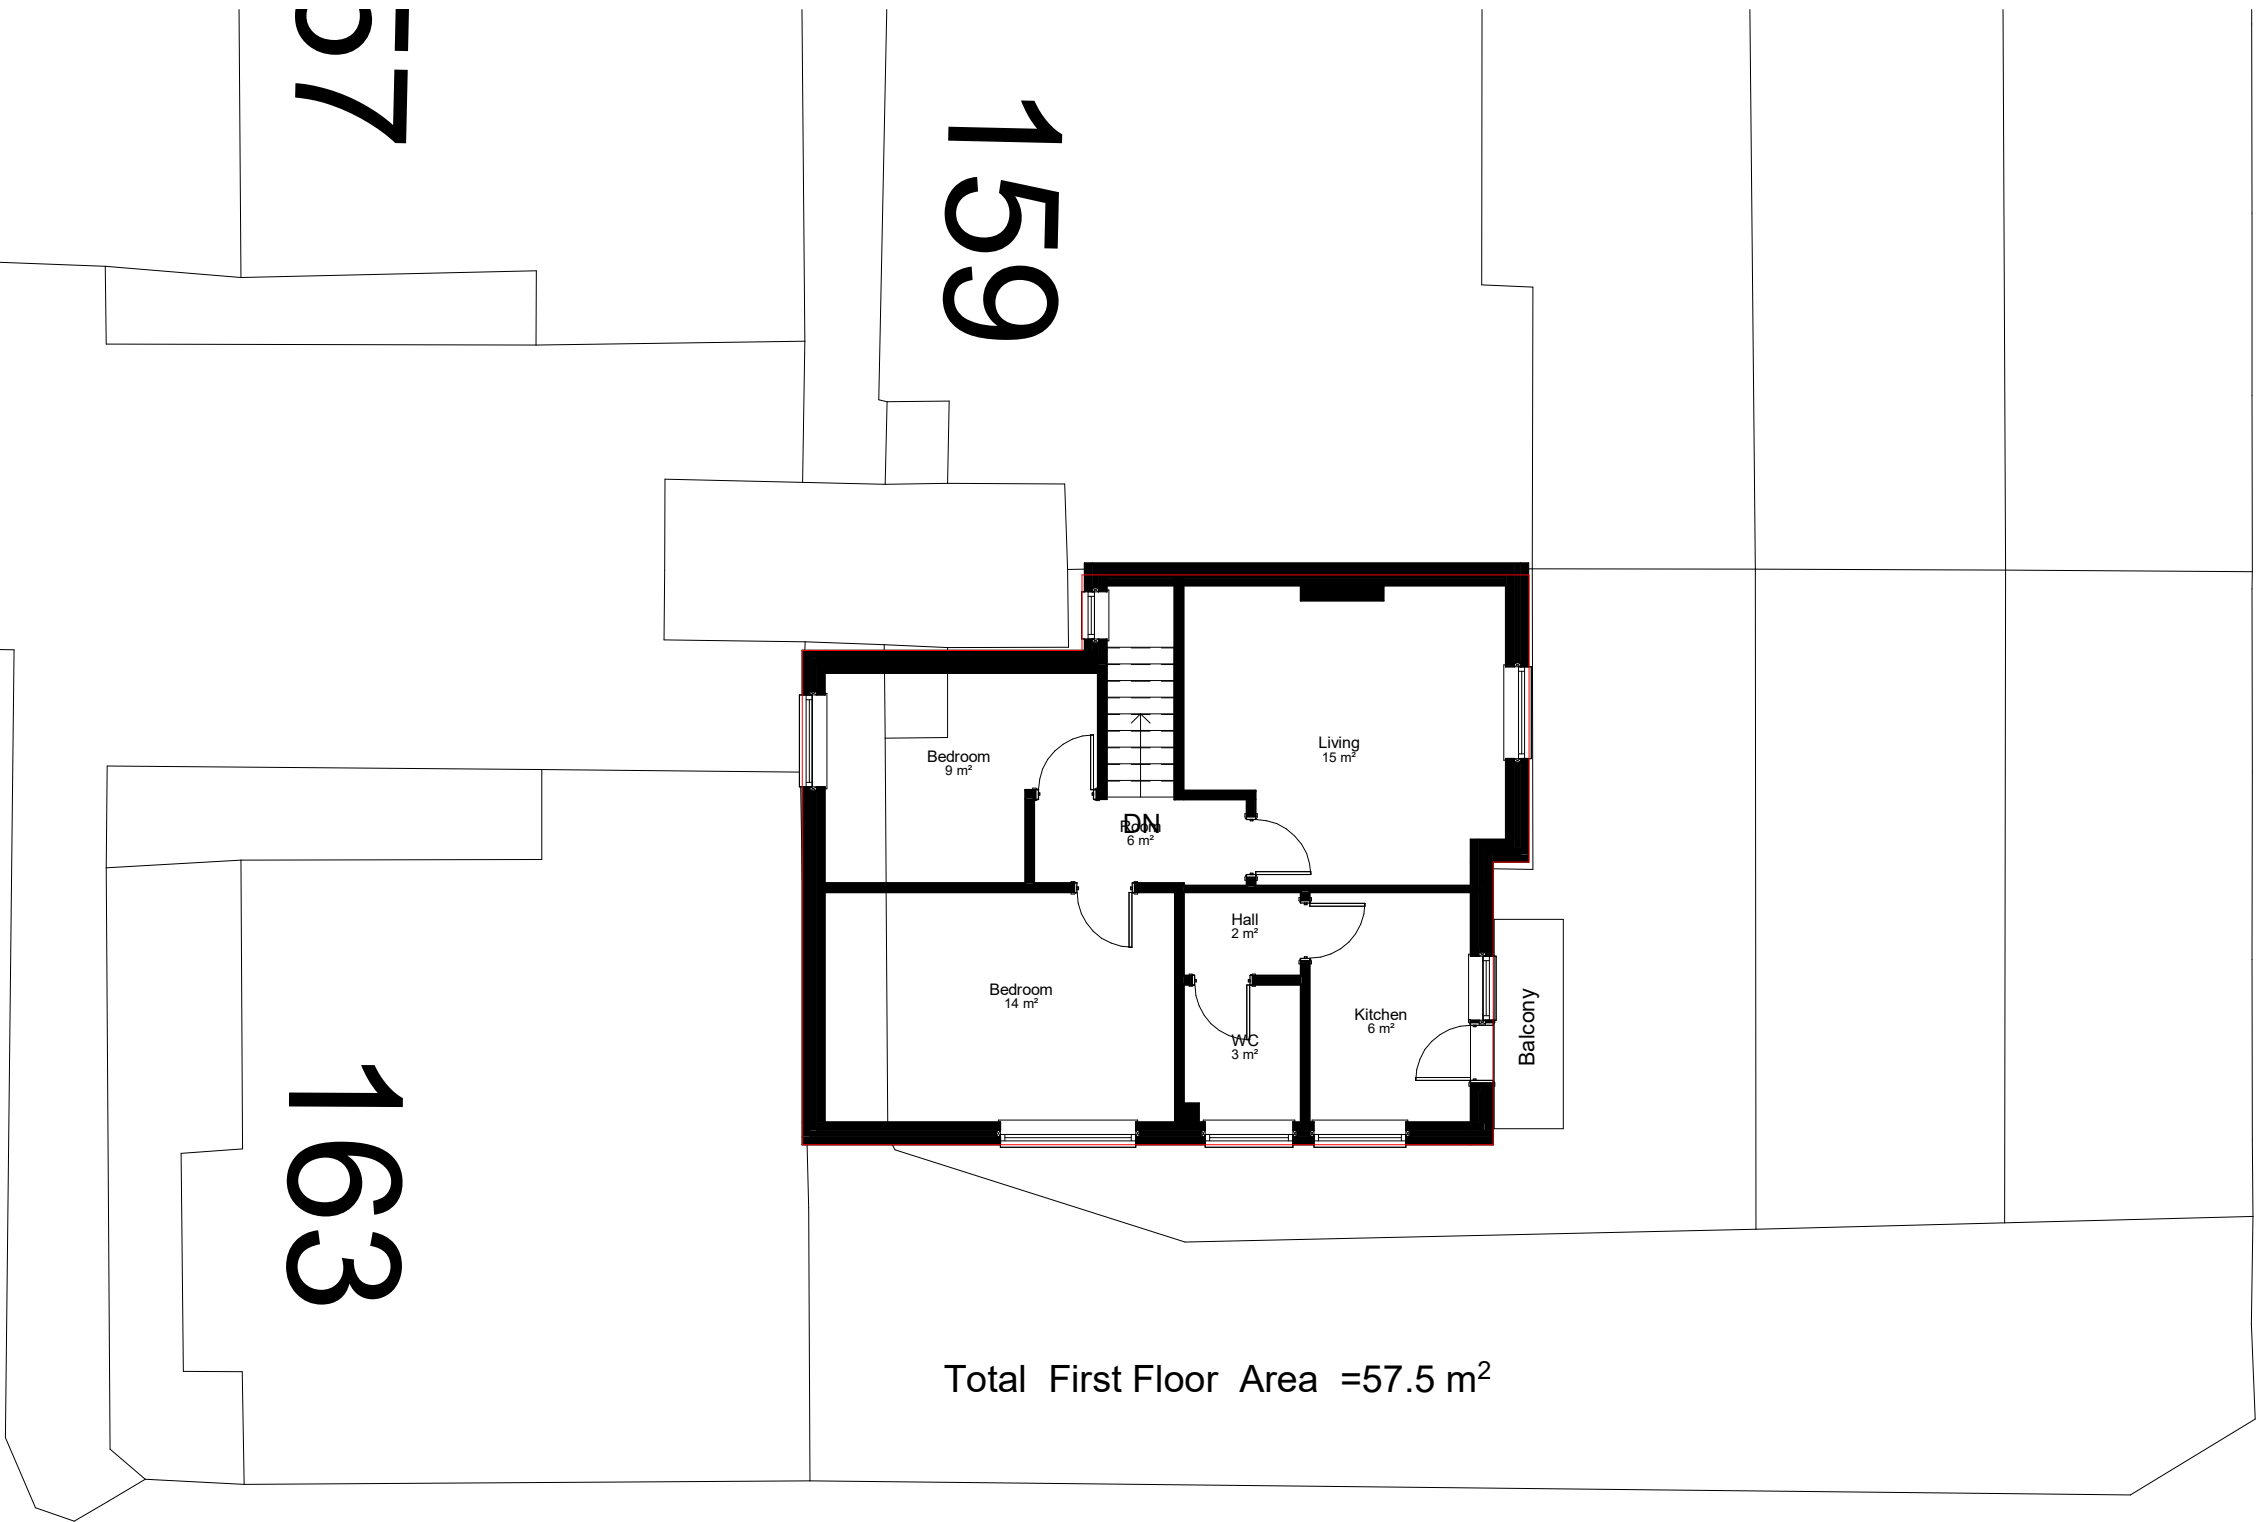

Total First Floor Area =57.5 m²

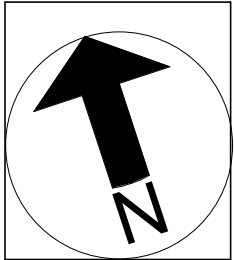

NOTES:
CONTRACTORS MUST VERIFY ALL DIMENSIONS AT THE SITE BEFORE COMENCING ANY WORK.
NO CONSTRUCTION WORK BEFORE BUILDING CONTROL APPROVAL AND STRUCTURAL ENGINEER CONFIRMATION.
ANY DISCREPANCIES TO BE REPORTED TO GRIDKUNE.
ALL DRAWINGS ARE TO BE READ IN CONJUNCTION WITH ALL RELEVANT DRAWINGS AND SPECIFICATIONS.

Rev	Description	Date

PROJECT TITLE		
161b Shelbourne Road N17 9YD		
Date	Project number	DRWAING NUMBER
14/03/2023	6632	EX - P003

DRAWING TITLE	
Existing First Floor	
CLIENT	
Sam Sprung	
Scale (@ A3)	Drawn by
1 : 100	Abraham D

