



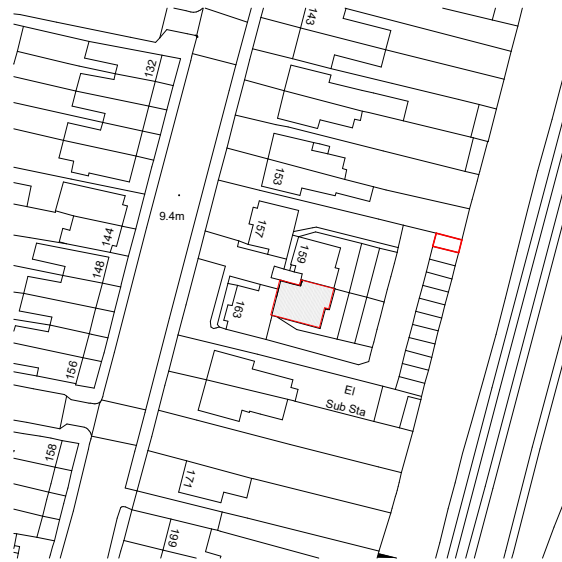


2 OS Map
1 : 1250

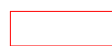

 Property Boundry



1 Location Plan
1 : 200

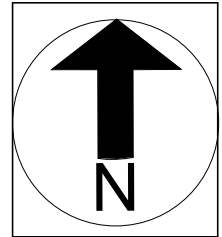



NOTES:
CONTRACTORS MUST VERIFY ALL DIMENSIONS AT THE SITE BEFORE COMENCING ANY WORK.
NO CONSTRUCTION WORK BEFORE BUILDING CONTROL APPROVAL AND STRUCTURAL ENGINEER CONFIRMATION.
ANY DISCREPANCIES TO BE REPORTED TO GRIDKUNE.
ALL DRAWINGS ARE TO BE READ IN CONJUNCTION WITH ALL RELEVANT DRAWINGS AND SPECIFICATIONS.

Rev	Description	Date

PROJECT TITLE		
161b Shelbourne Road N17 9YD		
Date	Project number	DRWAING NUMBER
21/04/2023	6632	PR - L001


DRAWING TITLE	
Proposed Location Plan & OS Map	
CLIENT	
Sam Sprung	
Scale (@ A3)	Drawn by
As indicated	Abraham D






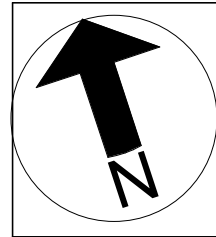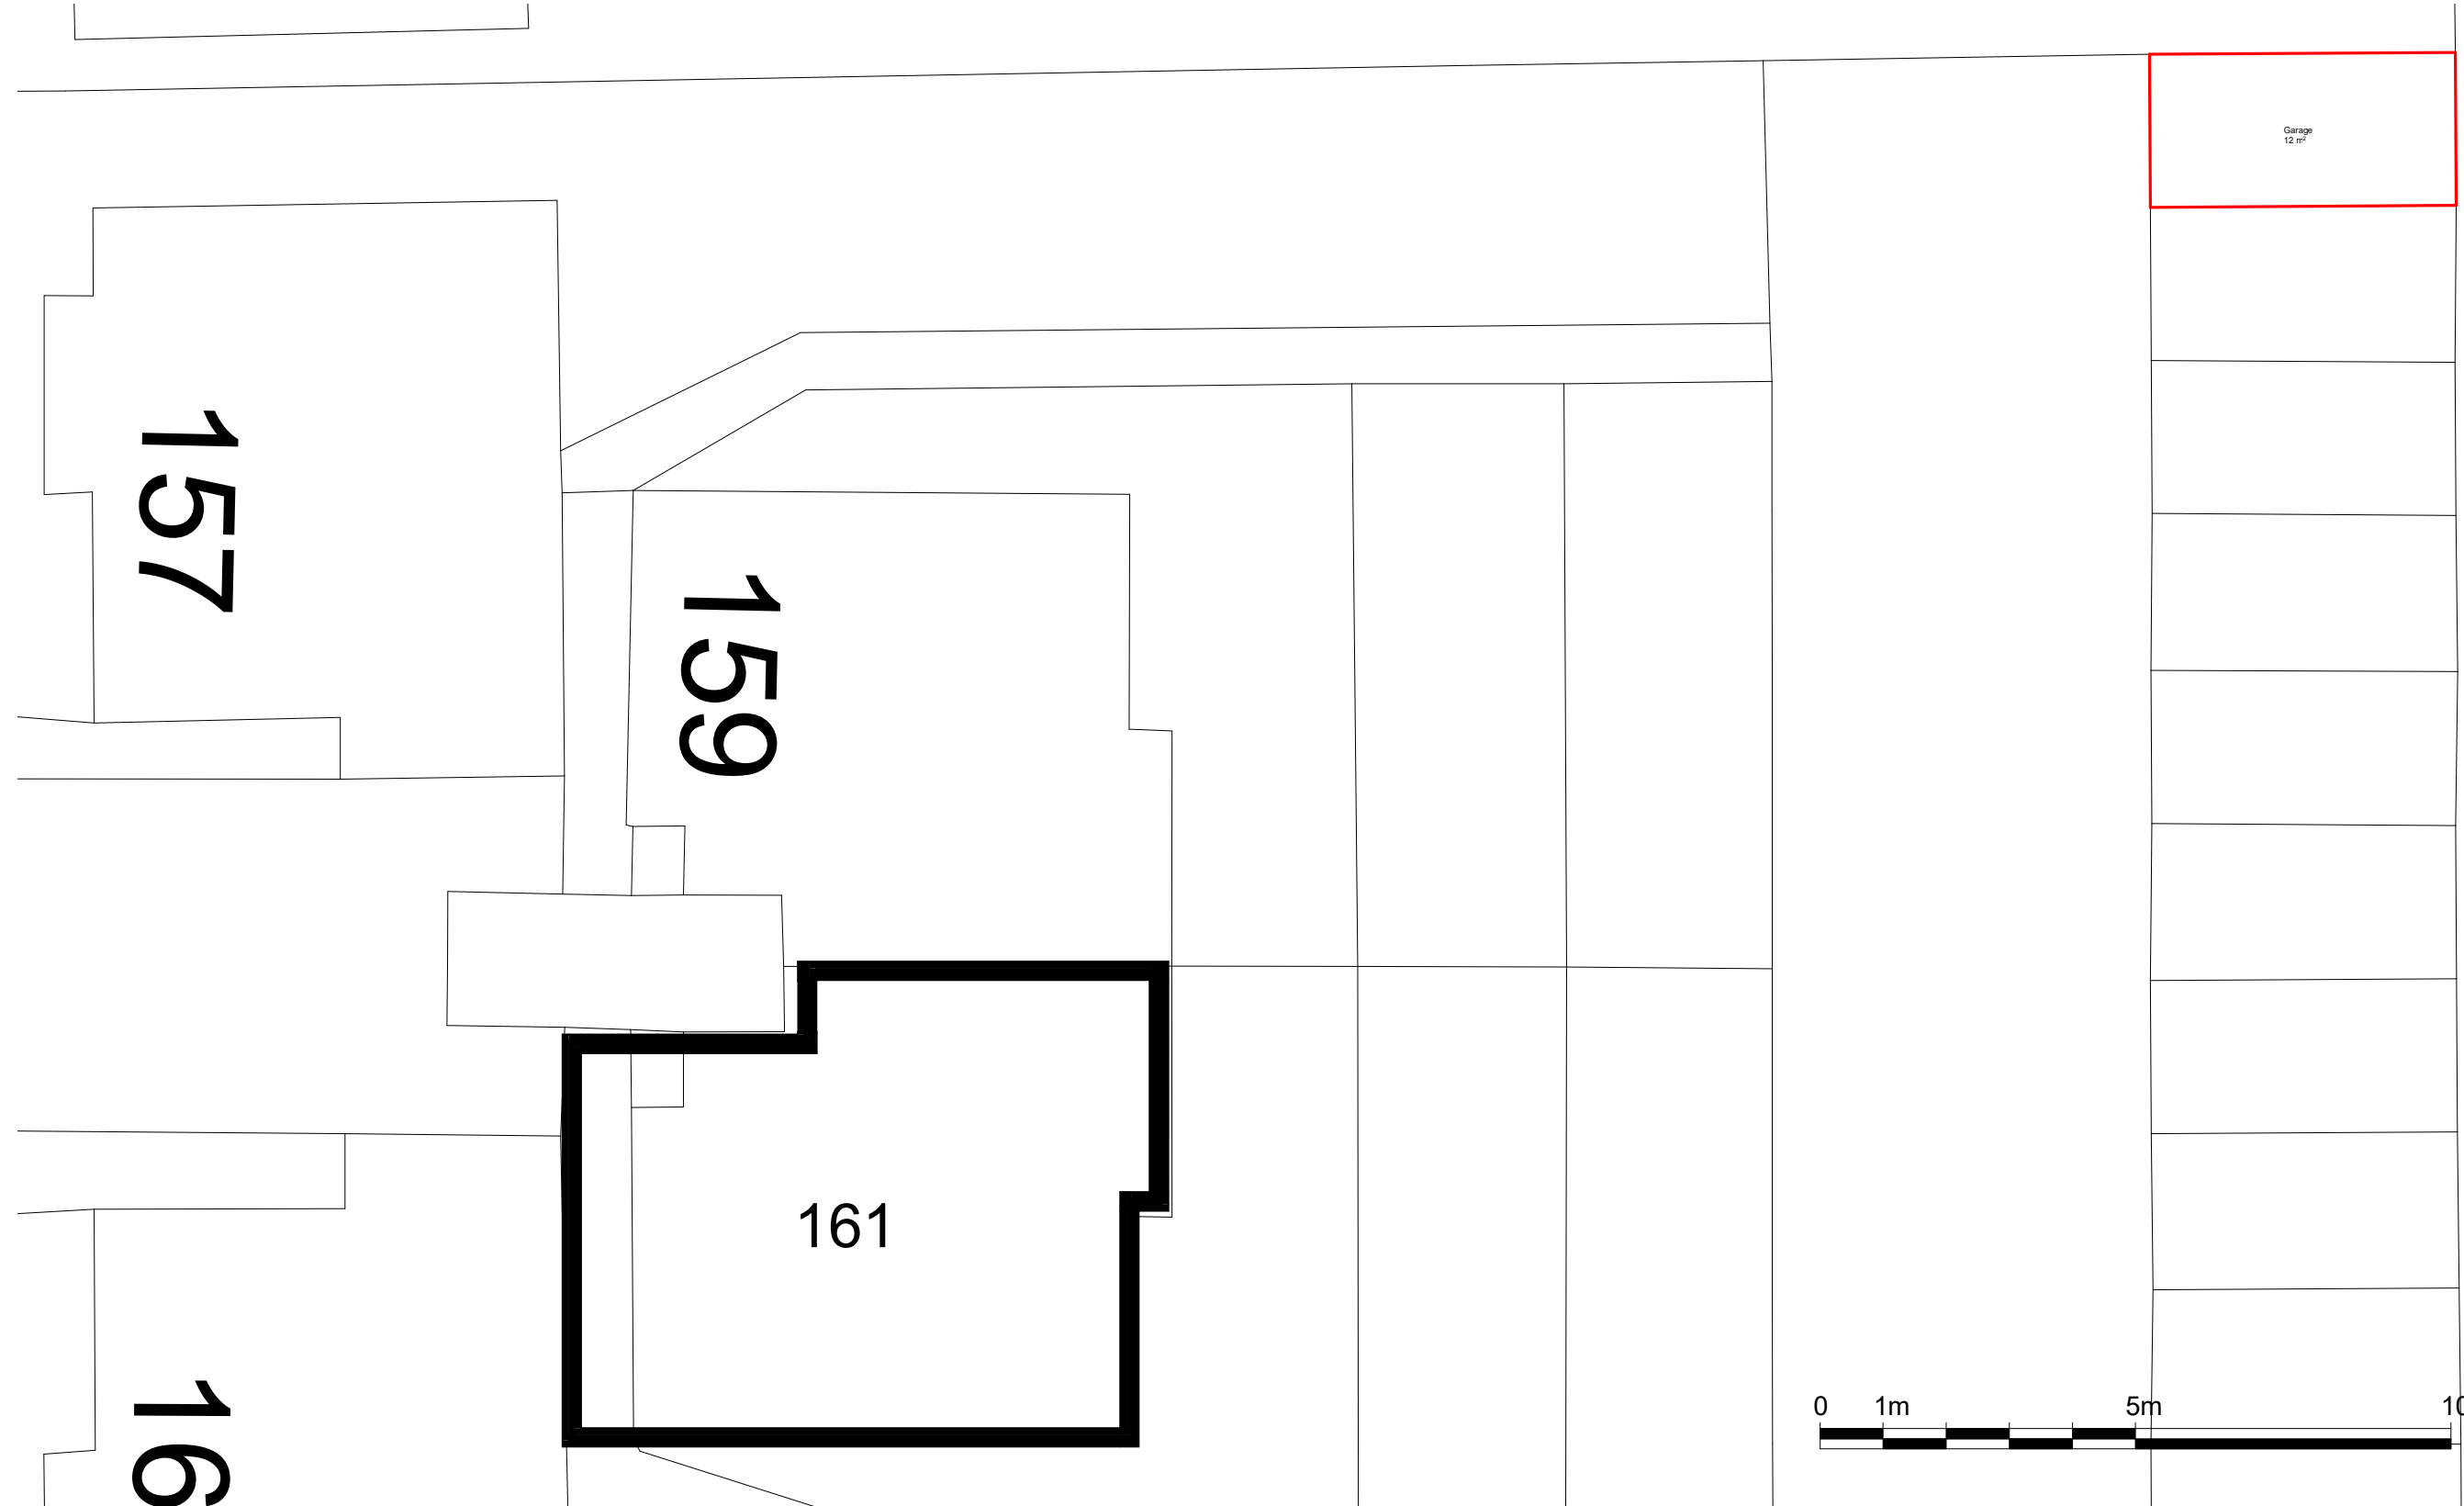

NOTES:
CONTRACTORS MUST VERIFY ALL DIMENSIONS AT THE SITE BEFORE COMENCING ANY WORK.
NO CONSTRUCTION WORK BEFORE BUILDING CONTROL APPROVAL AND STRUCTURAL ENGINEER CONFIRMATION.
ANY DISCREPANCIES TO BE REPORTED TO GRIDKUNE.
ALL DRAWINGS ARE TO BE READ IN CONJUNCTION WITH ALL RELEVANT DRAWINGS AND SPECIFICATIONS.

Rev	Description	Date


 
PROJECT TITLE 161b Shelbourne Road N17 9YD			DRAWING TITLE Proposed Road Level		
			CLIENT Sam Sprung		
Date 21/04/2023	Project number 6632	DRWAING NUMBER PR - P001	Scale (@ A3) 1 : 100	Drawn by Abraham D	

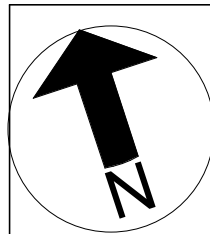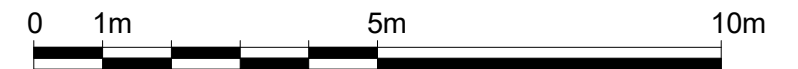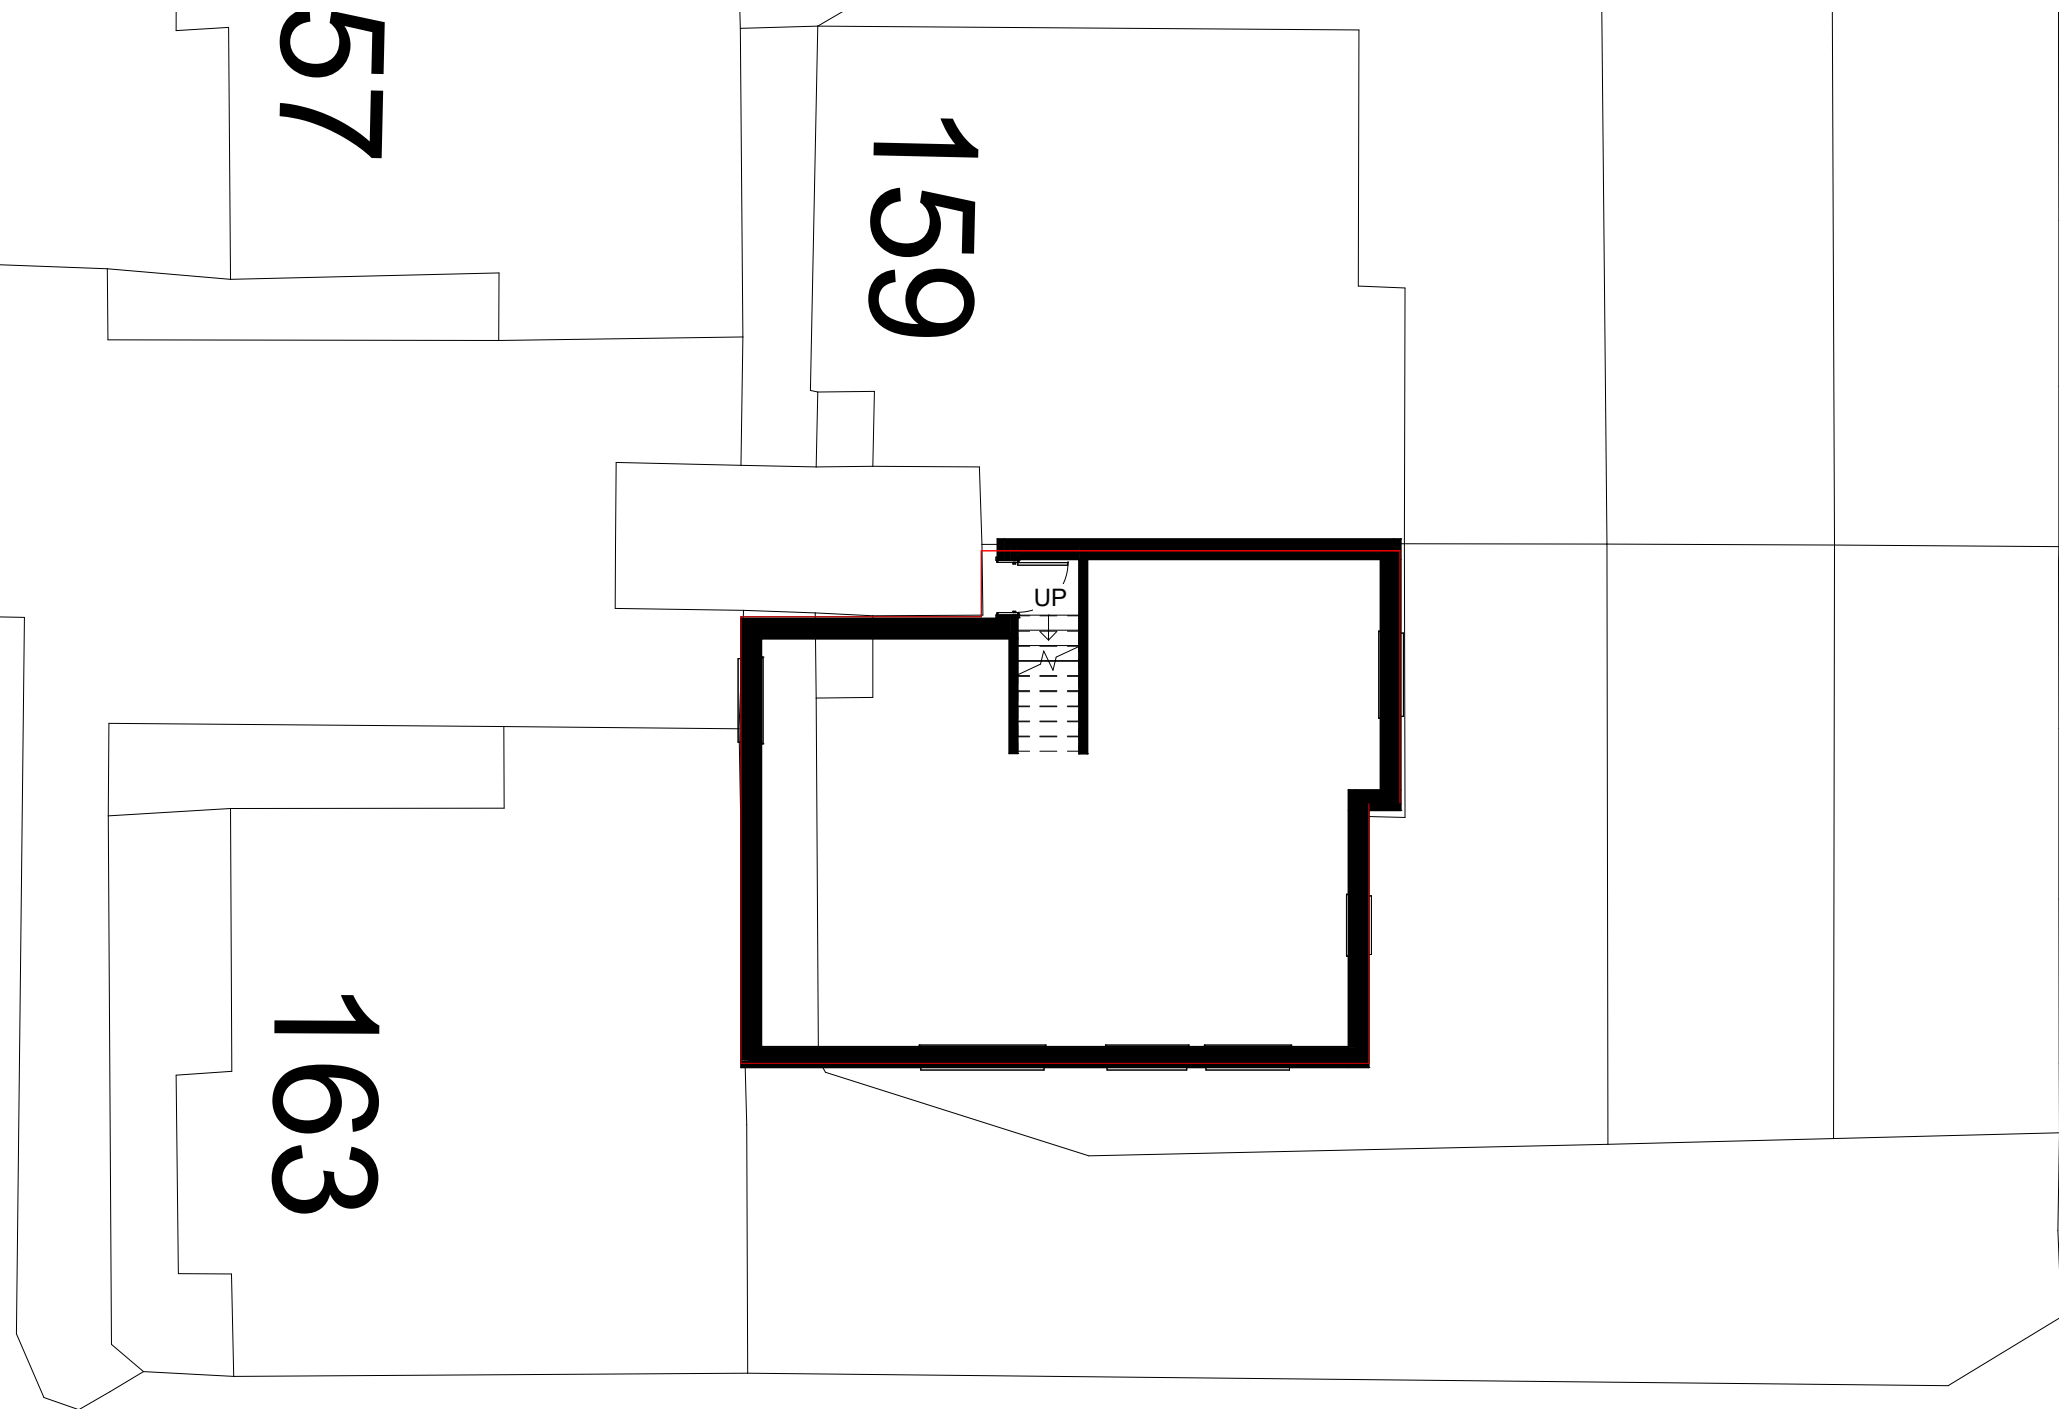

NOTES:
CONTRACTORS MUST VERIFY ALL DIMENSIONS
AT THE
SITE BEFORE COMENCING ANY WORK.
NO CONSTRUCTION WORK BEFORE BUILDING
CONTROL
APPROVAL AND STRUCTURAL ENGINEER
CONFIRMATION.
ANY DISCREPANCIES TO BE REPORTED TO
GRIDKUNE.
ALL DRAWINGS ARE TO BE READ IN
CONJUNCTION WITH
ALL RELEVANT DRAWINGS AND
SPECIFICATIONS.

Rev	Description	Date

PROJECT TITLE 161b Shelbourne Road N17 9YD			DRAWING TITLE Proposed Ground Floor		
			CLIENT Sam Sprung		
Date 21/04/2023	Project number 6632	DRWAING NUMBER PR - P002	Scale (@ A3) 1 : 100	Drawn by Abraham D	

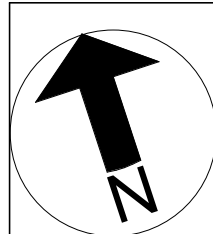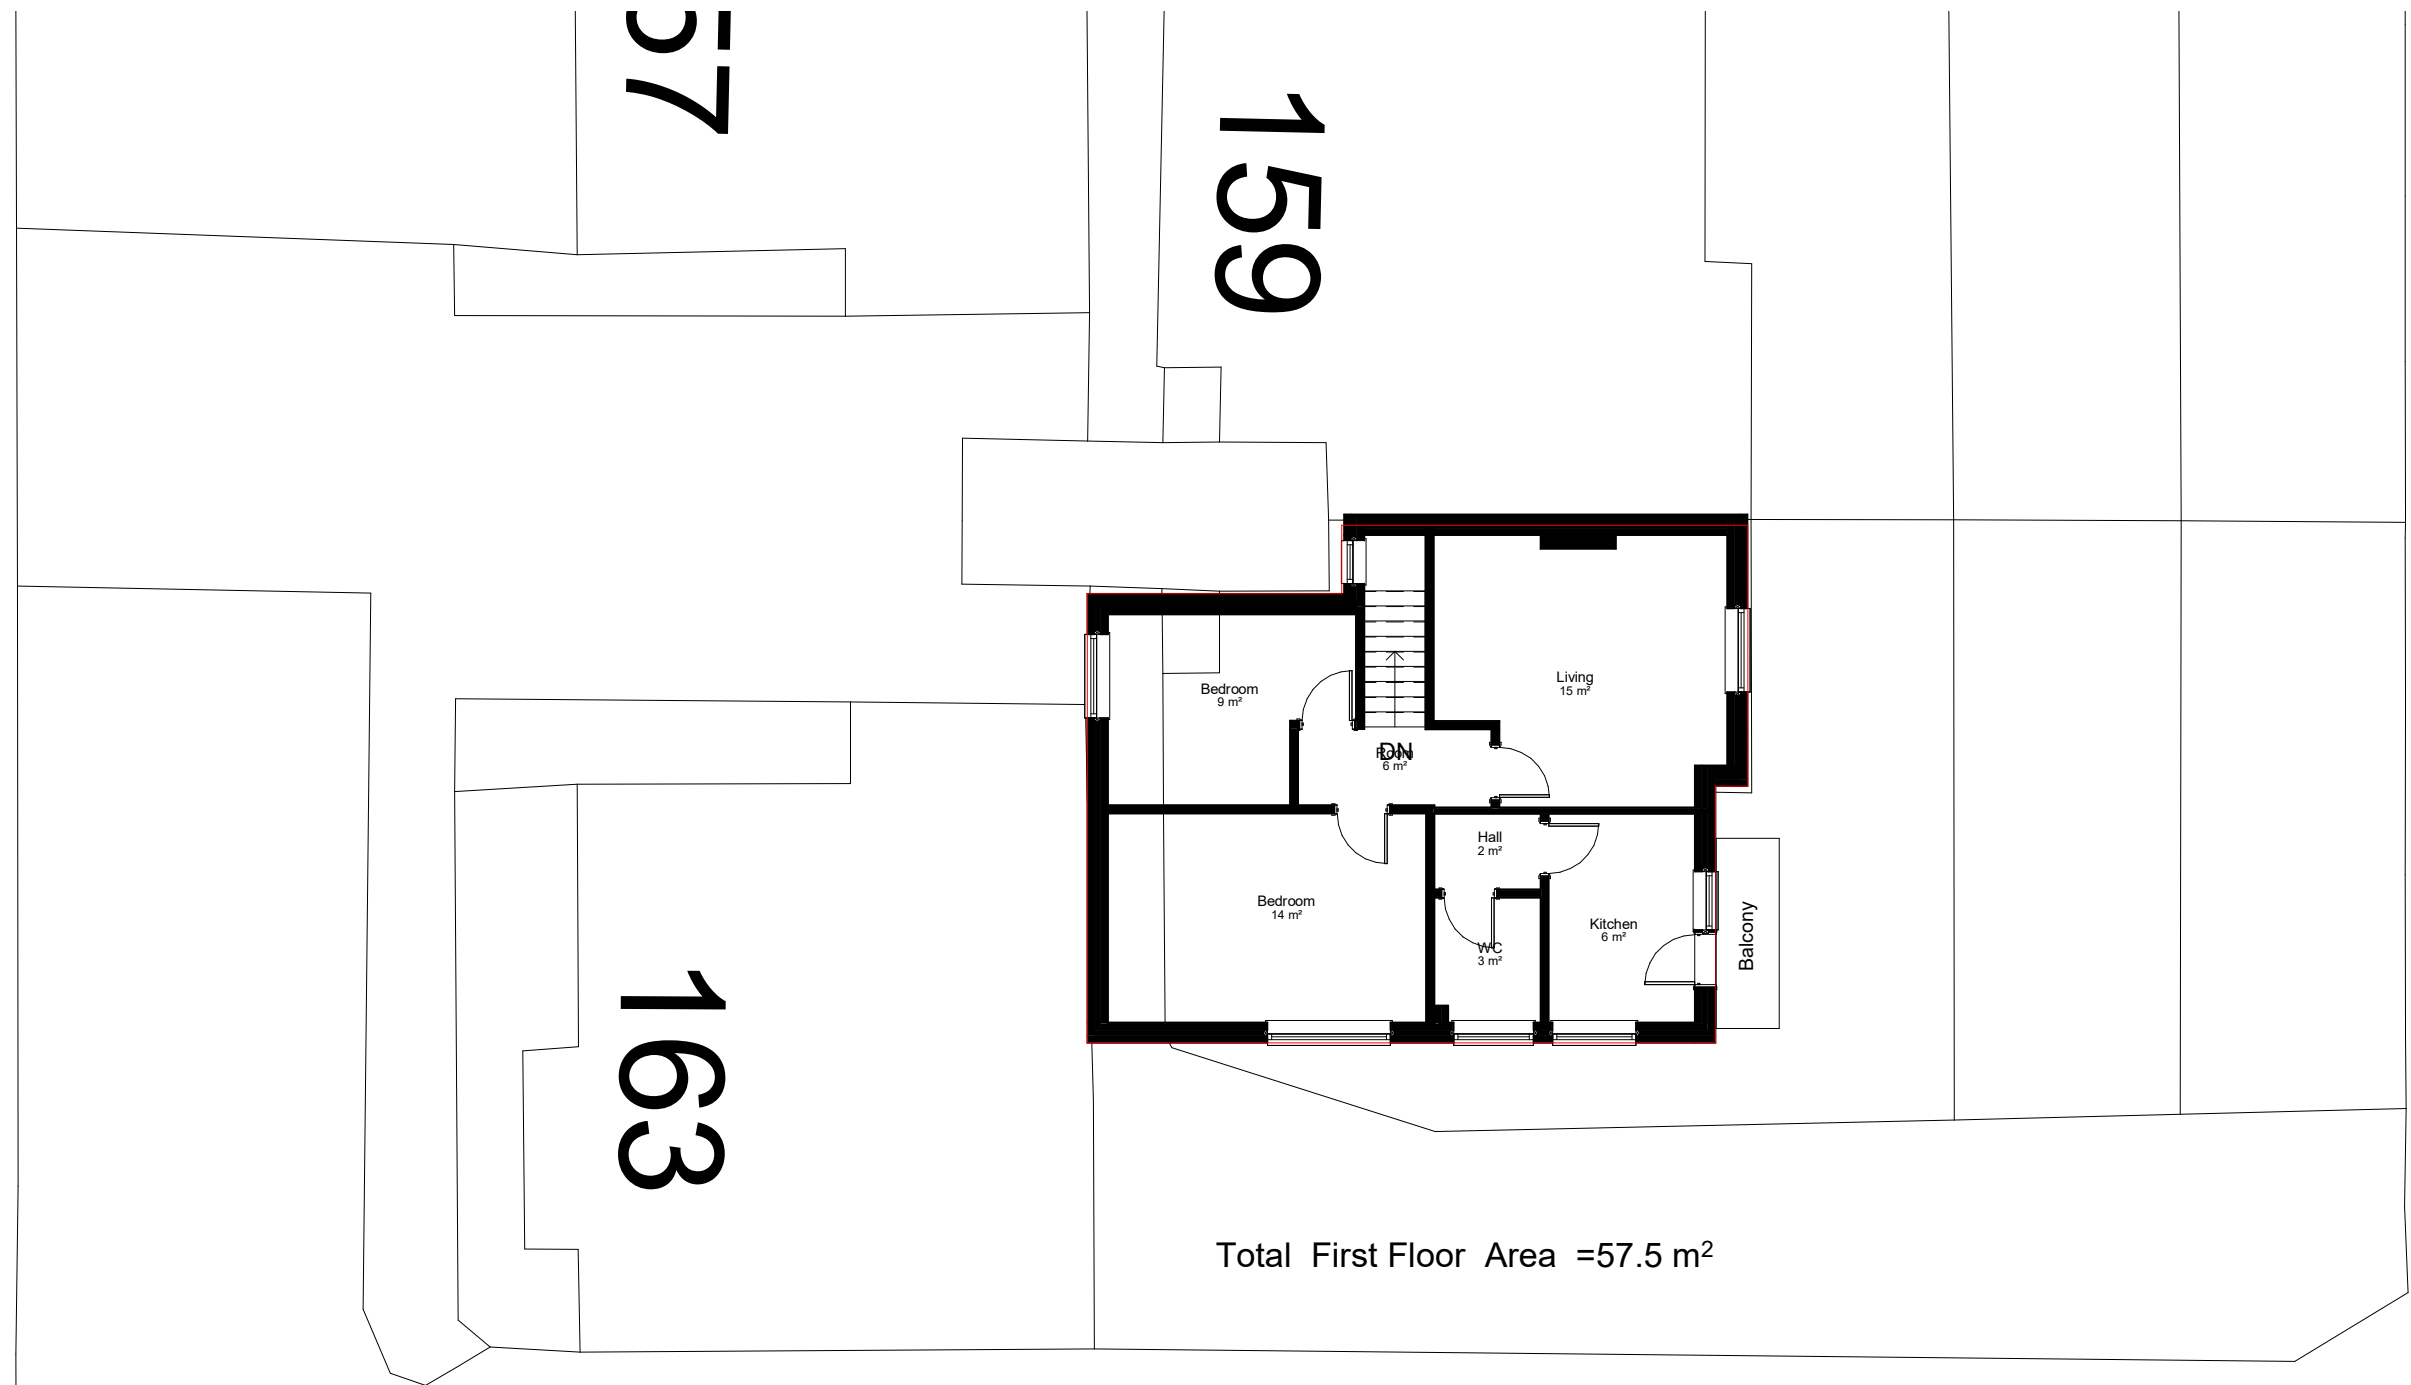

NOTES:
CONTRACTORS MUST VERIFY ALL DIMENSIONS AT THE SITE BEFORE COMMENCING ANY WORK.
NO CONSTRUCTION WORK BEFORE BUILDING CONTROL APPROVAL AND STRUCTURAL ENGINEER CONFIRMATION.
ANY DISCREPANCIES TO BE REPORTED TO GRIDKUNE.
ALL DRAWINGS ARE TO BE READ IN CONJUNCTION WITH ALL RELEVANT DRAWINGS AND SPECIFICATIONS.

Rev	Description	Date

PROJECT TITLE 161b Shelbourne Road N17 9YD			DRAWING TITLE Proposed First Floor		
			CLIENT Sam Sprung		
Date 21/04/2023	Project number 6632	DRWAING NUMBER PR - P003	Scale (@ A3) 1 : 100	Drawn by Abraham D	