




Location of property at
Greenview Court,
Winchester Place,
London N6 5HQ.

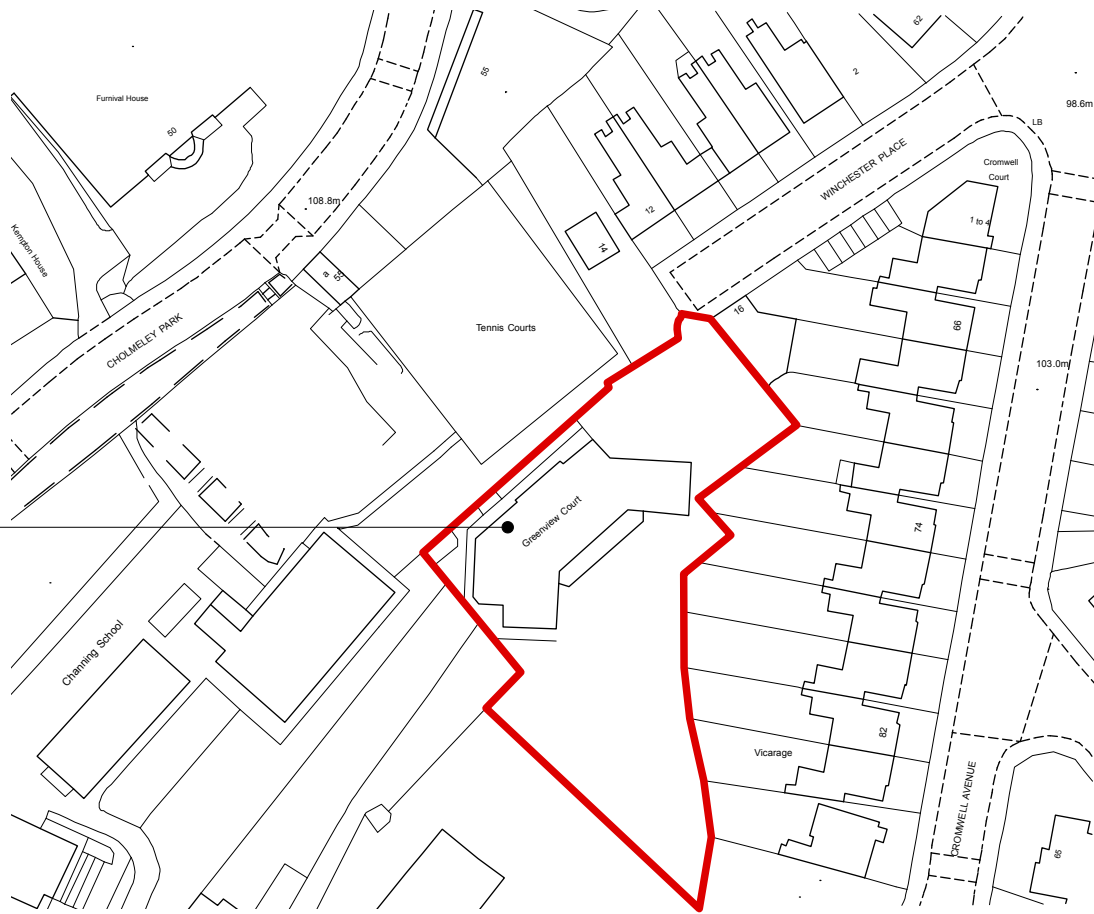

1 Site Location Plan
Scale: 1:1250

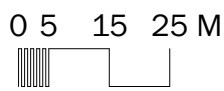


2 Proposed - Block Plan
Scale: 1:500

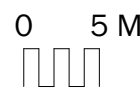

revisions

P1

— SITE BOUNDARY

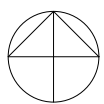

To be read in conjunction with all other information
Do not scale off this drawing

Mulroy

020 4530 9400
www.mulroyarchitects.com

project Greenview Court, Winchester Place, London N6

for JMS (IOM) Ltd

title Site Location Plan / Block Plan

status RIBA Stage 3

scale

As Noted

size

A1

drawing number

15104-03-14-001

P1