



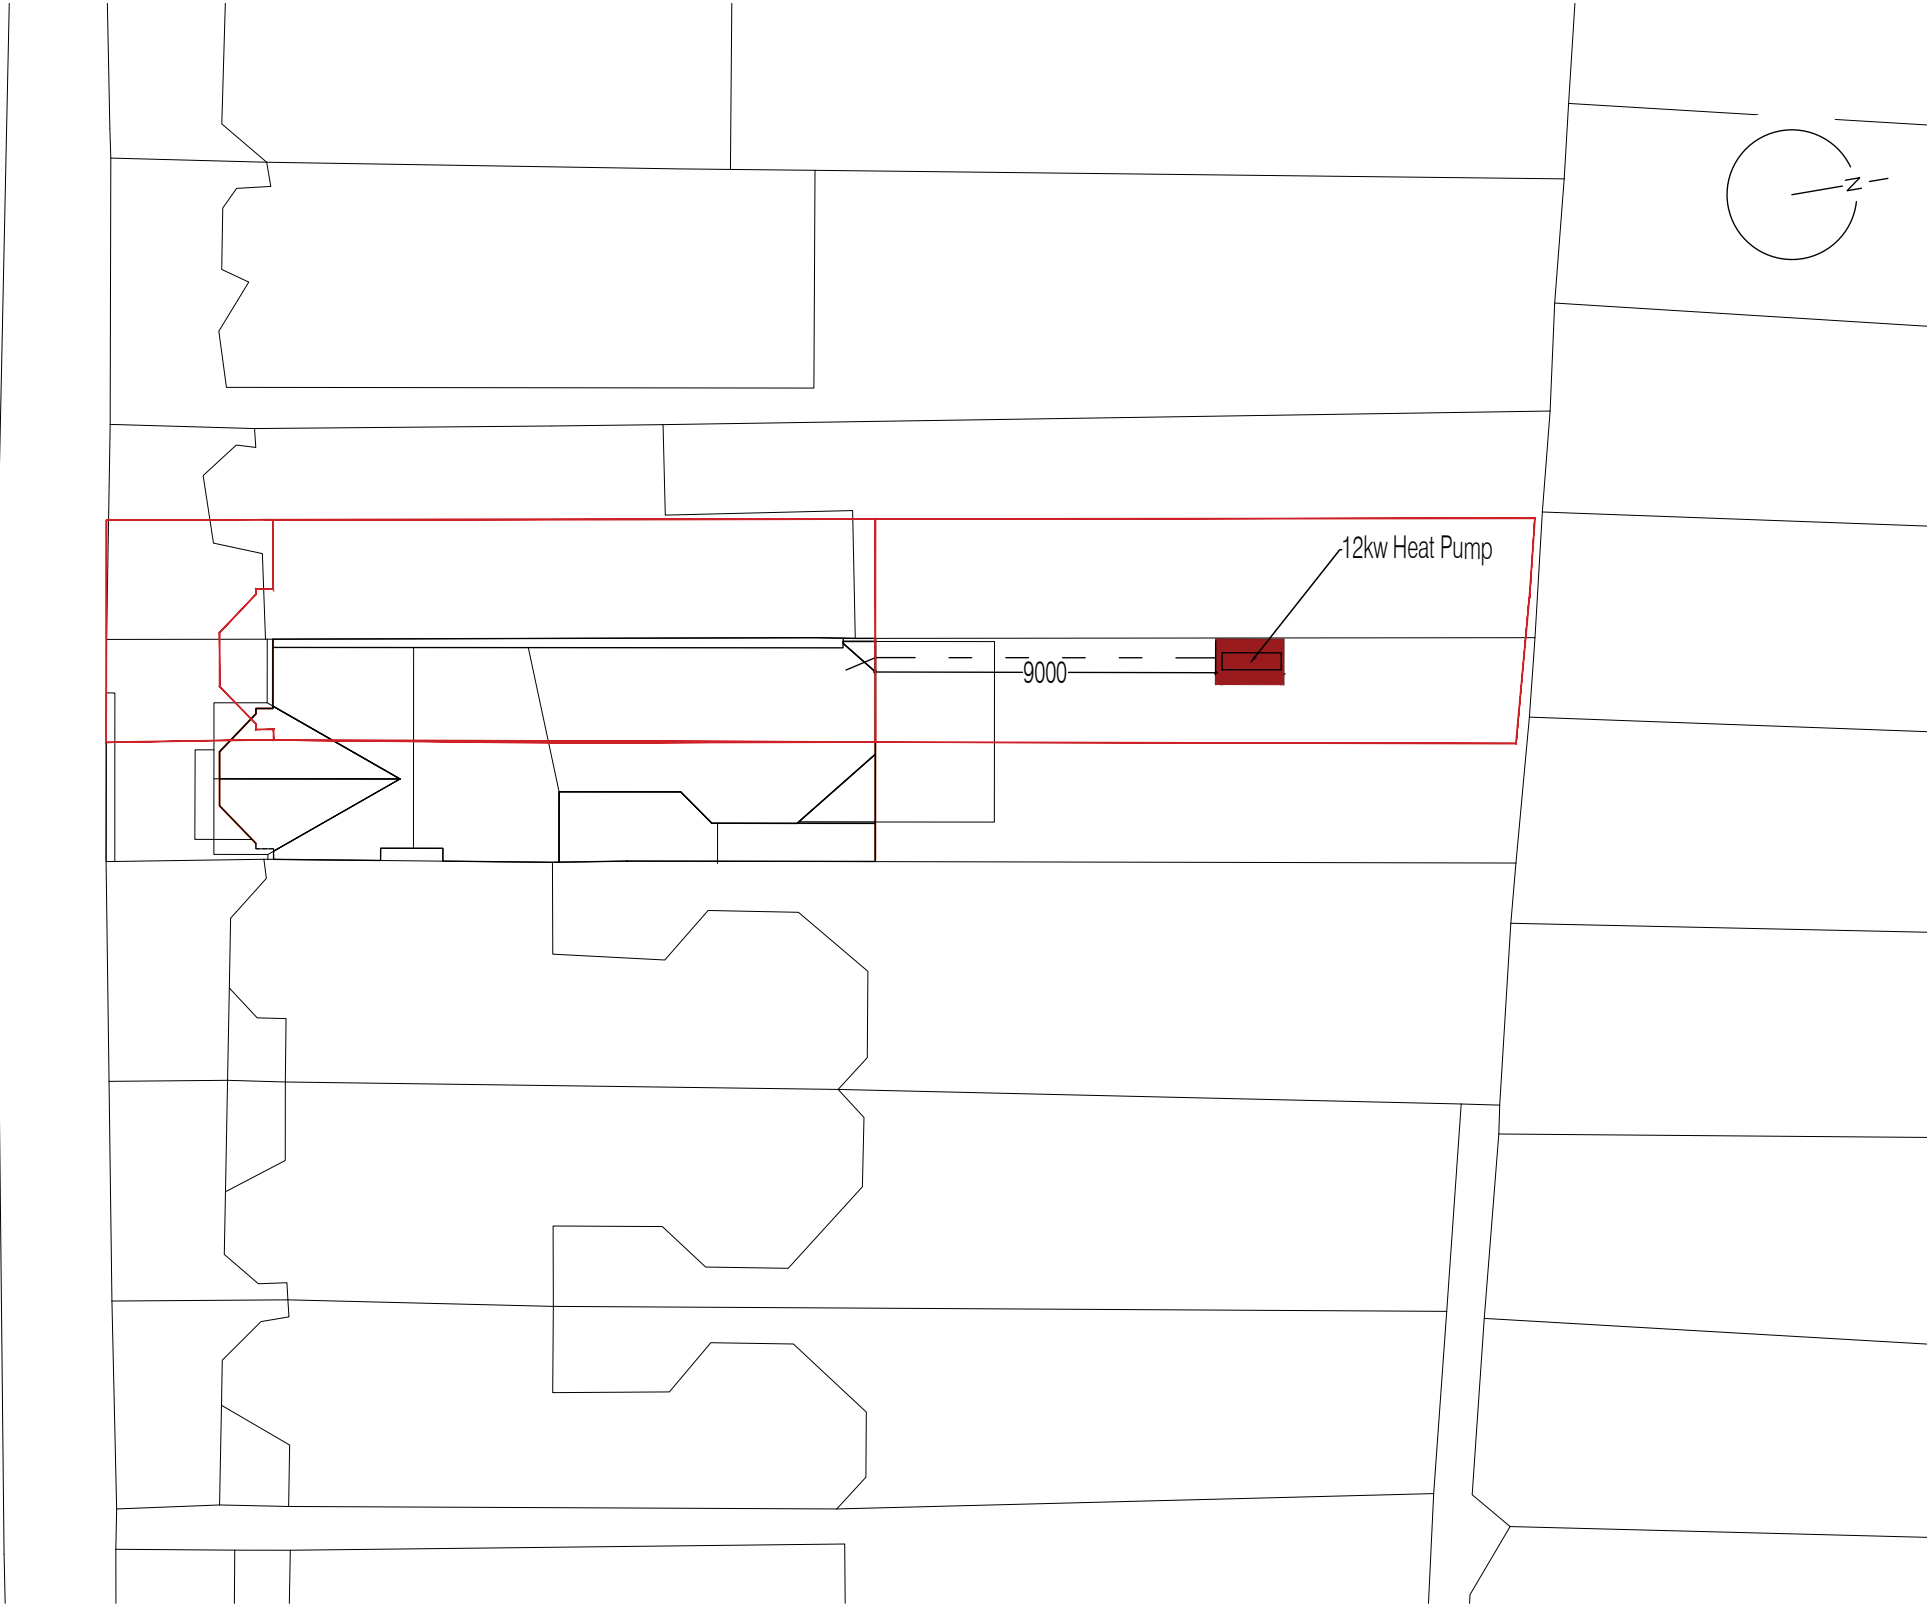

scale 1:200
0m 1m 2m 3m 4m 5m

Block Plan

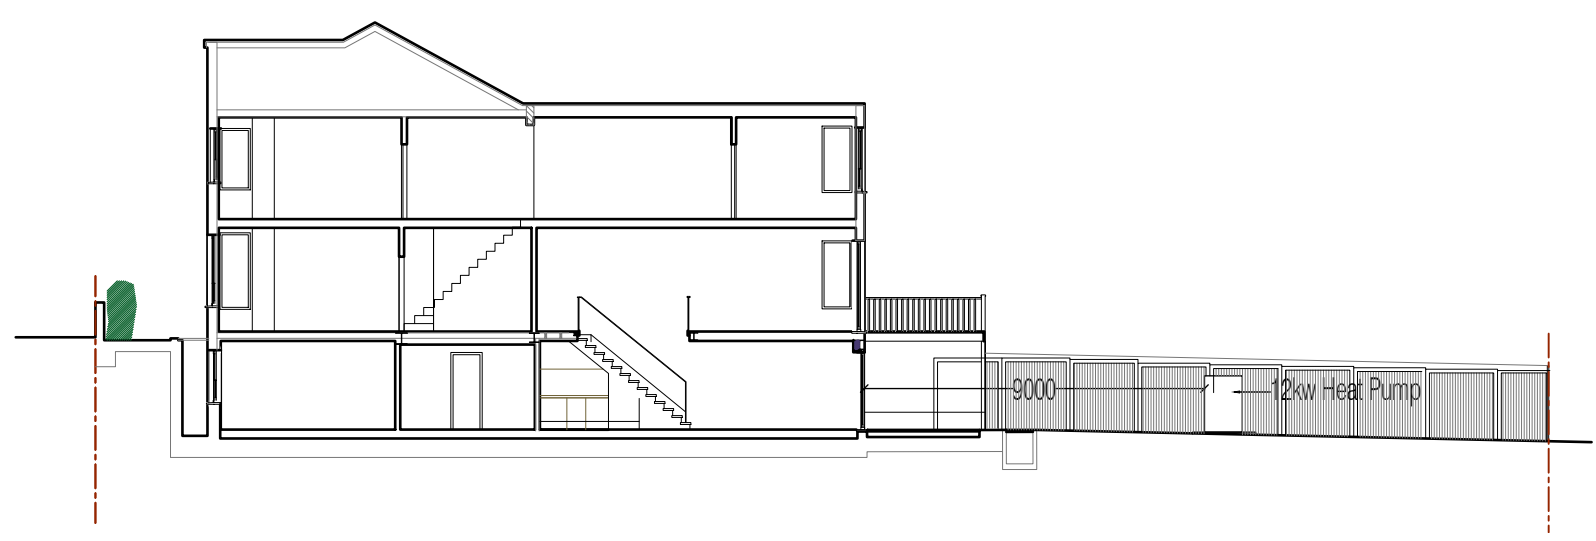

scale 1:200
0m 1m 2m 3m 4m 5m

Section through the house