




EXISTING
BLOCK PLAN
SCALE 1:200

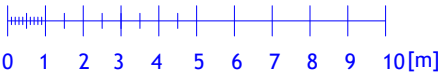


REVISION		
Rev	Notes	Date
NOTES: All dimensions are to be checked and verified on site prior to construction.		
STATUS Planning		
DRAWING TITLE Existing block plan		
CLIENT Redcorn		
PROJECT ADDRESS Unit 4, West Mews, West Road, London, N17 0QT		
SCALE 1:200 at A3		DRAWN BY AB
DATE April 2023		CHECKED BY DD
DRAWING NO.		4HIE - 01

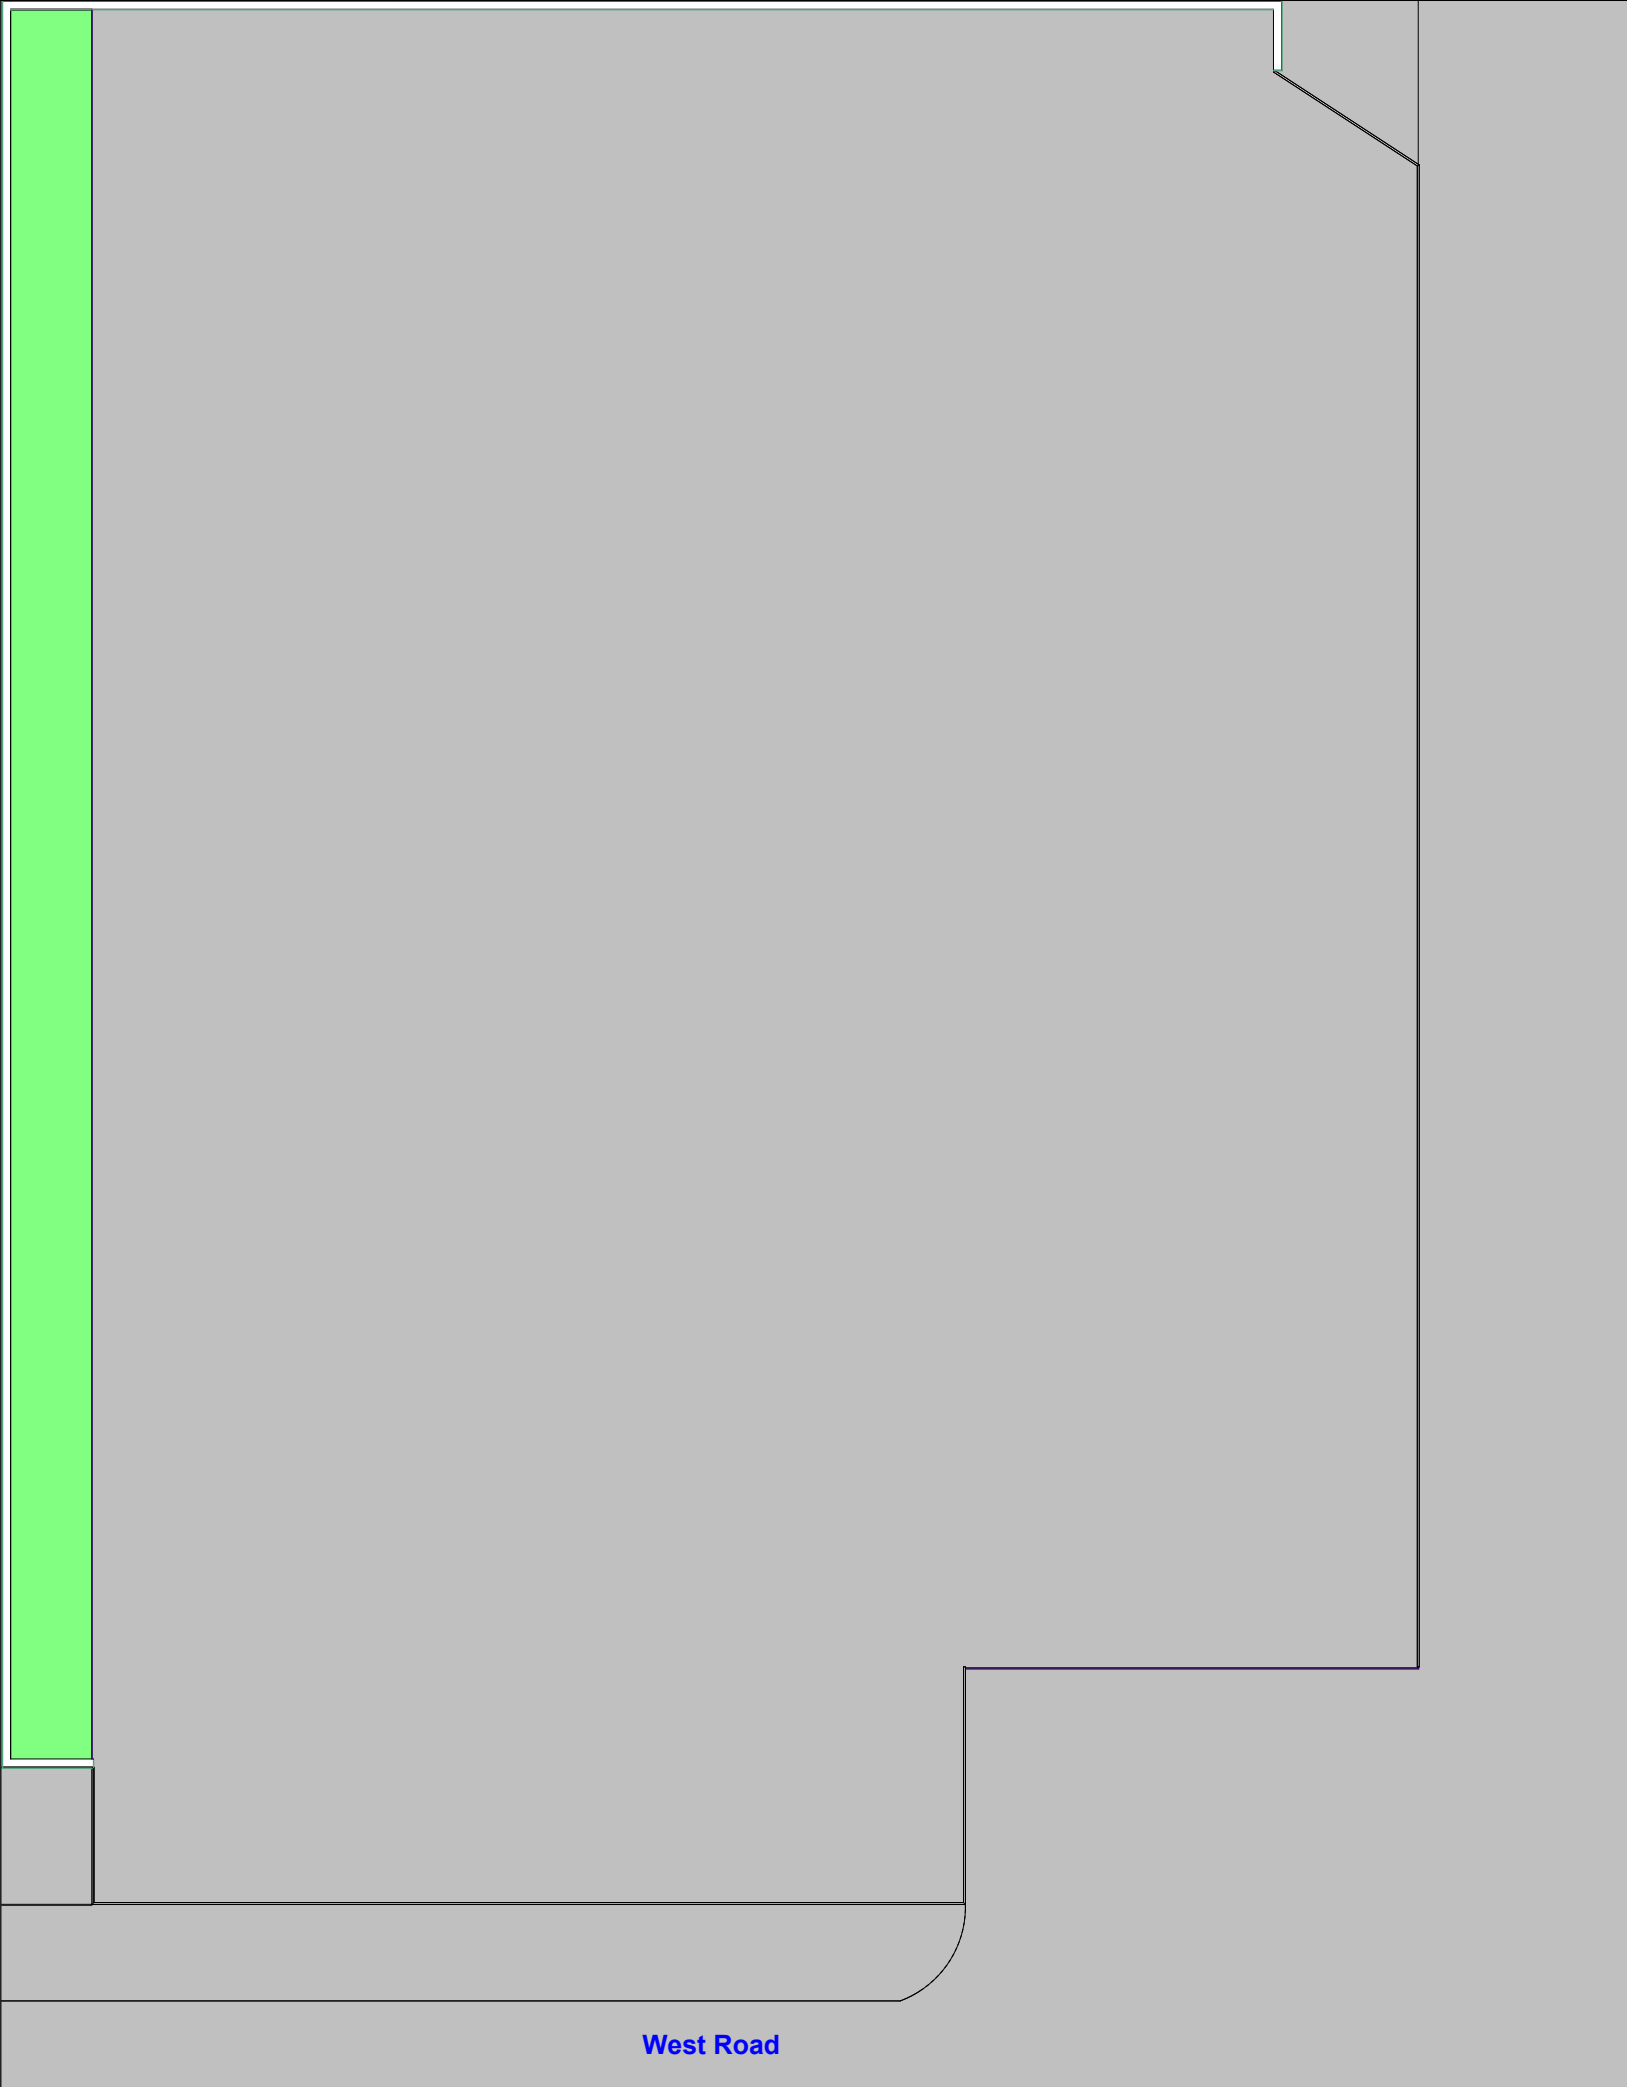

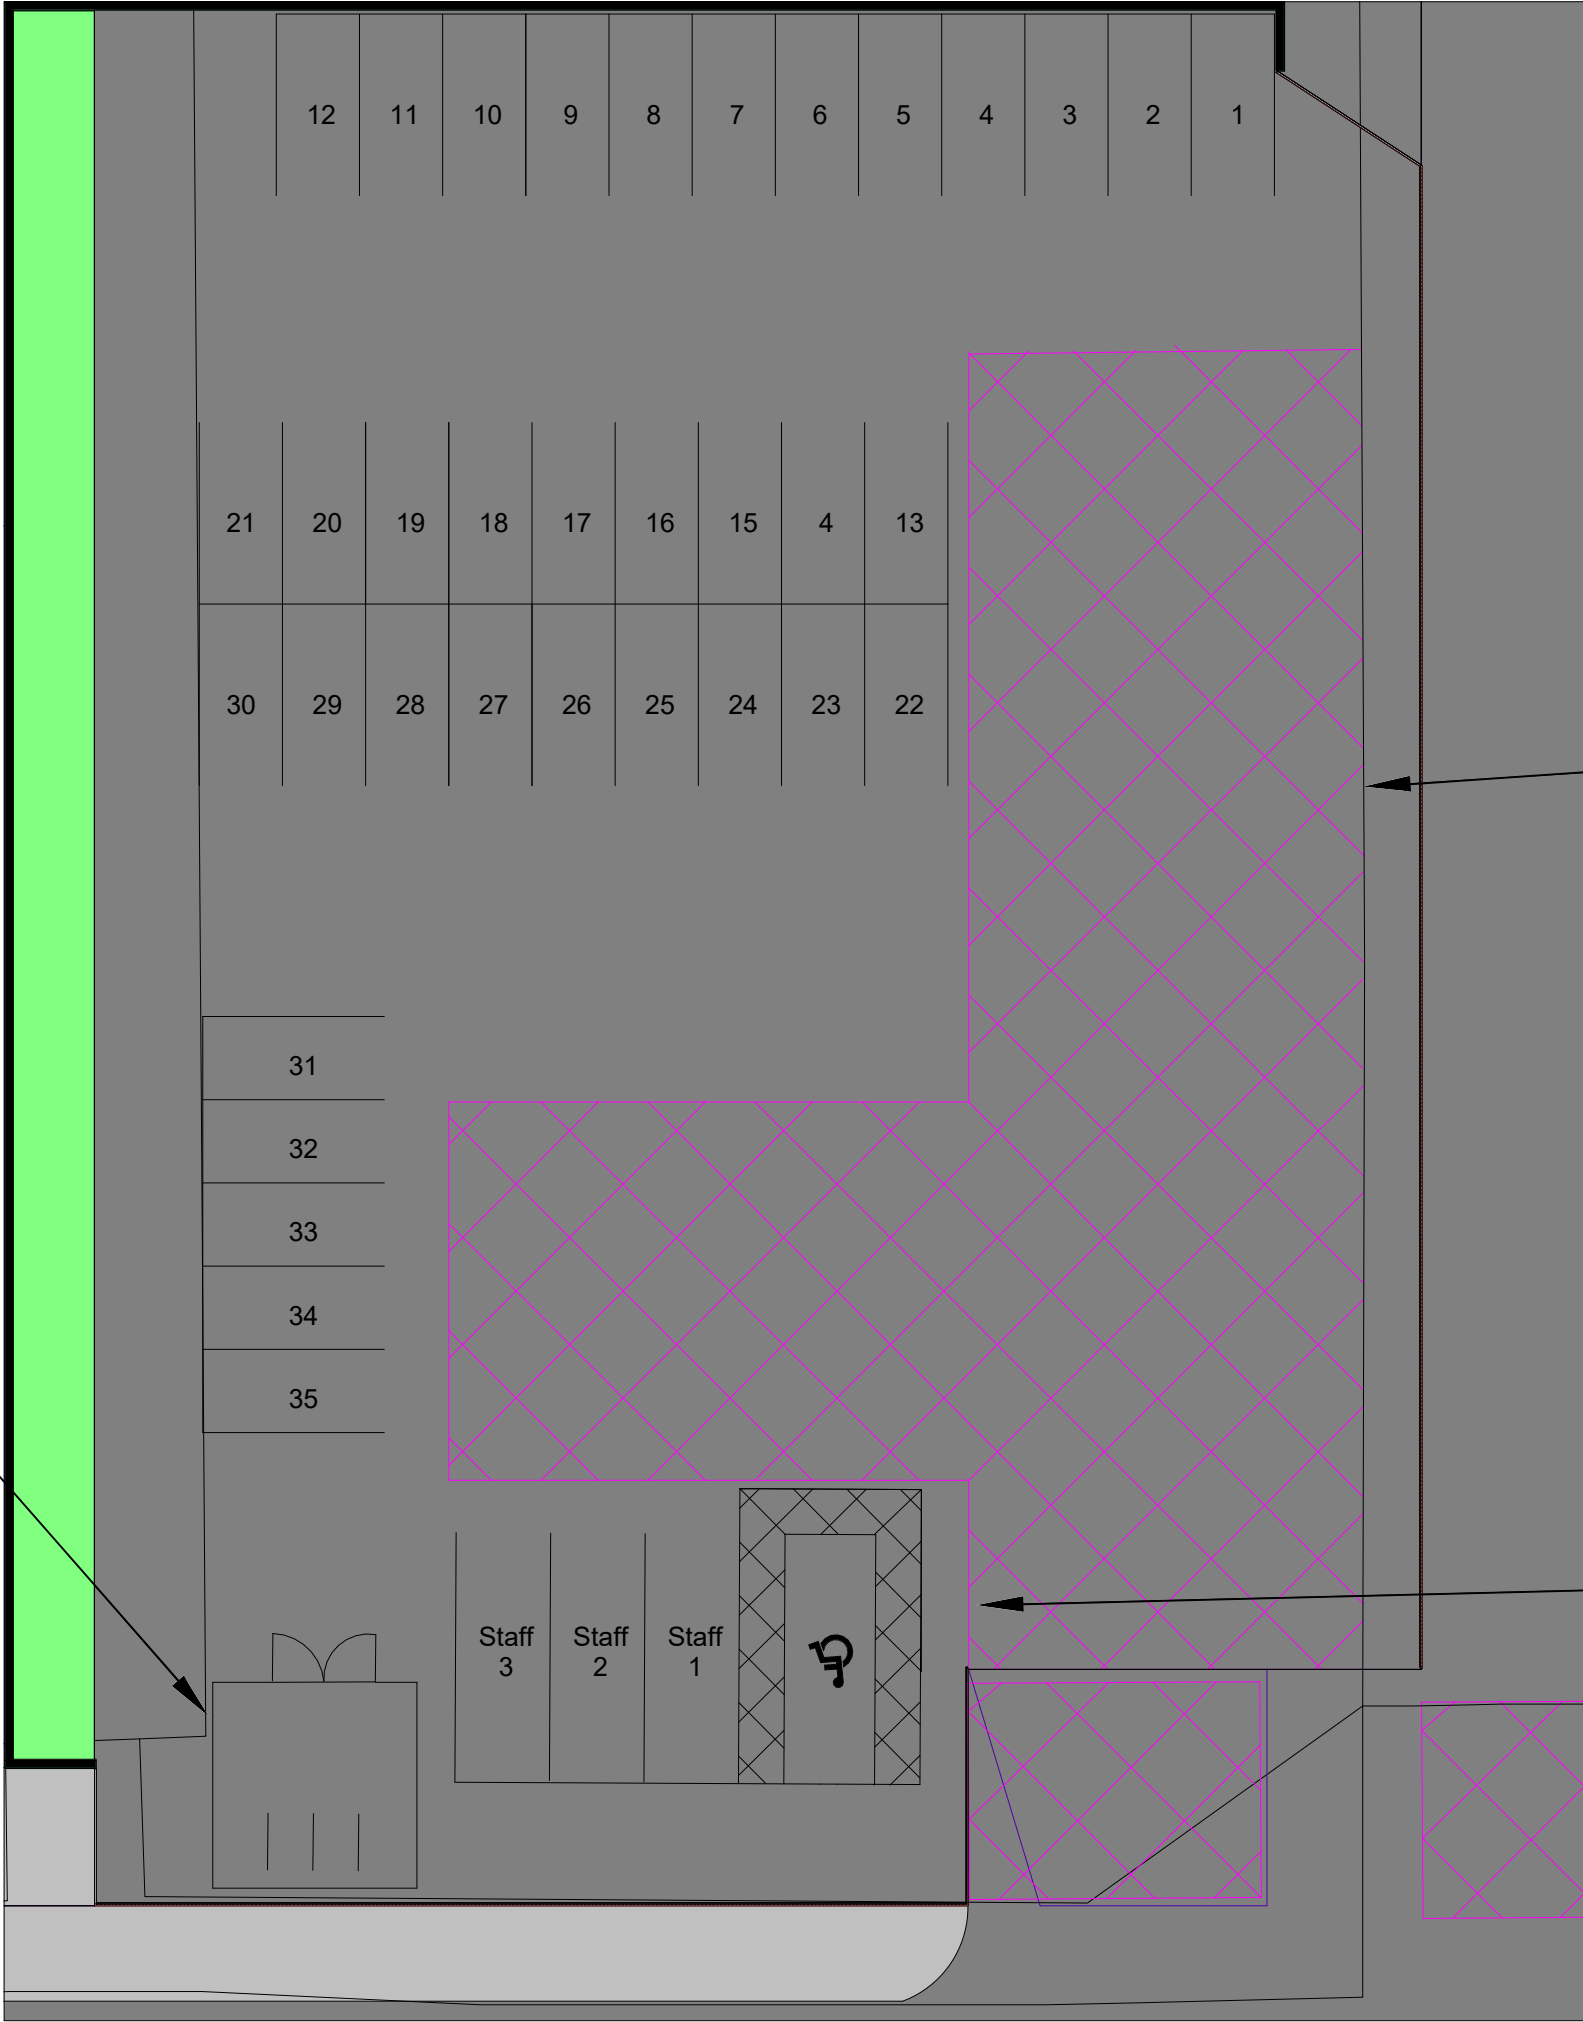

PROPOSED
BLOCK PLAN
SCALE 1:200

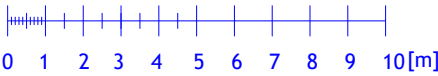

3 Sheffield Bike
Stands in a secure
cycle parking
compound

Proposed extend of
hatching

4x Staff Parking Spaces
(Dimensions: 2.5mx4.8m)

REVISION		
Rev	Notes	Date
NOTES: All dimensions are to be checked and verified on site prior to construction.		
STATUS Planning		
DRAWING TITLE Proposed block plan		
CLIENT Redcorn		
PROJECT ADDRESS Unit 4, West Mews, West Road, London, N17 0QT		
SCALE 1:200 at A3		DRAWN BY AB
DATE April 2023		CHECKED BY DD
DRAWING NO.		4HIE - 02