



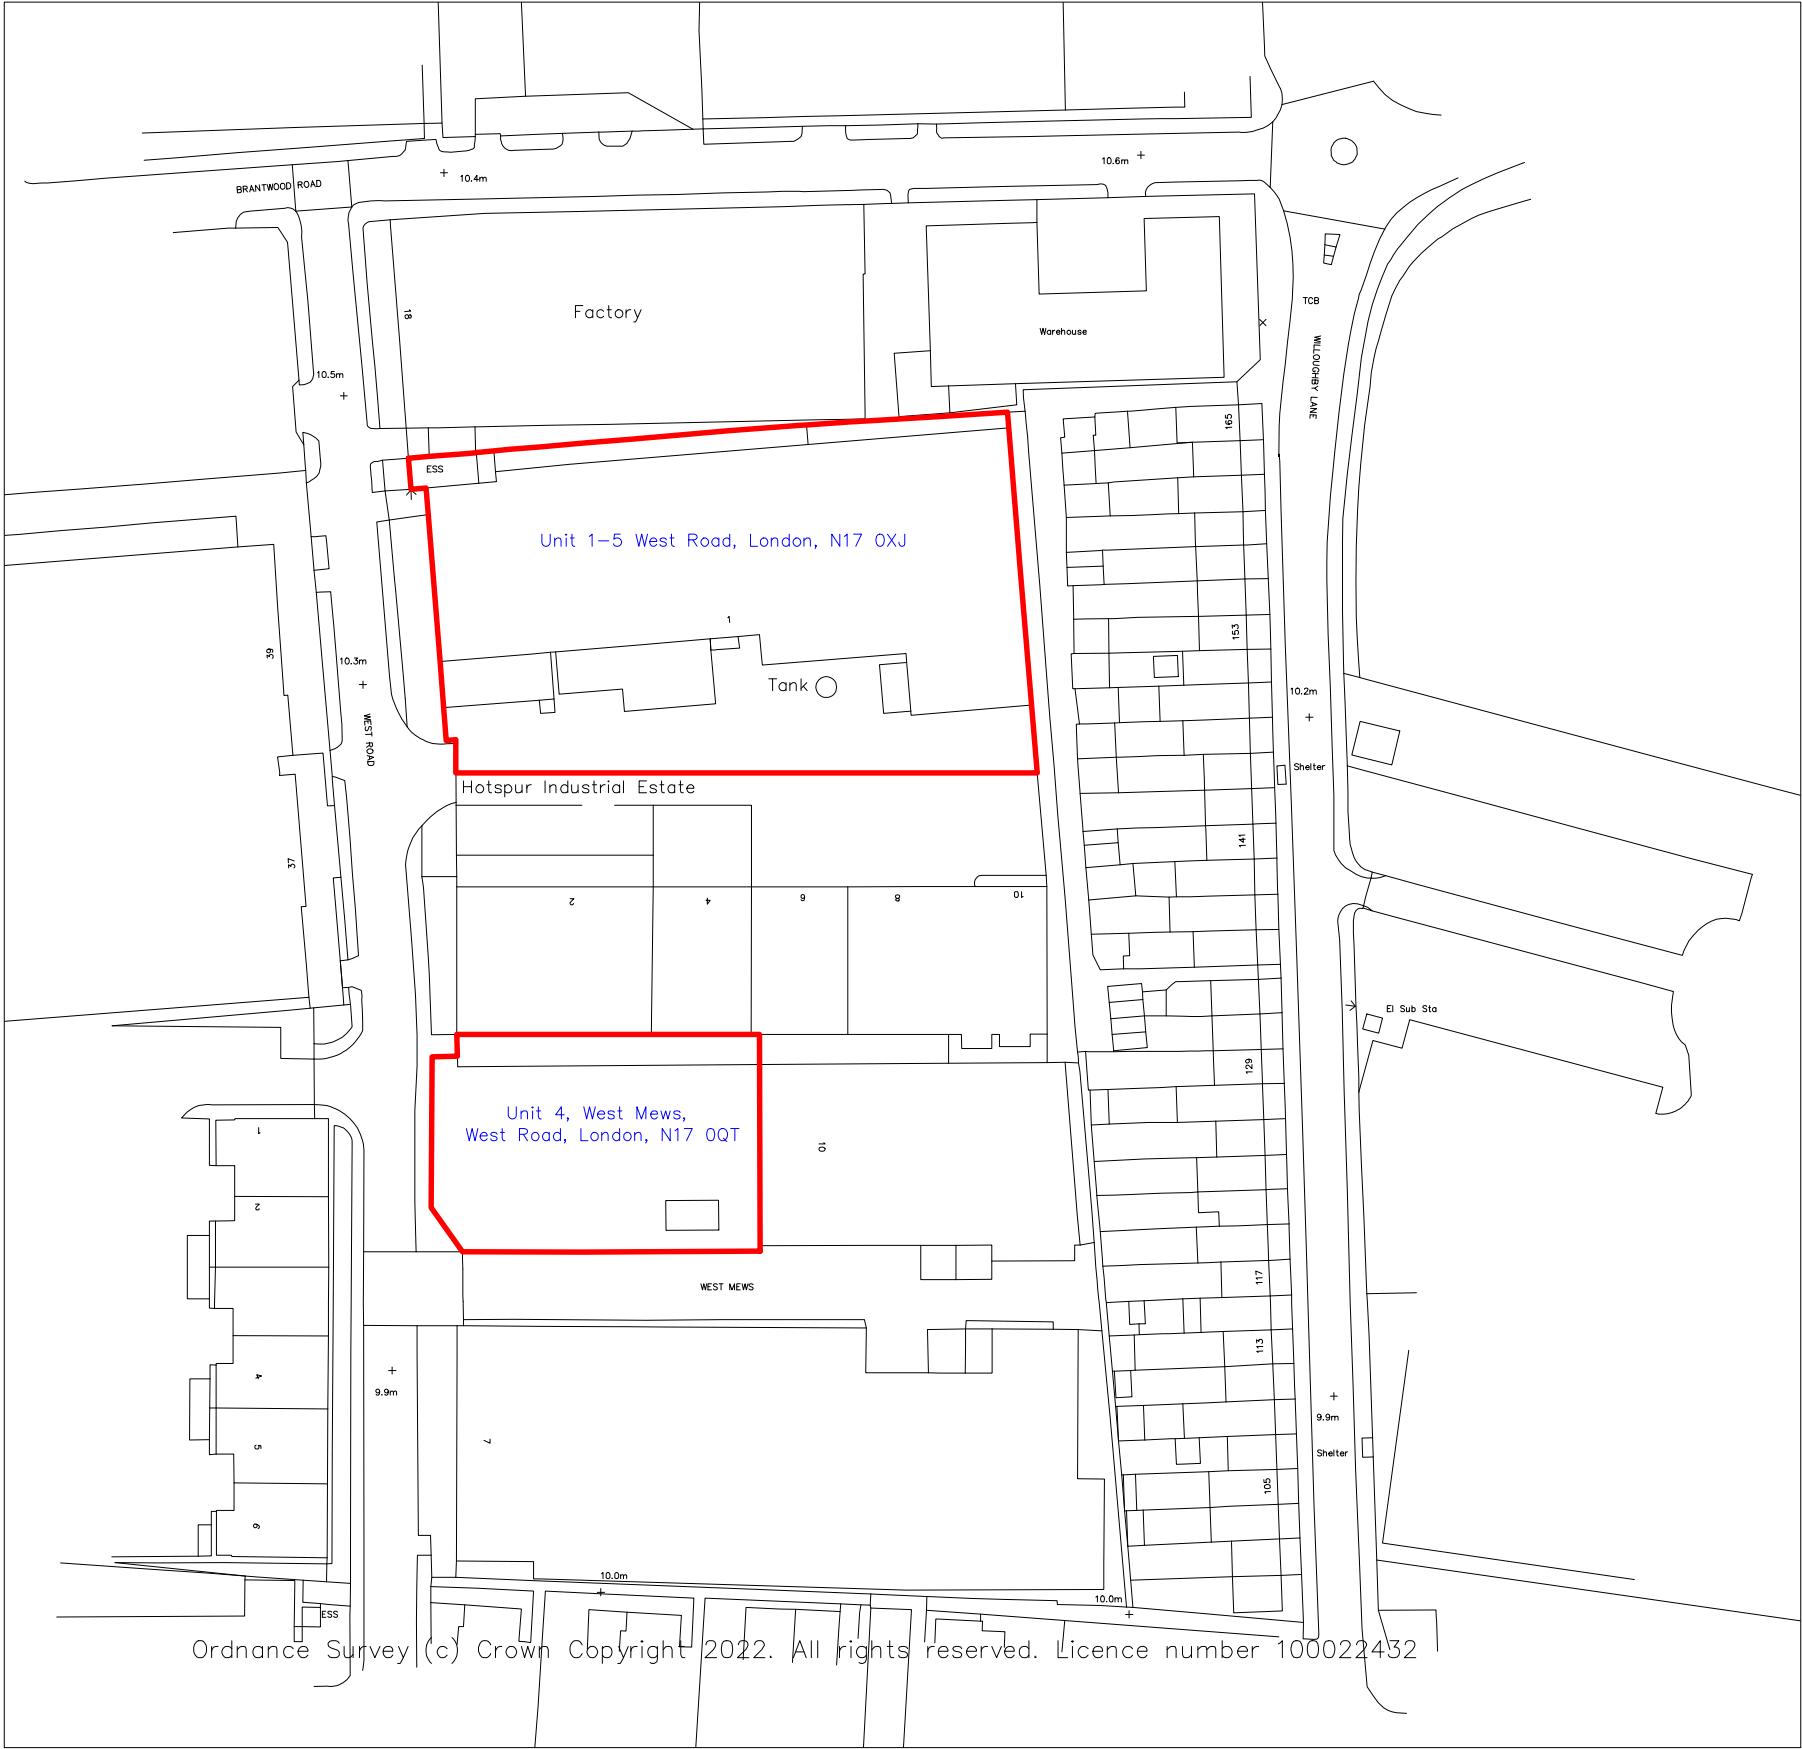

Ordnance Survey (c) Crown Copyright 2022. All rights reserved. Licence number 100022432

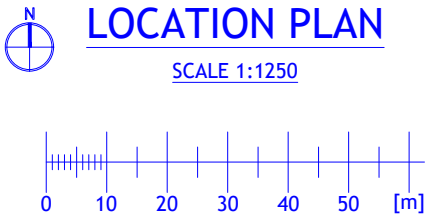

REVISION		
Rev	Notes	Date
NOTES: Site boundary to be checked and verified with Title Plan prior to construction.		
STATUS Planning		
DRAWING TITLE Location plan		
CLIENT Redcom		
PROJECT ADDRESS Unit 1-5 West Road, London, N17 0XJ and Unit 4, West Mews, West Road, London, N17 0QT		
SCALE 1:1250 at A3	DRAWN BY AB	
DATE March 2023	CHECKED BY DD	
DRAWING NO.	1HIE - 100	