



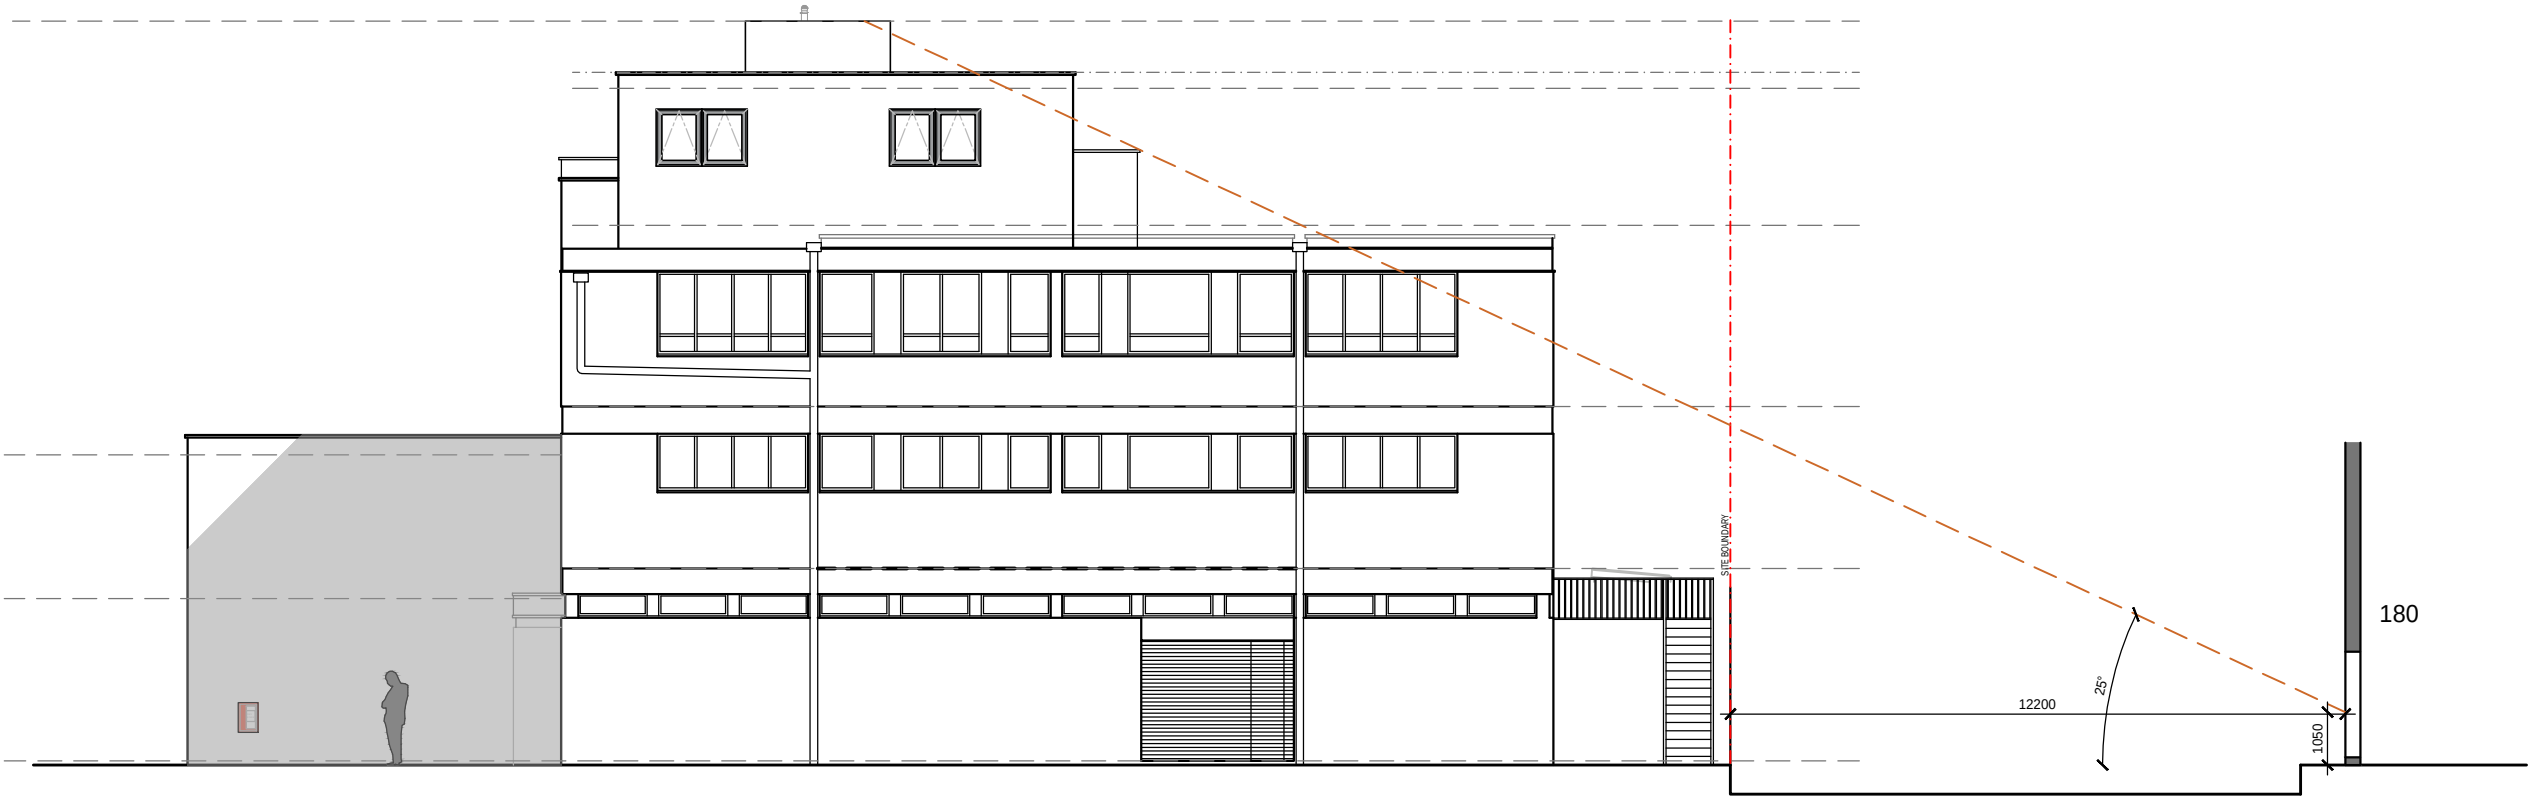

SIDE (NORTH EAST) ELEVATION
[SCALE 1:150 @A3]

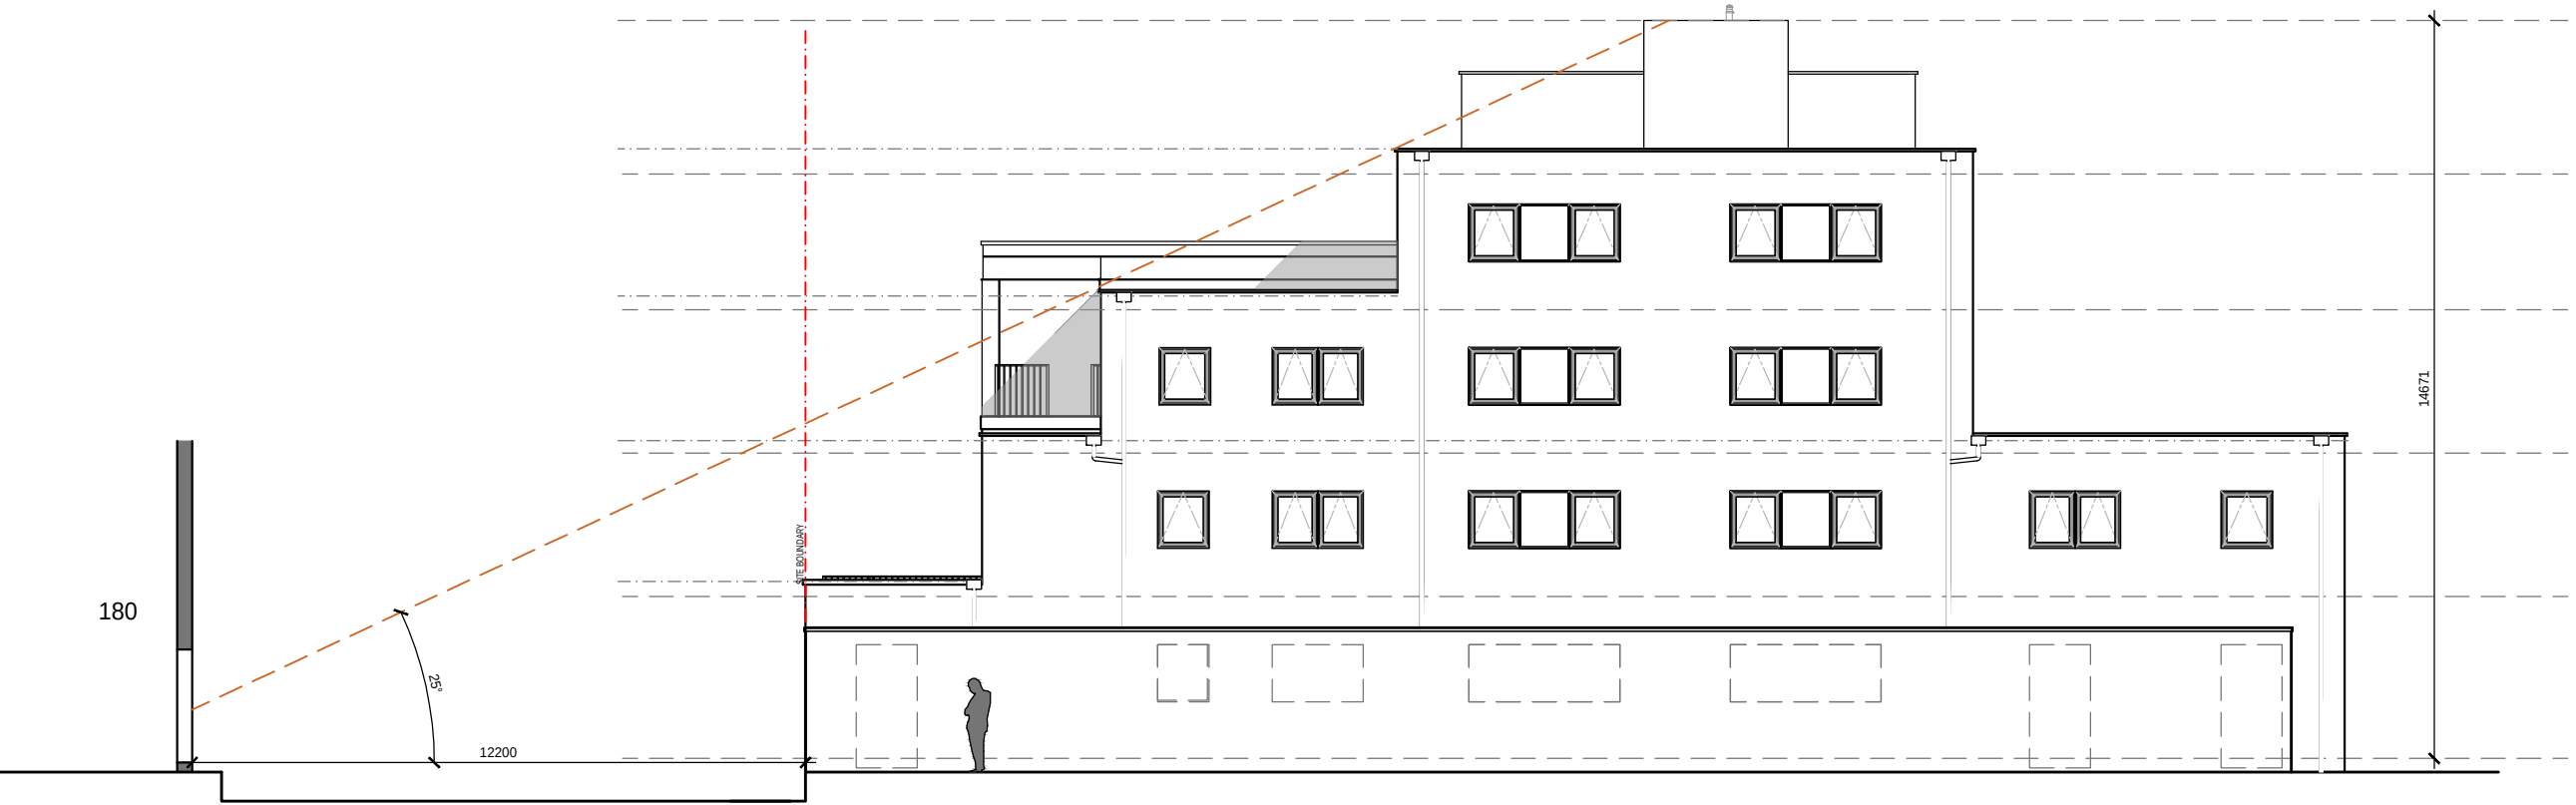

SIDE (SOUTH WEST) ELEVATION
[SCALE 1:150 @A3]

PROJECT.		CLIENT.		PROJECT NO.	REVISION.	DRAWING NO. 206
PACIFIC HOUSE				21.689	P1	
VALE ROAD				DATE.		
LONDON N4 1PR				SEPTEMEBER.2022		
DRAWING TITLE.		PROPOSED		FRONT. 171 HIGH STREET, RAYLEIGH, ESSEX, SS6 7QA. TEL. +44 [0]1702 831 415 EMAIL. HELLO@FRONT-ARCHITECTURE.CO.UK		
LIGHT ANGLES						