


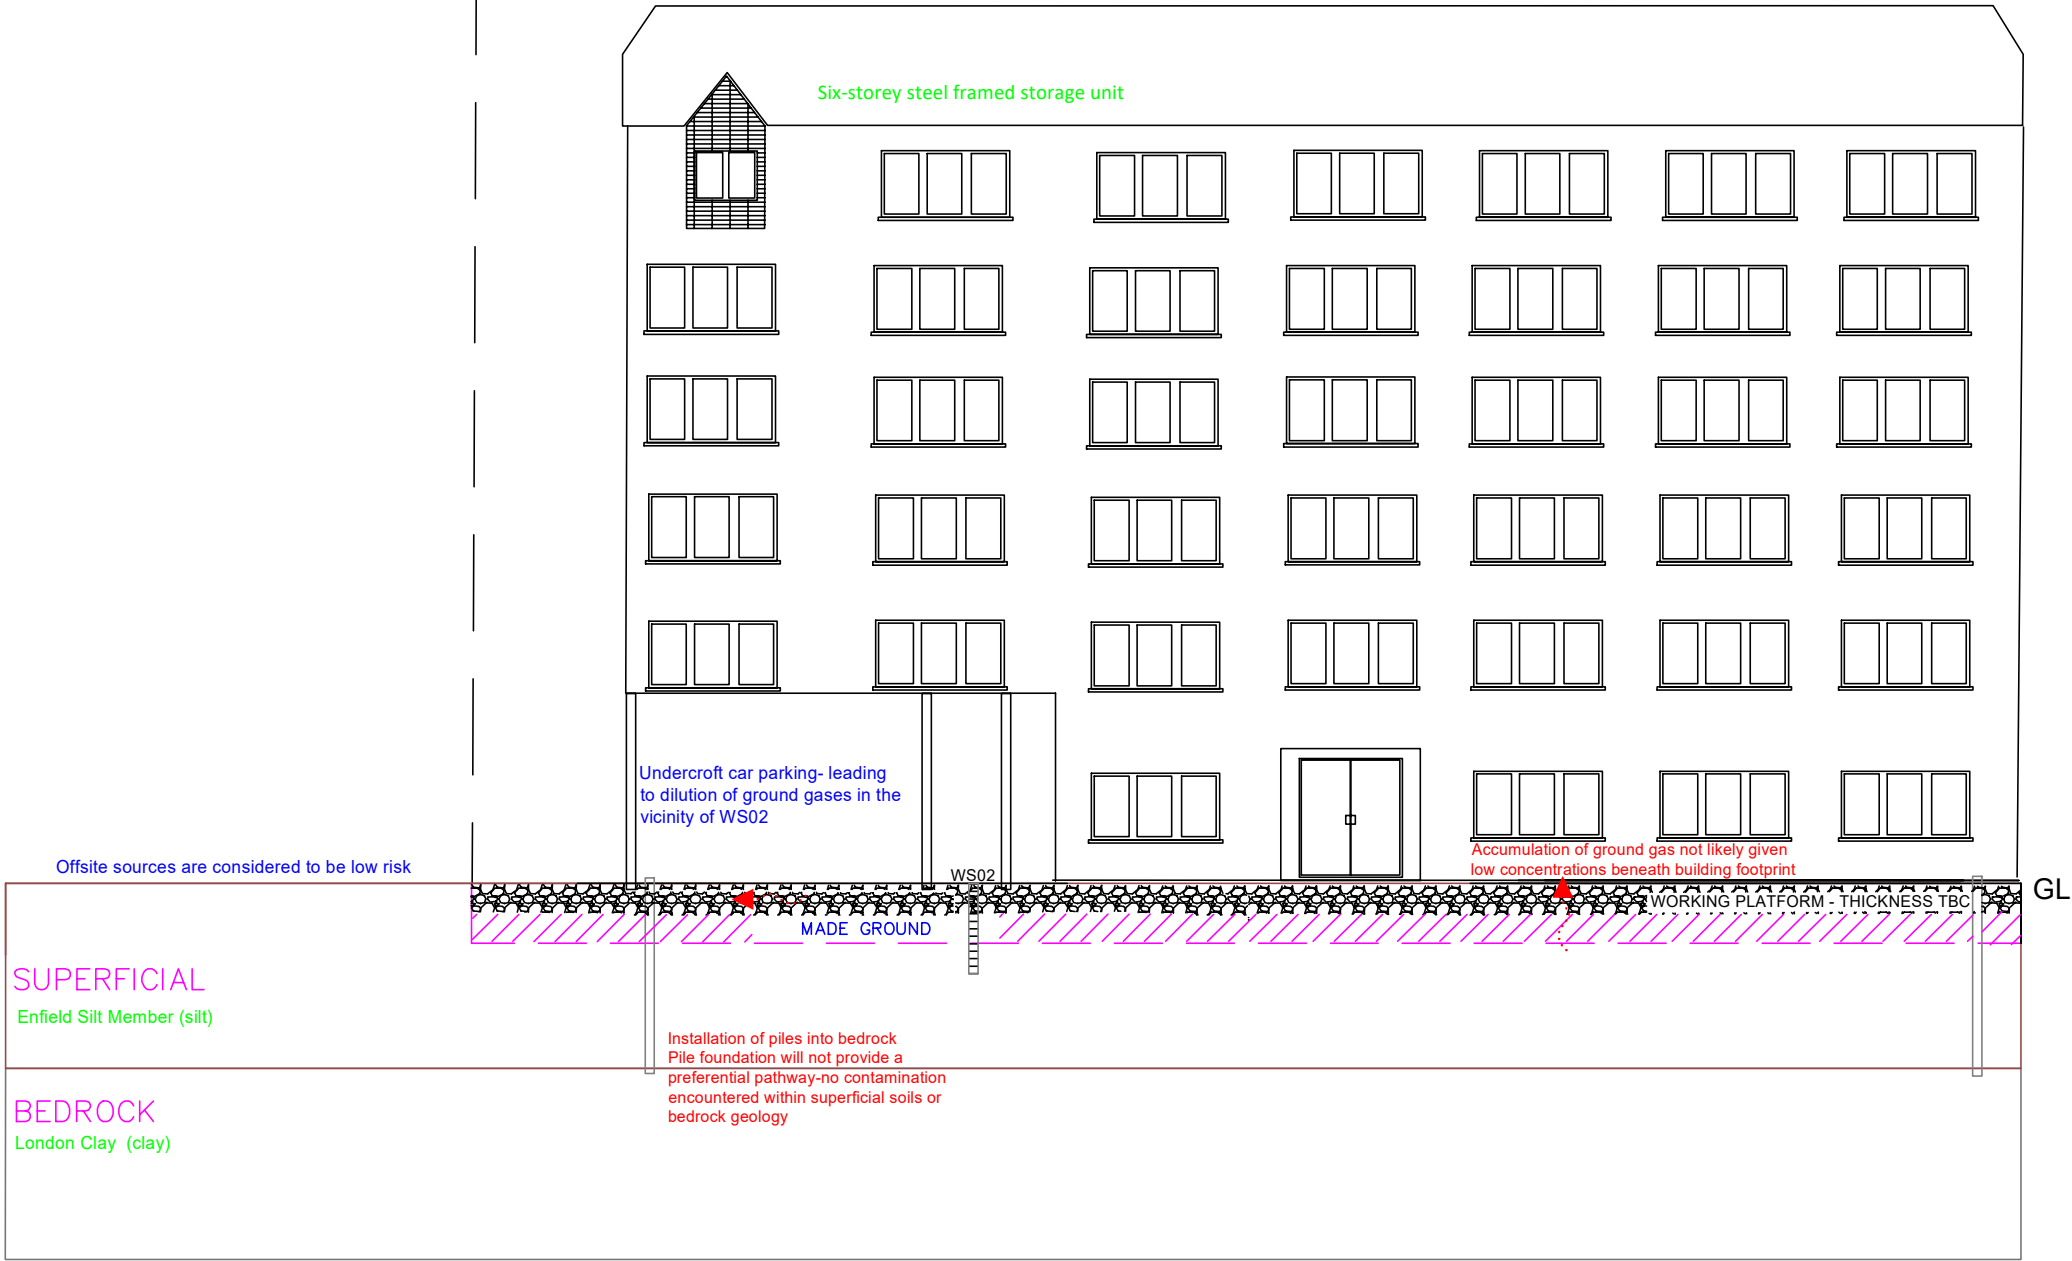

OFF-SITE

ON-SITE



Blue=Source
Red=Pathway
Green=Receptor

.....▶ Vapour

- NOTES
1. ALL DIMENSIONS TO BE CHECKED ON SITE BEFORE COMMENCING WORKS. ANY DISCREPANCIES ARE TO BE REPORTED TO THE ARCHITECT & ENGINEER FOR VERIFICATION. FIGURED DIMENSIONS ONLY ARE TO BE TAKEN FROM THIS DRAWING.
 2. THIS DRAWING IS TO BE READ IN CONJUNCTION WITH ALL RELEVANT ENGINEERS REPORTS. THIS DRAWING IS COPYRIGHT OF BSL.
 3. DRAWING NOT FOR CONSTRUCTION PURPOSES.

REV	DATE	DESCRIPTION	BY	CKD



CLIENT

SHURGARD UK

PROJECT TITLE

GARMAN ROAD, TOTTENHAM

DRAWING TITLE

CONCEPTUAL SITE MODEL

DRAWING No.	REVISION	SCALE	DATE
M4993/06	-	NTS	18/04/23
DRAWN BY		CHECKED BY	
CM		AT	