



PLOT 15
B2.1
2B / 4P
70sqm (70sqm)

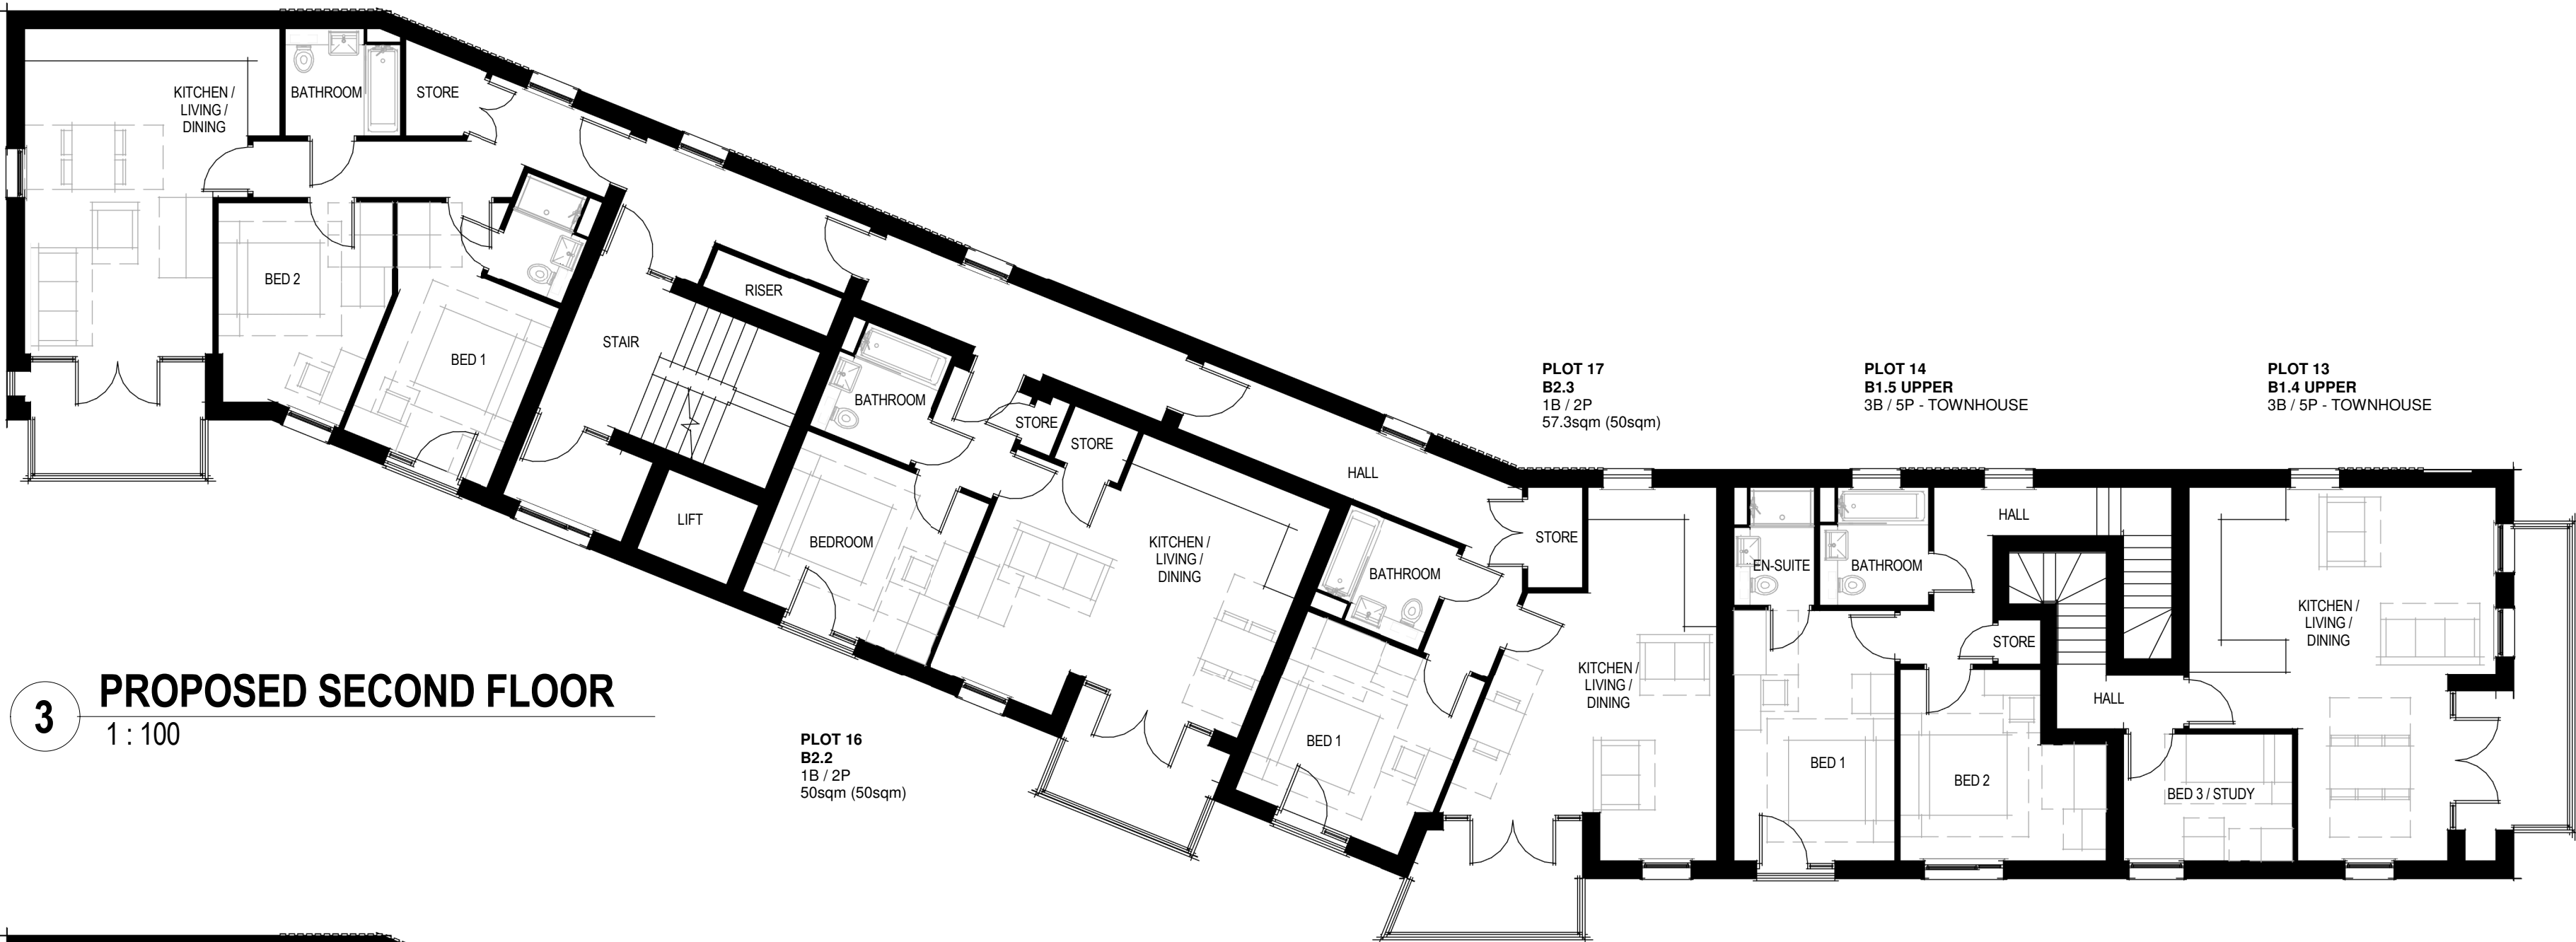

3 PROPOSED SECOND FLOOR
1 : 100

PLOT 10
B1.1
2B / 4P
70sqm (70sqm)

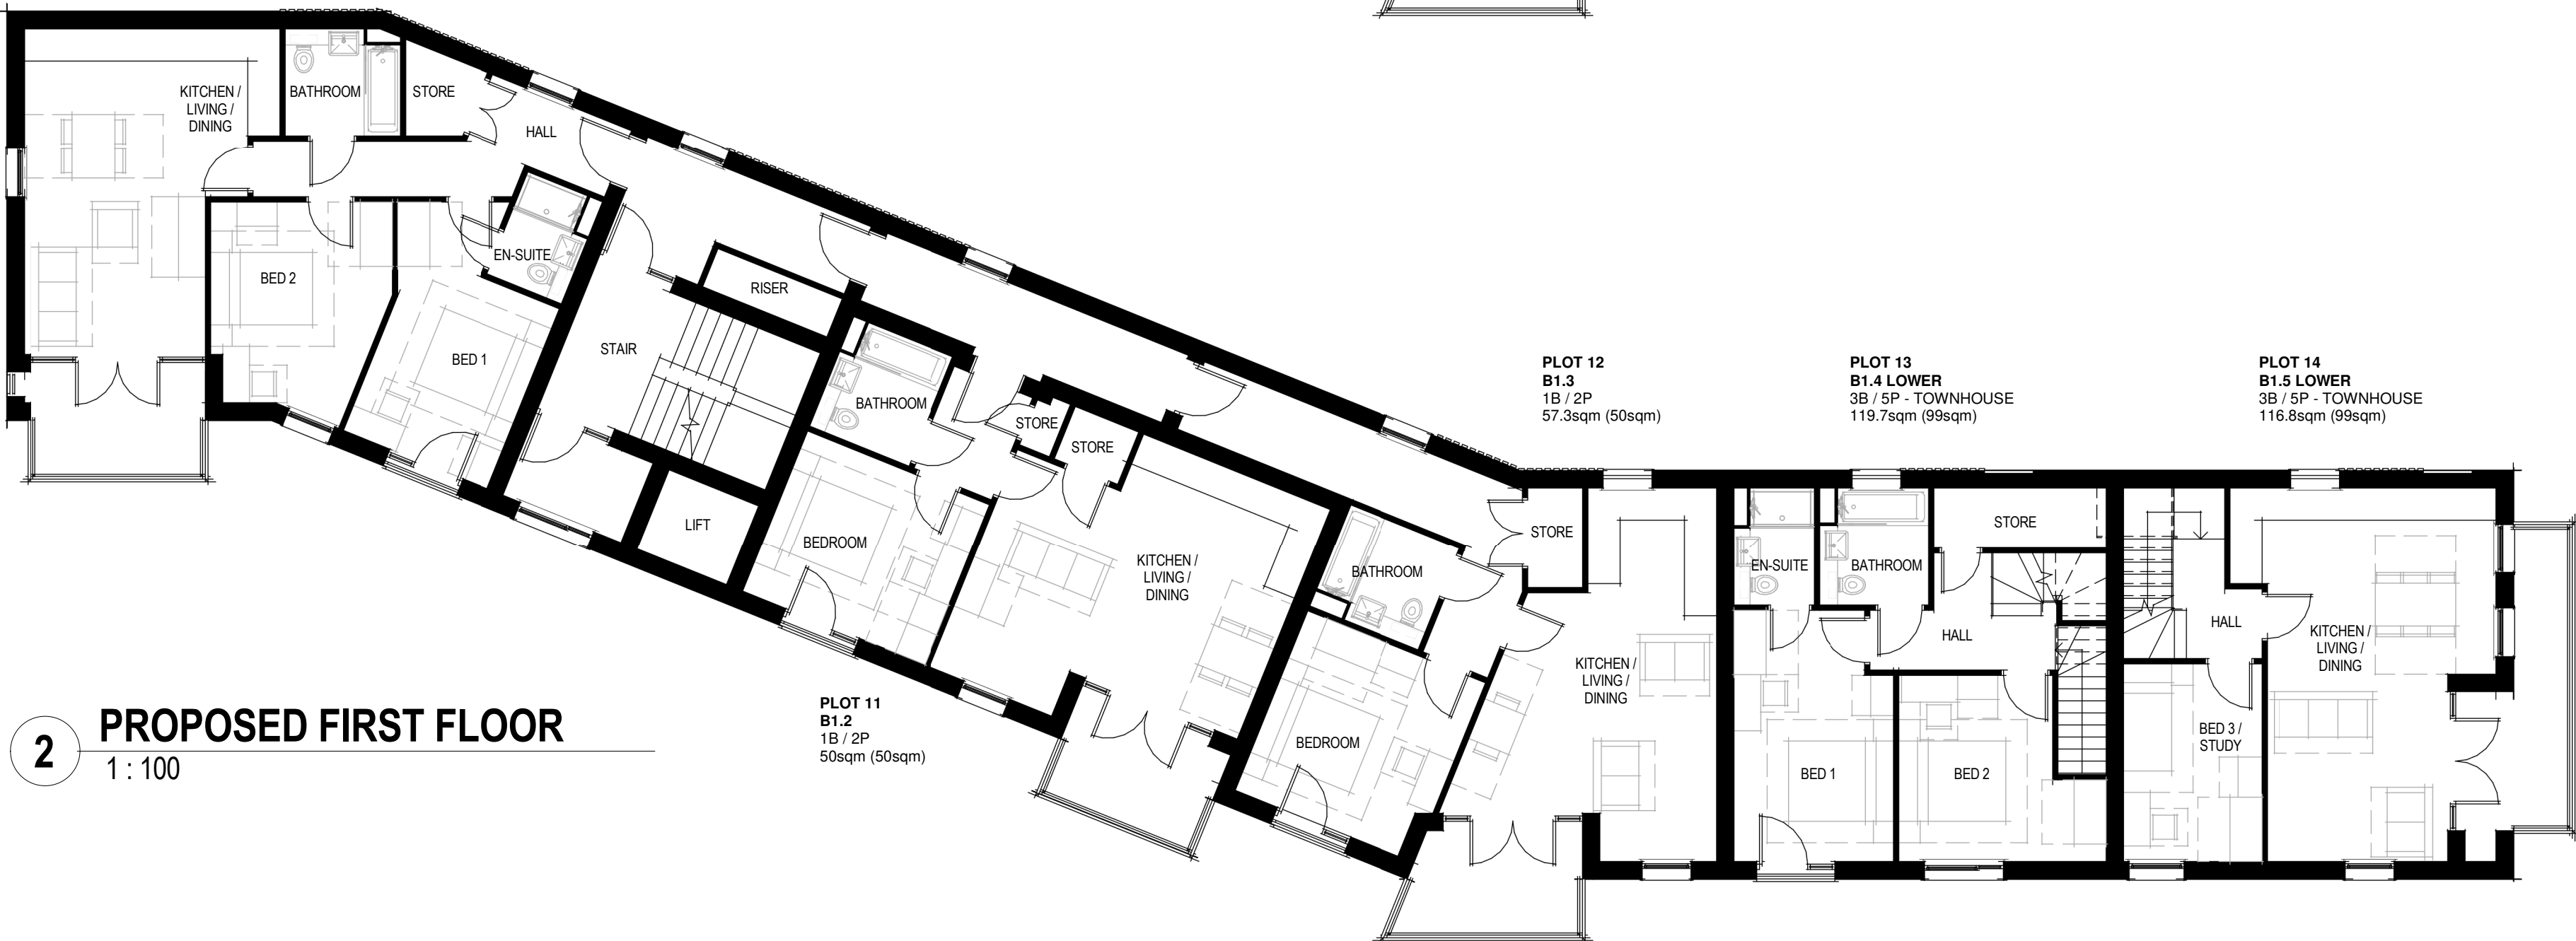

2 PROPOSED FIRST FLOOR
1 : 100

PLOT 08
B0.1
2B / 4P
73.4sqm (70sqm)



1 PROPOSED GROUND FLOOR
1 : 100

NOTE: THIS DRAWING IS TO BE READ IN CONJUNCTION WITH ALL OTHER RELEVANT INFORMATION PROVIDED WITHIN THE PLANNING APPLICATION.

PLEASE REFER TO ARCHITECTURE 519 SITE WIDE DRAWINGS FOR BLOCK POSITIONING.

PLANNING

P2 28.05.19 PLOT 13 & 14 REDESIGNED IN ACCORDANCE WITH PLANNING COMMENTS DTC NB
P1 14.03.19 PLANNING ISSUE DTC AB

Rev: Date: Description: By: Rvw:

architecture 519
a. The Studio, Candle House, 1 Wharf Approach, Granary Wharf, Leeds, LS1 4GH
e. Leeds@architecture519.com
w. www.architecture519.com
t. 0113 213 5656

Client:
FRANKUM MEWS DEVELOPMENT LTD.

Project No: 2480
Project Name: WOOD GREEN, LONDON

Document Reference:				
Project - Originator - Volume - Level - Type - Role - Number				
WDG - 519 - B - XX - D - A - 2001				
BLOCK B - PROPOSED GROUND - SECOND FLOOR PLAN				
Status:	Code	Suitability description		
	S2	Suitable for Information		
Revision:	Code	Revision status		
	P2	Planning		
Created By:	Reviewed By:	Date:	Scale at A1:	
DTC	AB	06.02.19	As indicated	

This document is © architecture519 Ltd. If in doubt ASK. Drawing measurements shall not be obtained by scaling. Verify all dimensions prior to construction or product manufacture. Immediately report any discrepancies on this document to the Architect. This document shall be read in conjunction with associated models, specifications and related consultants documents.