




1 PROPOSED FRONT ELEVATION (SOUTH)
1 : 100



2 PROPOSED SIDE ELEVATION (WEST)
1 : 100



3 PROPOSED REAR ELEVATION (NORTH)
1 : 100

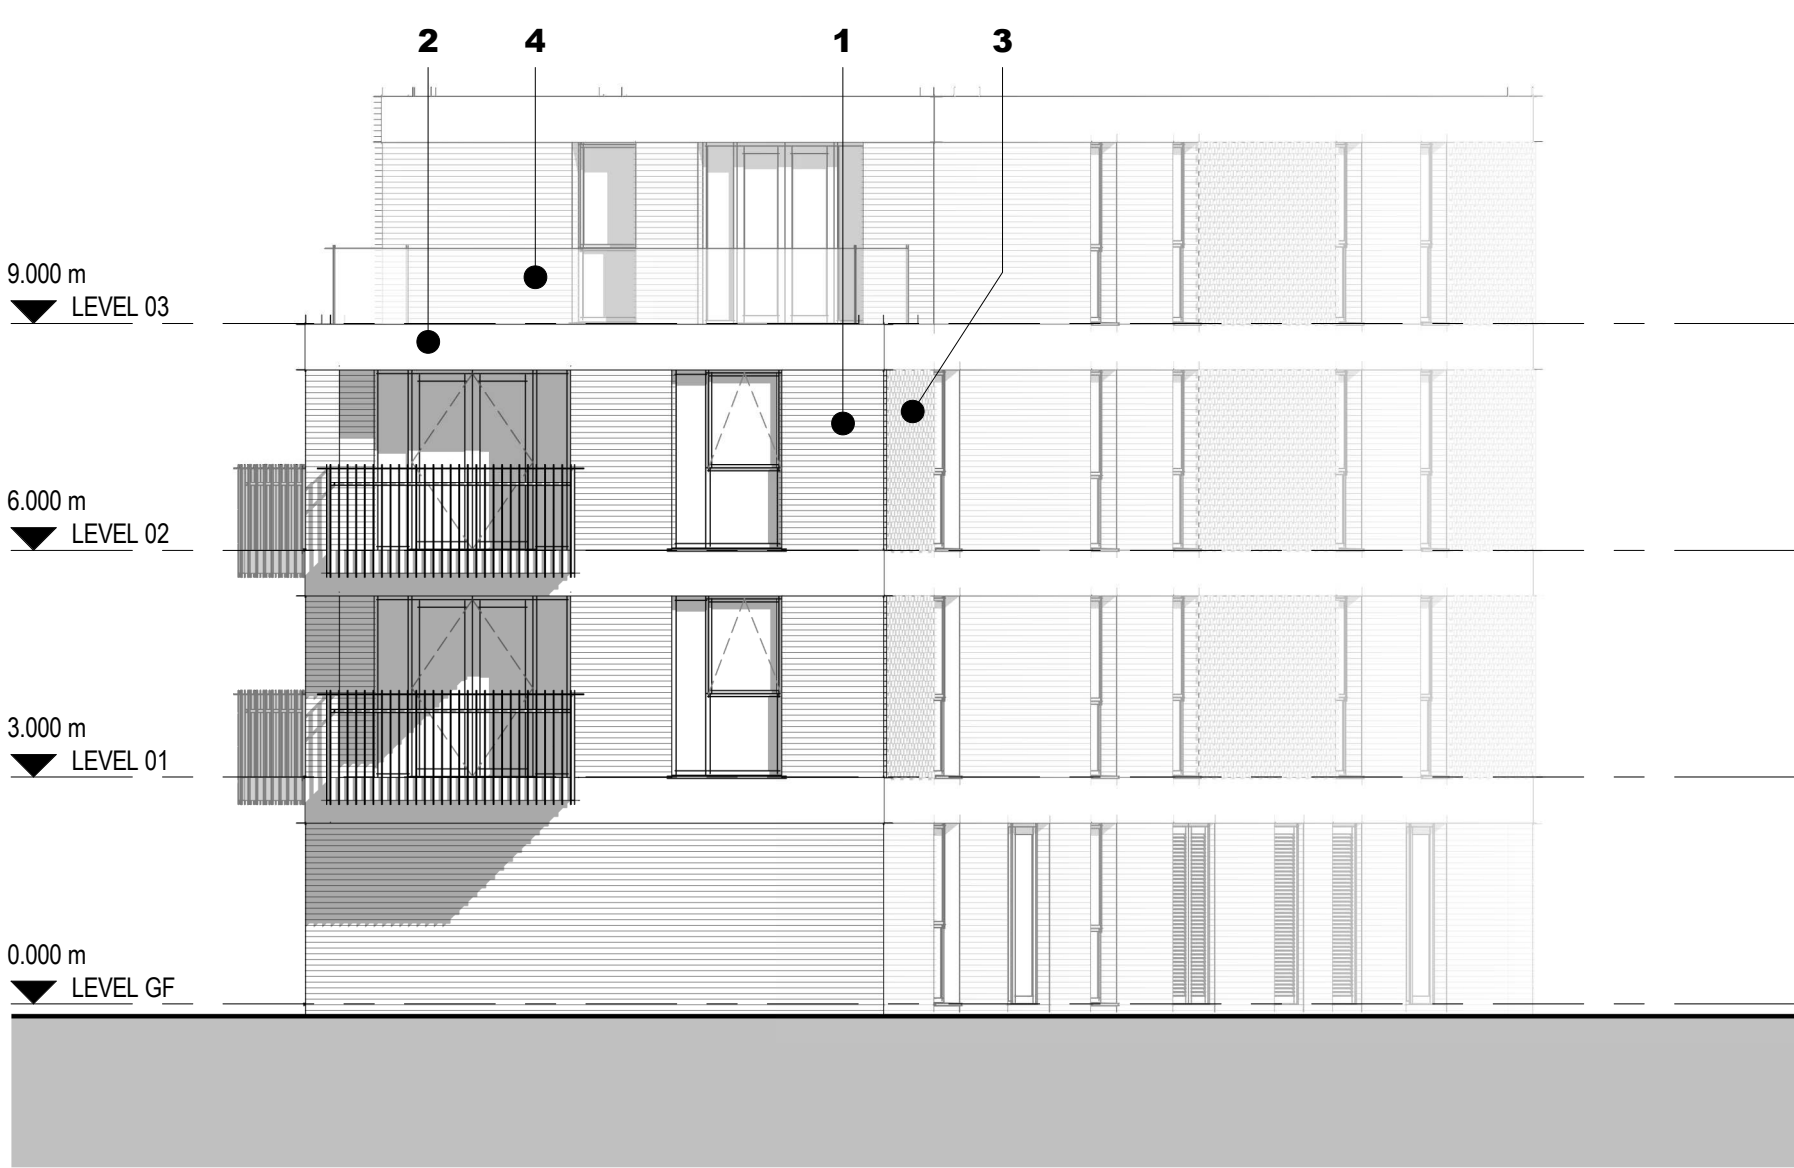

4 PROPOSED SIDE ELEVATION (EAST)
1 : 100

MATERIAL KEY

1. BUFF FACING BRICKWORK - SPEC TBC
2. CONTRASTING HORIZONTAL BAND
3. PROJECTING BRICKWORK, COLOUR TO MATCH MAIN BRICKWORK
4. DOUBLE GLAZED WINDOWS AND DOORS. FRAME COLOUR - LIGHT GREY
5. ALUMINIUM FRAMED, GLAZED COMMUNAL ENTRANCE DOOR WITH FIXED SIDE LIGHT, FRAME COLOUR - LIGHT GREY
6. TIMBER LOOK PRIVATE ENTRANCE DOOR - COLOUR TO MATCH CLADDING
7. METAL LOUVRED DOORS
8. VERTICAL METAL RAIL TO BALCONY - COLOUR TO MATCH WINDOW FRAMES
9. GLAZED BALUSTRADE
10. TIMBER LOOK GARAGE DOOR - COLOUR TO MATCH CLADDING
11. GLAZED CANOPY TO MAIN ENTRANCE

NOTE: THIS DRAWING IS TO BE READ IN CONJUNCTION WITH ALL OTHER RELEVANT INFORMATION PROVIDED WITHIN THE PLANNING APPLICATION.

PLEASE REFER TO ARCHITECTURE 519 SITE WIDE DRAWINGS FOR BLOCK POSITIONING.

FOR RENDERED ELEVATIONS, REFER TO ARCHITECTURE 519 DESIGN AND ACCESS STATEMENT

PLANNING

P8	26.09.19	ADDITIONAL WINDOWS ADDED TO EAST ELEVATION. ENTRANCE CANOPY ADDED TO MAIN ENTRANCE.	DTC	AB
P7	26.09.19	EAST ELEVATION BALCONIES UPDATED. GROUND FLOOR AMENITY SPACE INDICATED	DTC	AB
P6	10.07.19	NEW APARTMENT LAYOUTS TO PLOTS 11,12,16 AND 17	JLR	AB
P5	28.05.19	PLOT 13 & 14 REDESIGNED IN ACCORDANCE WITH PLANNING COMMENTS	DTC	NB
P4	14.03.19	PLANNING ISSUE	DTC	AB
P3	21.12.19	LAYOUT UPDATED TO ACCOMMODATE M+E REQUIREMENTS FOLLOWING	DTC	AB
P2	12.02.19	LAYOUT UPDATED FOLLOWING DESIGN DEVELOPMENT AND CLIENT INPUT	DTC	AB
P1	17.12.18	ISSUED FOR CLIENT REVIEW	DTC	AB

Rev.	Date:	Description:	By:	Rvw:
architecture519 a. The Studio, Candle House, 1 Wharf Approach, Granary Wharf, Leeds, LS1 4GH e. Leeds@architecture519.com w. www.architecture519.com t. 0113 213 5656				

Client:
FRANKUM MEWS DEVELOPMENT LTD.

Project No: 2480
Project Name: WOOD GREEN, LONDON

Document Reference:				
Project	Originator	Volume	Level	Type - Role - Number
WDG - 519 - B - XX - D - A - 2101				
BLOCK B - PROPOSED ELEVATIONS				
Status:	Code	Suitability description		
	S2	Suitable for Information		
Revision:	Code	Revision status		
	P8	Planning		

Created By: DTC
Reviewed By: AB
Date: 06.09.18
Scale at A1: As indicated