




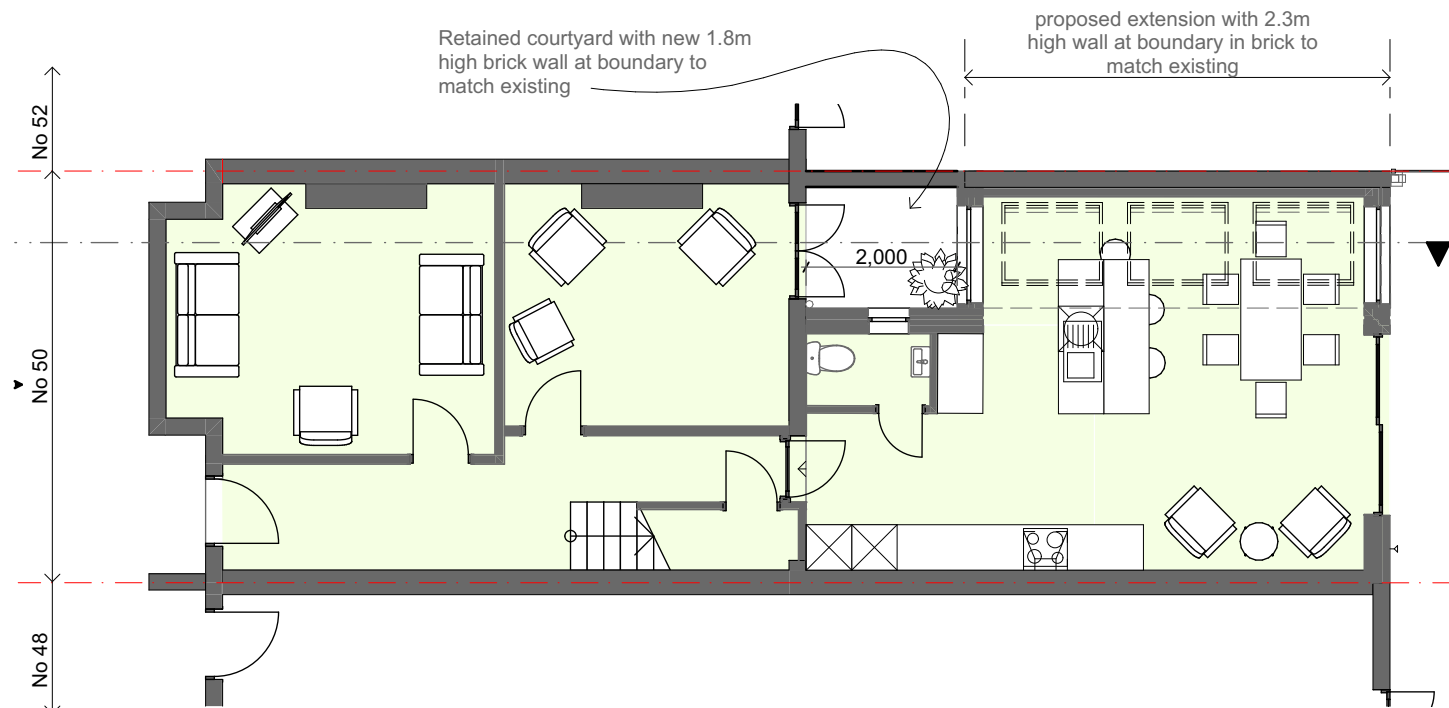


Proposed Ground Floor Plan
1:100

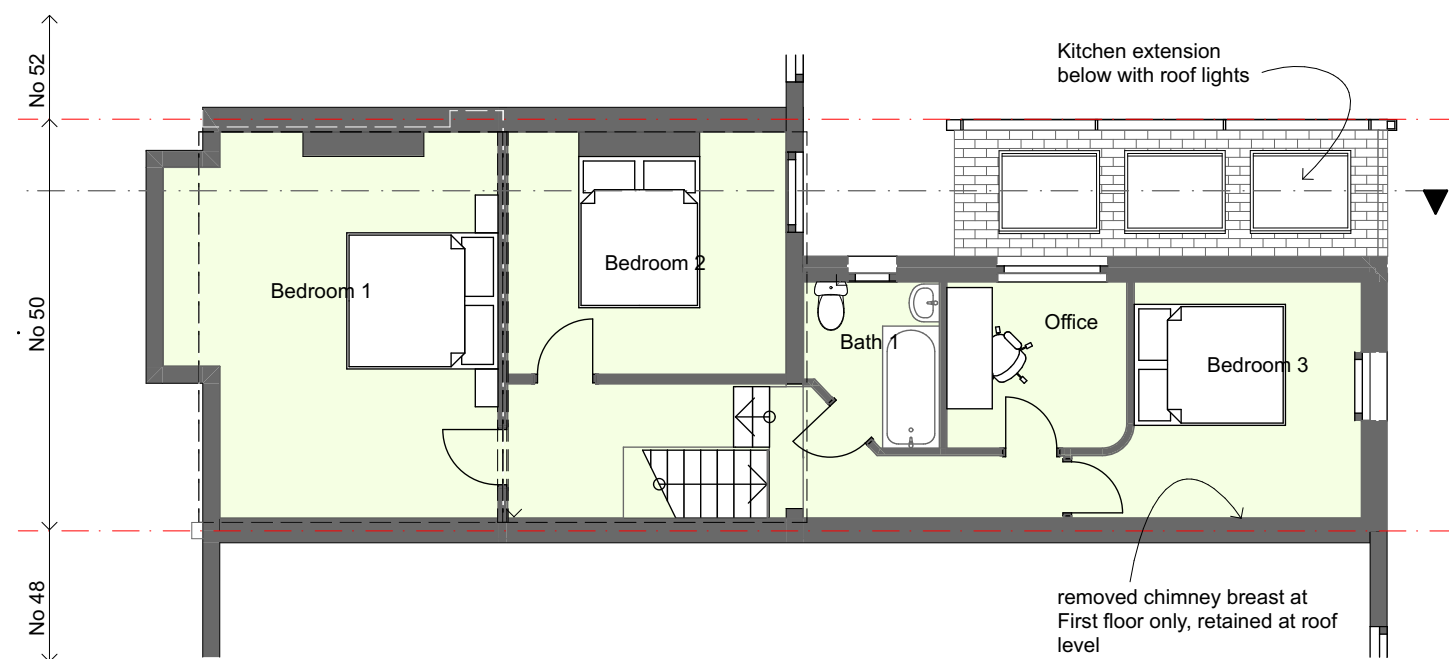

Proposed First Floor Plan
1:100

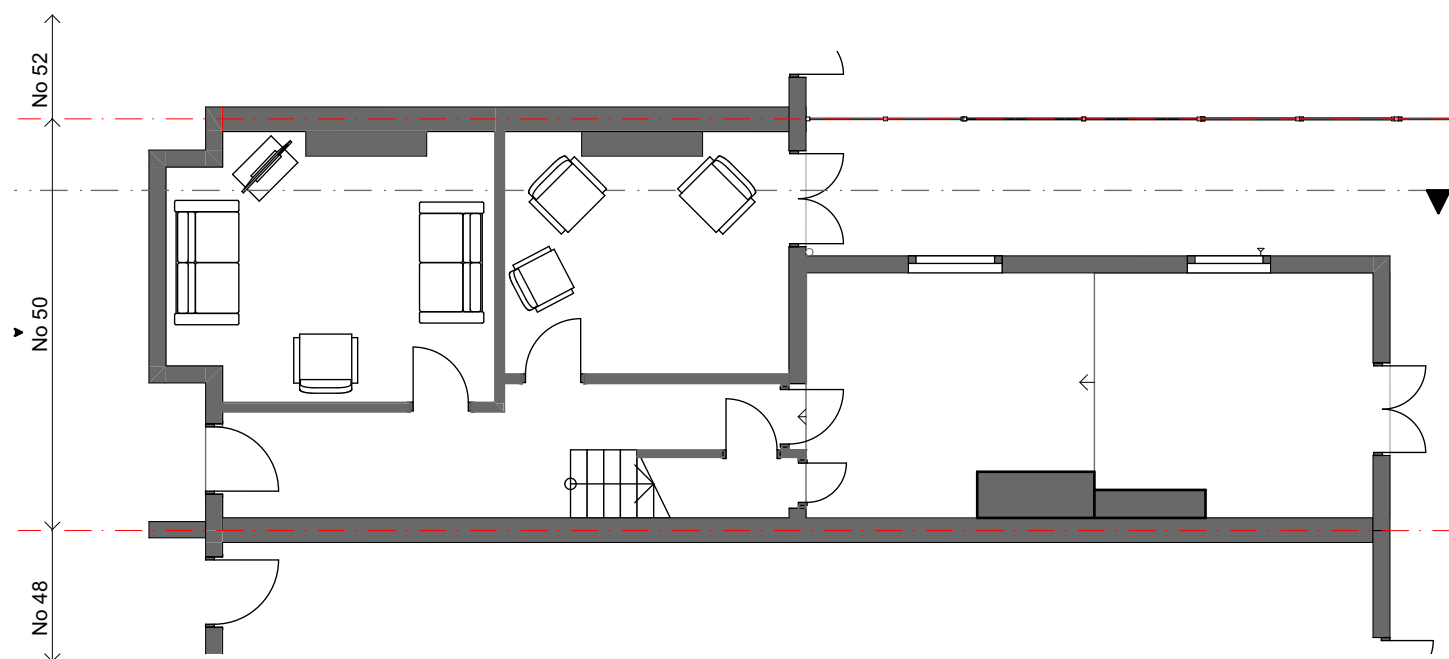

Existing Ground Floor Plan
1:100

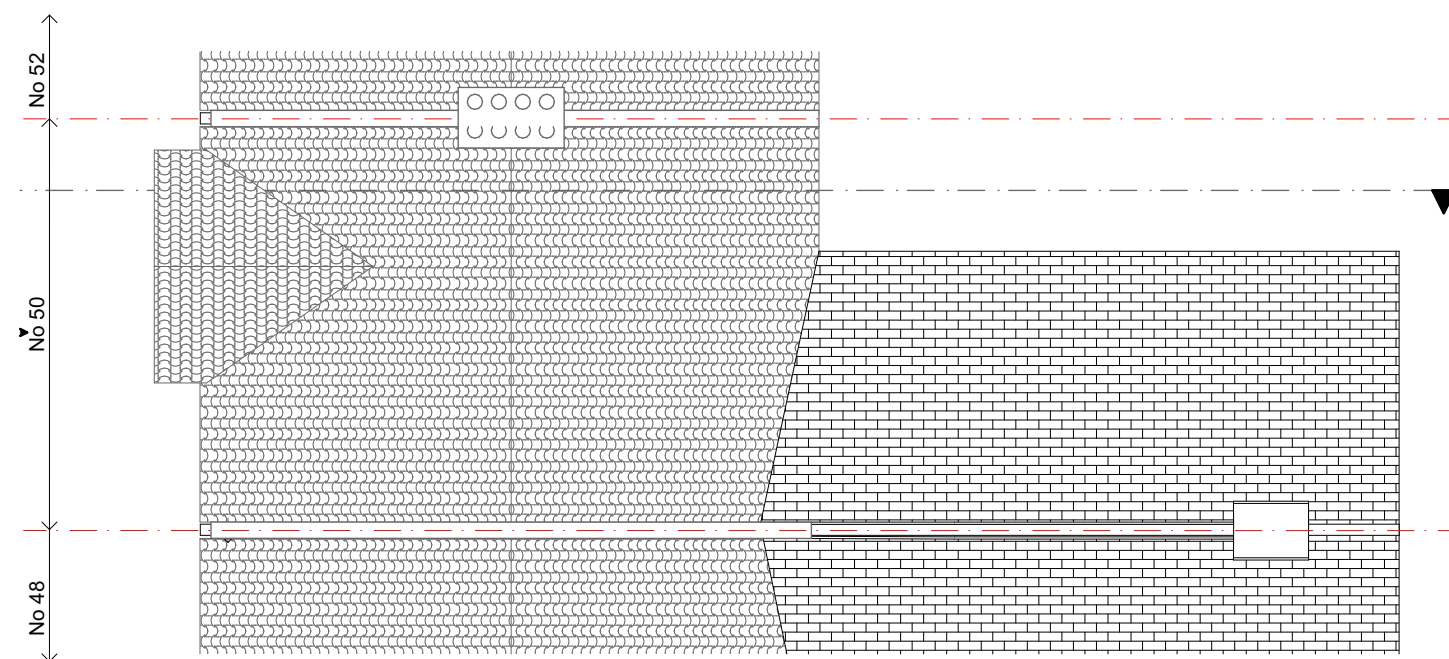

Existing and Proposed Roof Plan
1:100



LEAPER & CO

Consulting Structural Engineers & Building Design Consultants

Tel: 020 7490 4048 Email: leaperco@btconnect.com

May 2023

AM

JL

1780

10

50 Barrington Road London N8 8QS