


No 48 No 50 No 52

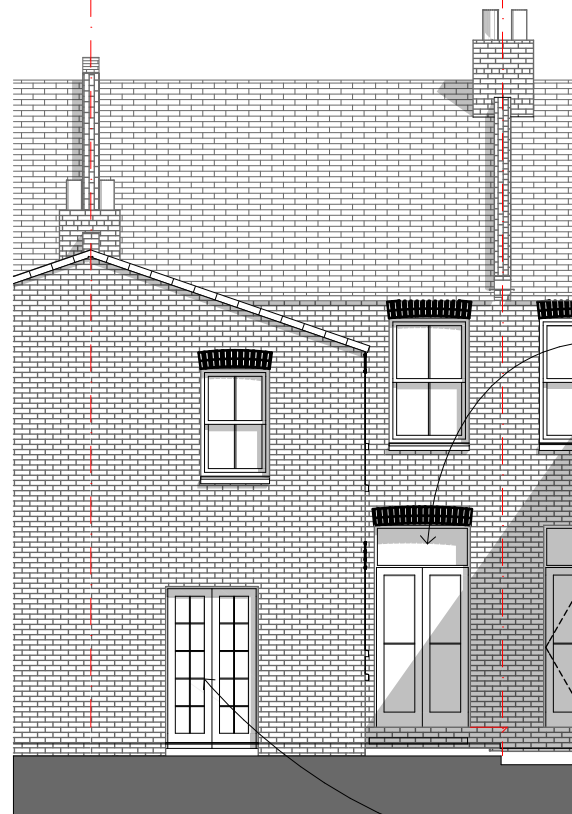


1 Existing Rear Elevation
- 1:100

existing rear glazed
door to remain

Door to be replaced
with new glazed
sliding doors

New rear glazed
sliding doors and
large window

No 48 No 50 No 52

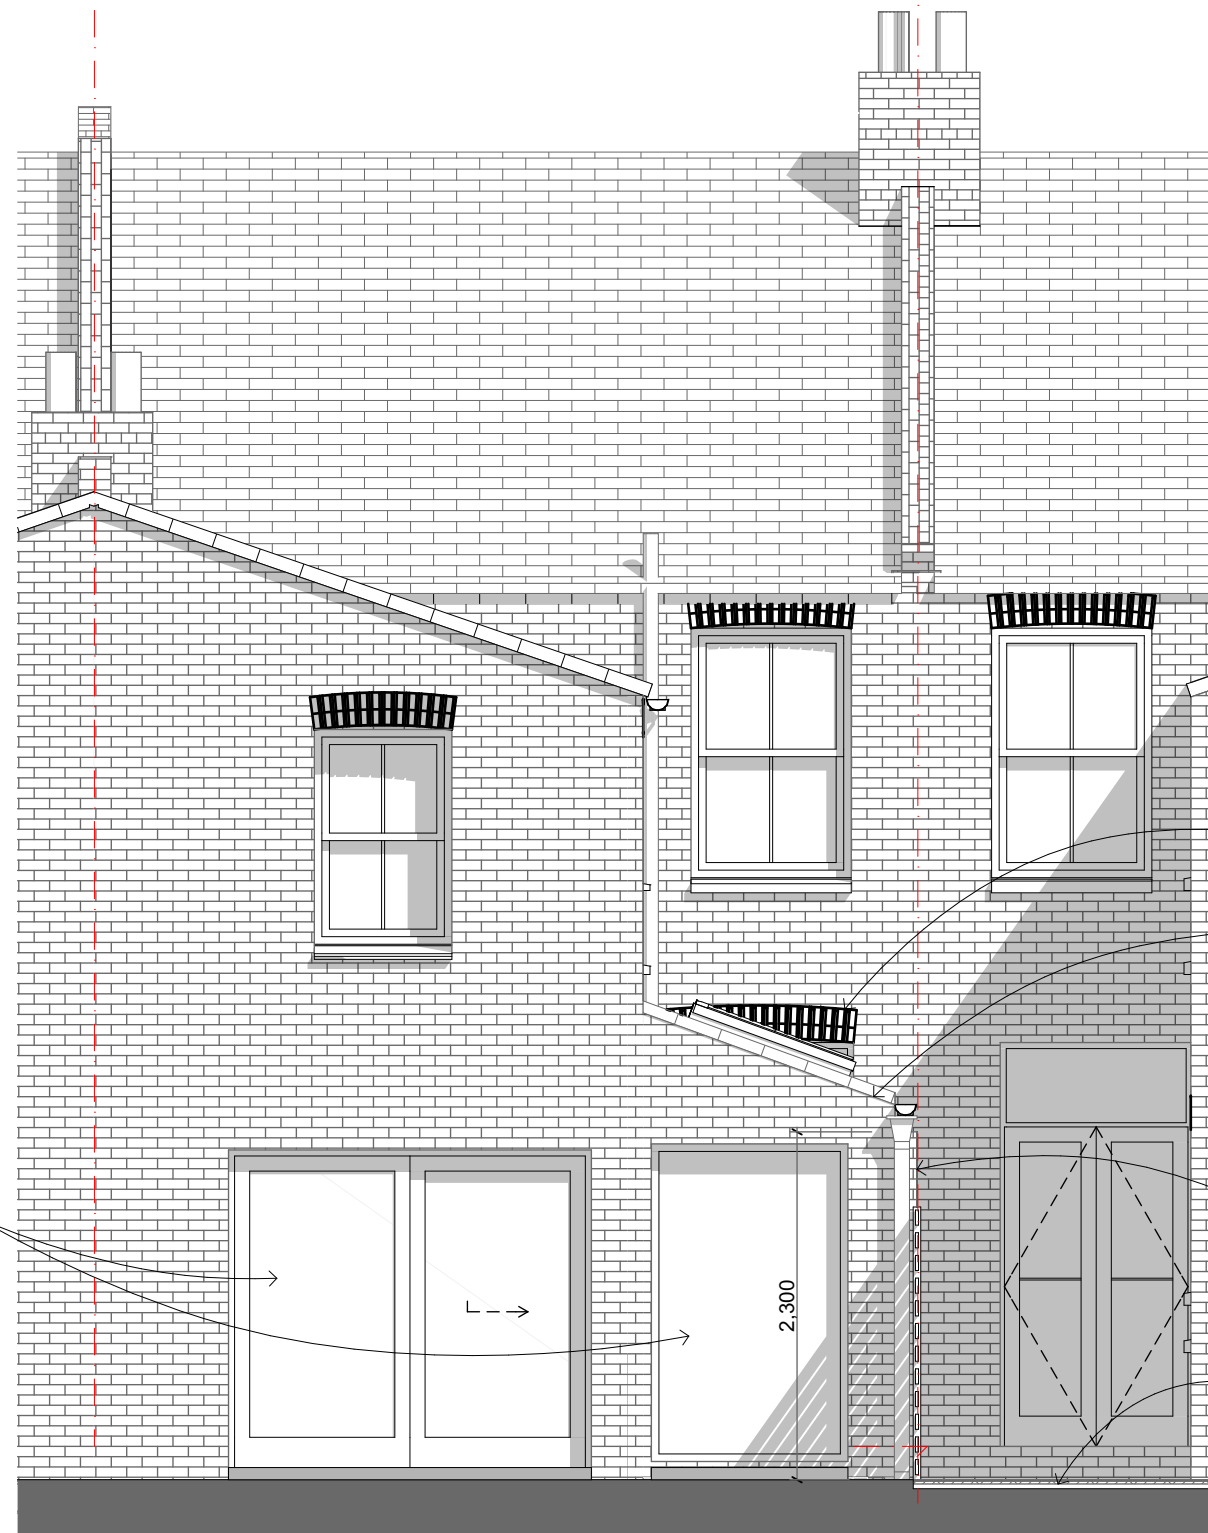


existing rear glazed
door to remain

proposed sloped
roof with roof lights

new 2300mm high
wall at boundary
where extension
exists in brick to
match existing

assumed height of
No 52's patio

2 Proposed Rear Elevation
- 1:50

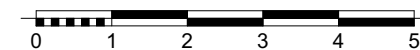

LEAPER & CO
Consulting Structural Engineers & Building Design Consultants

Tel: 020 7490 4048 Email:leaperco@btconnect.com

May 2023	1780	20	
AM			
JL			

50 Barrington Road London N8 8QS