
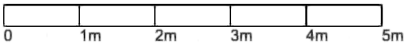
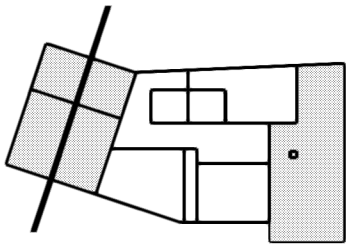


+53.353 Parapet

+49.964 First FFL

+46.900 Grd FFL

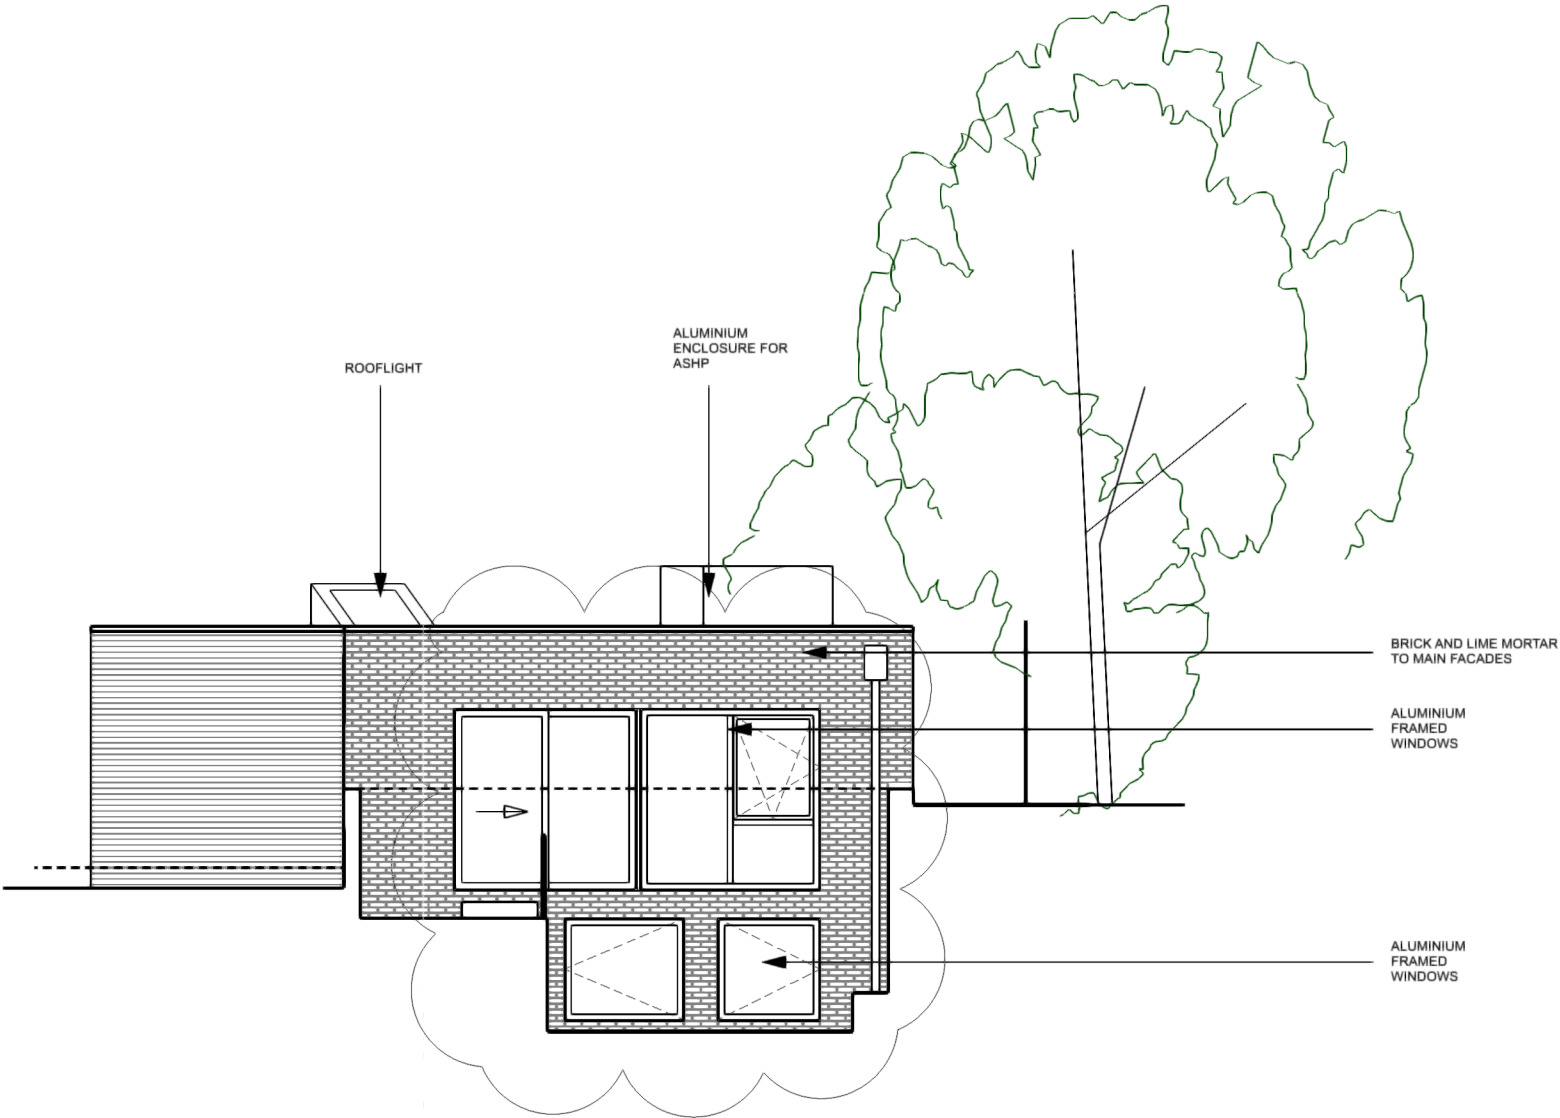

Notes

Revisions

P03 240423 - Issued for Planning Amendment

Architect

MATHESON WHITELEY
15 Fortis Green Rd, London N10 3HP
studio@mathesonwhiteley.com
07940422166

Project

29 Berkeley Road, London N8

Format

ISO A3

Scale

1:100

Status

Planning

Date

Jan 2023

Title

Proposed Section FF

Drawing Number

315

Revision

P03