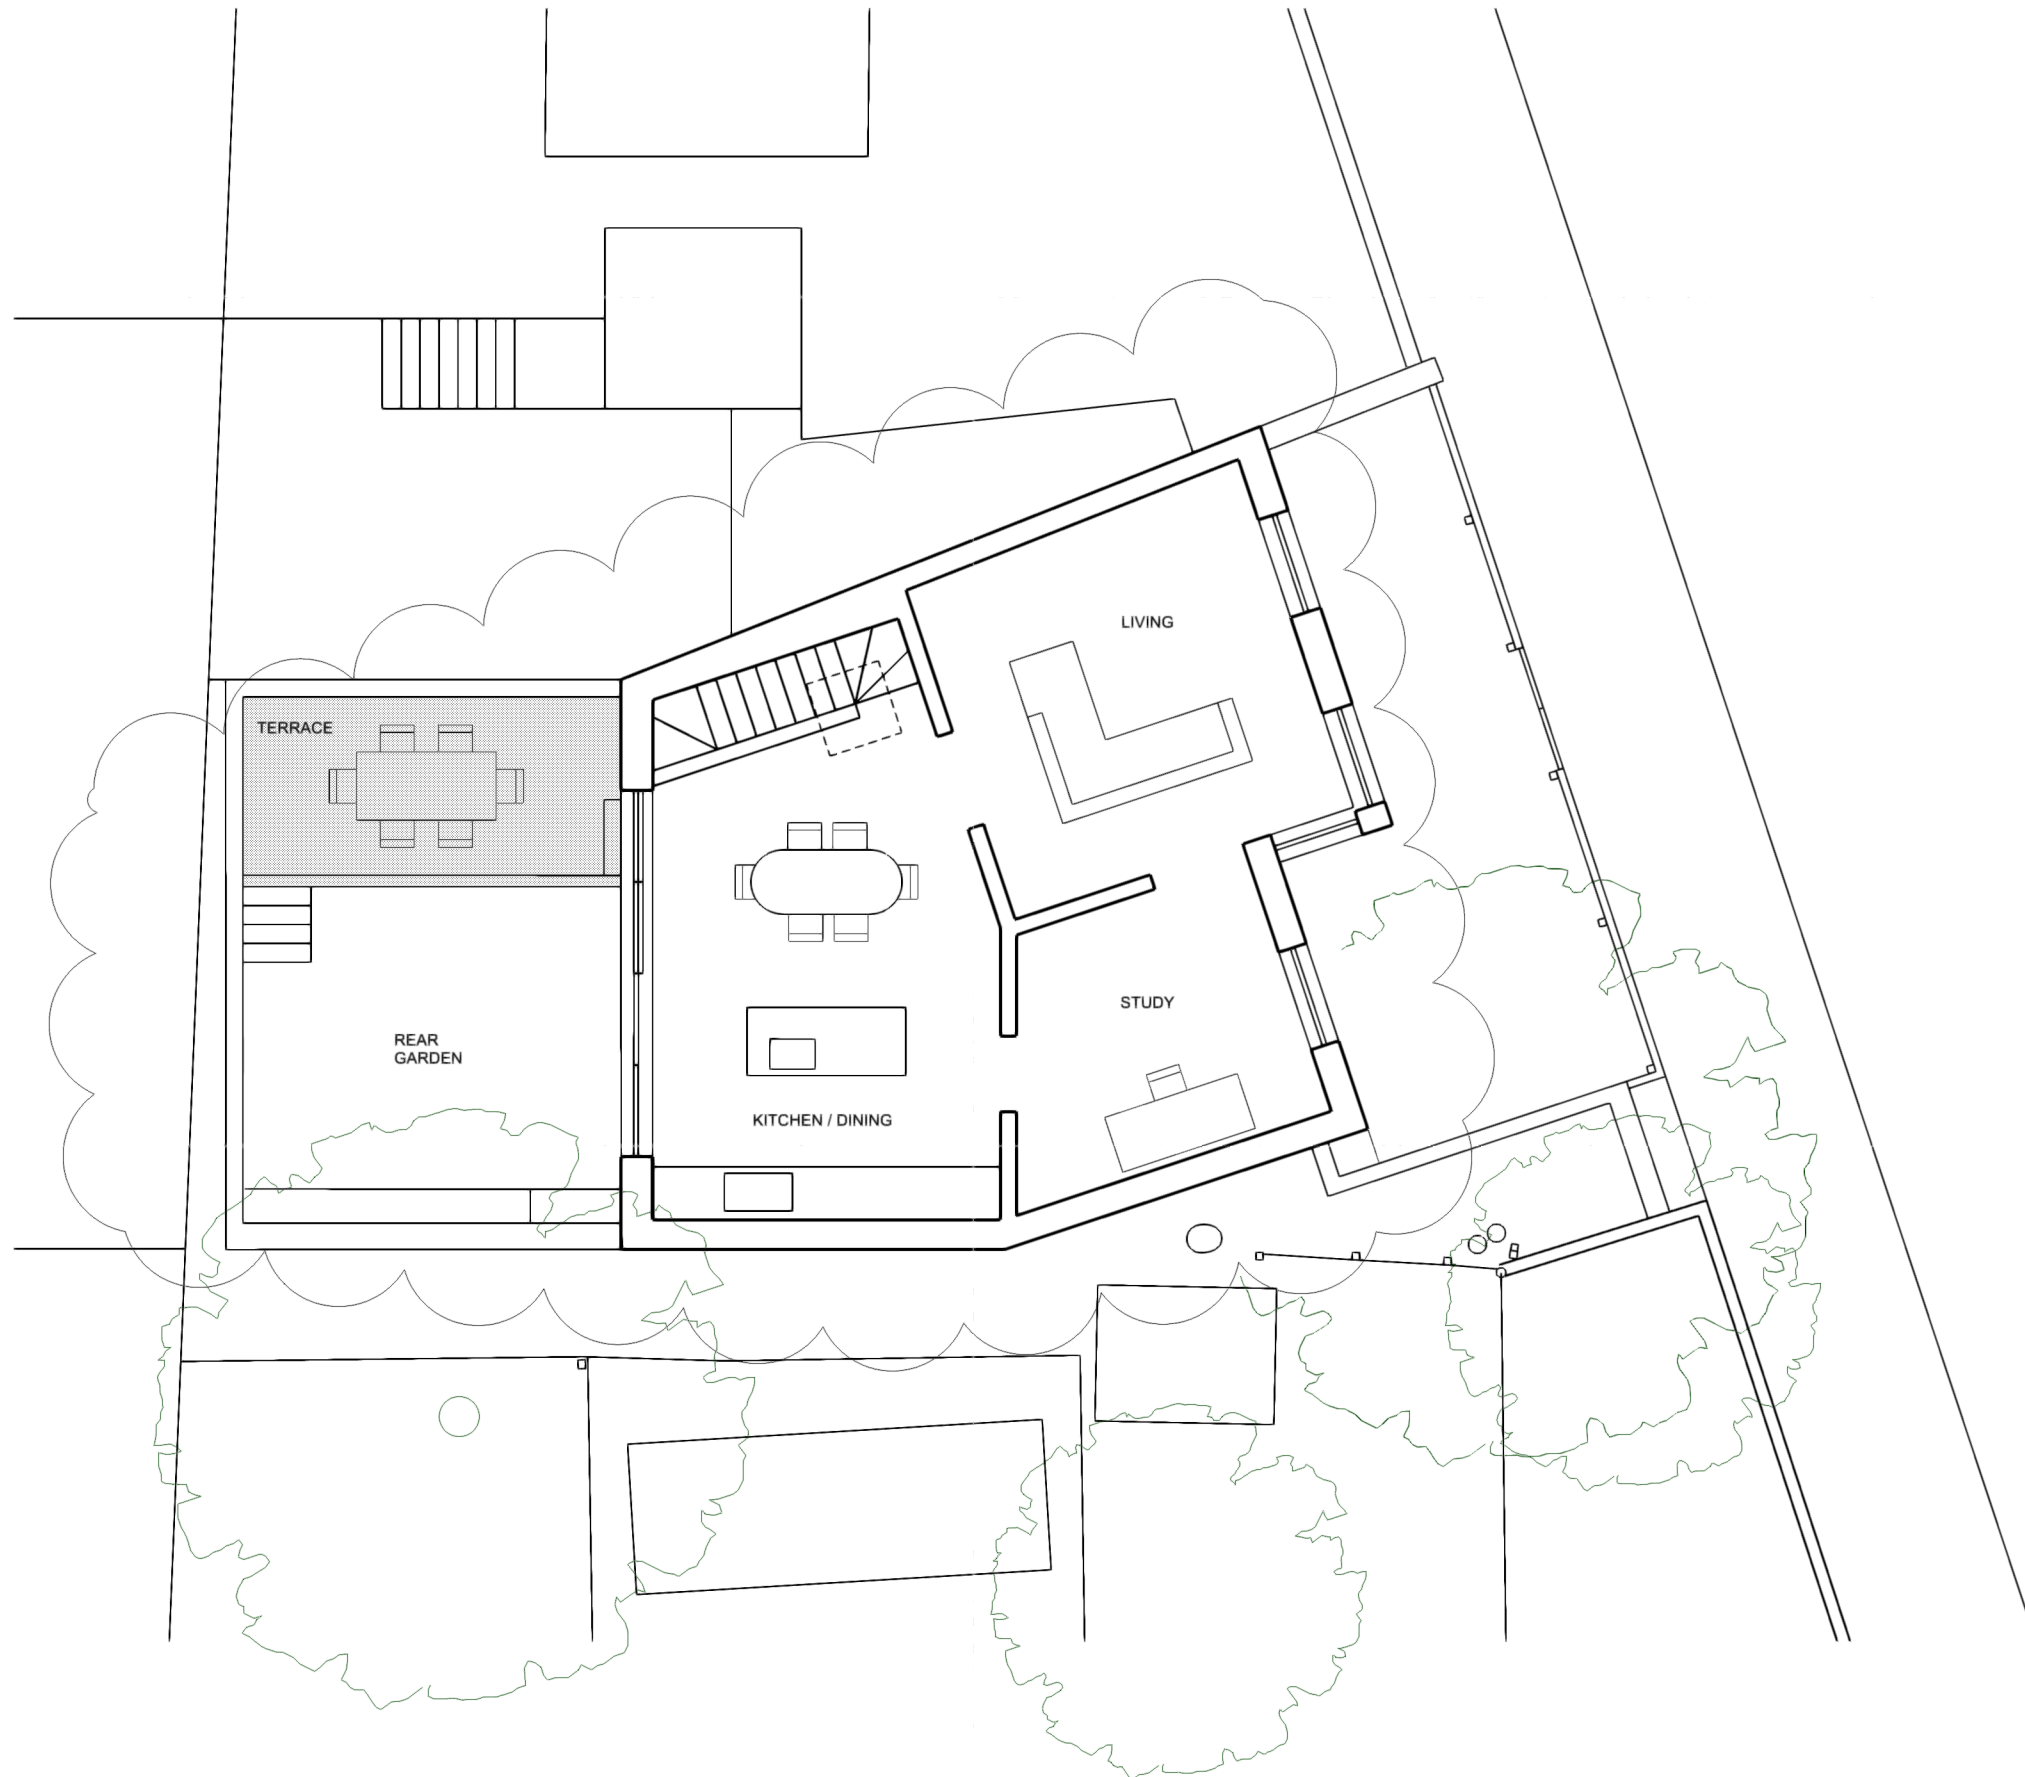


Notes

Revisions

P08 240423 - Issued for Planning Amendment

Architect

MATHESON WHITELEY
15 Fortis Green Rd, London N10 3HP
studio@mathesonwhiteley.com
07940422166

Project

29 Berkeley Road, London N8

Format
ISO A3

Scale
1:100

Status
Planning

Date
Jan 2023

Title

First Floor - Proposed

Drawing Number

111

Revision

P08