
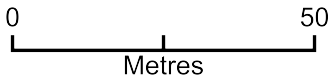


49 Tottenham Lane London N8 7EJ

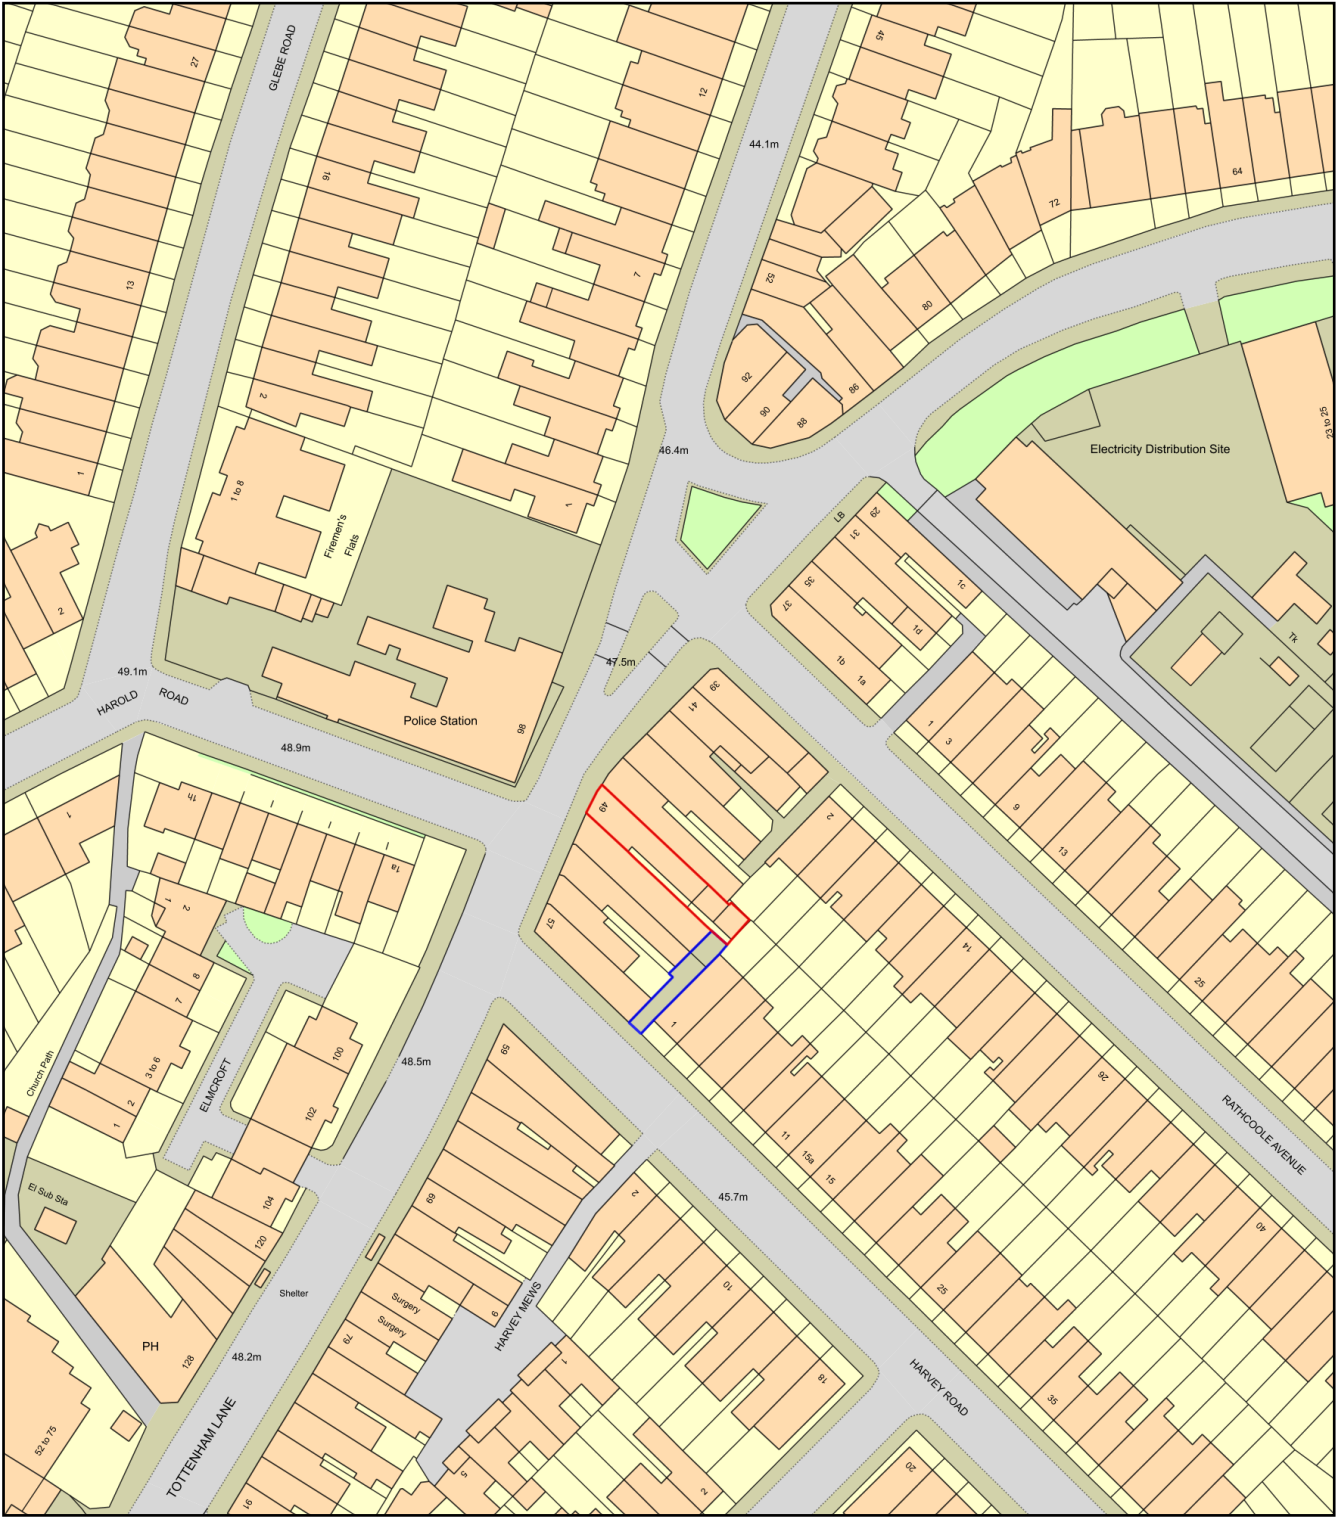

Plan Produced for: Excel Planning
Date Produced: 03 May 2023
Plan Reference Number: TQRQM23123150900576
Scale: 1:1250 @ A4