

- For briefing, information, planning, technical design, or tendering purposes ONLY.

- Use figured dimensions only.

- Do not scale from this drawing.

- Issued for purpose indicated only.


- All dimensions to be checked on site.

- Architect to be notified of any discrepancies before construction commences.

- Structural and services information is indicative only - refer to consultants' drawings and specification for details and setting out.

- All work and materials to be in accordance with current applicable statutory legislation and to comply with all relevant codes of practice and British and European standards.


- Information contained within this drawing is the sole copyright of Turner Architects Ltd. and not to be reproduced without written permission.

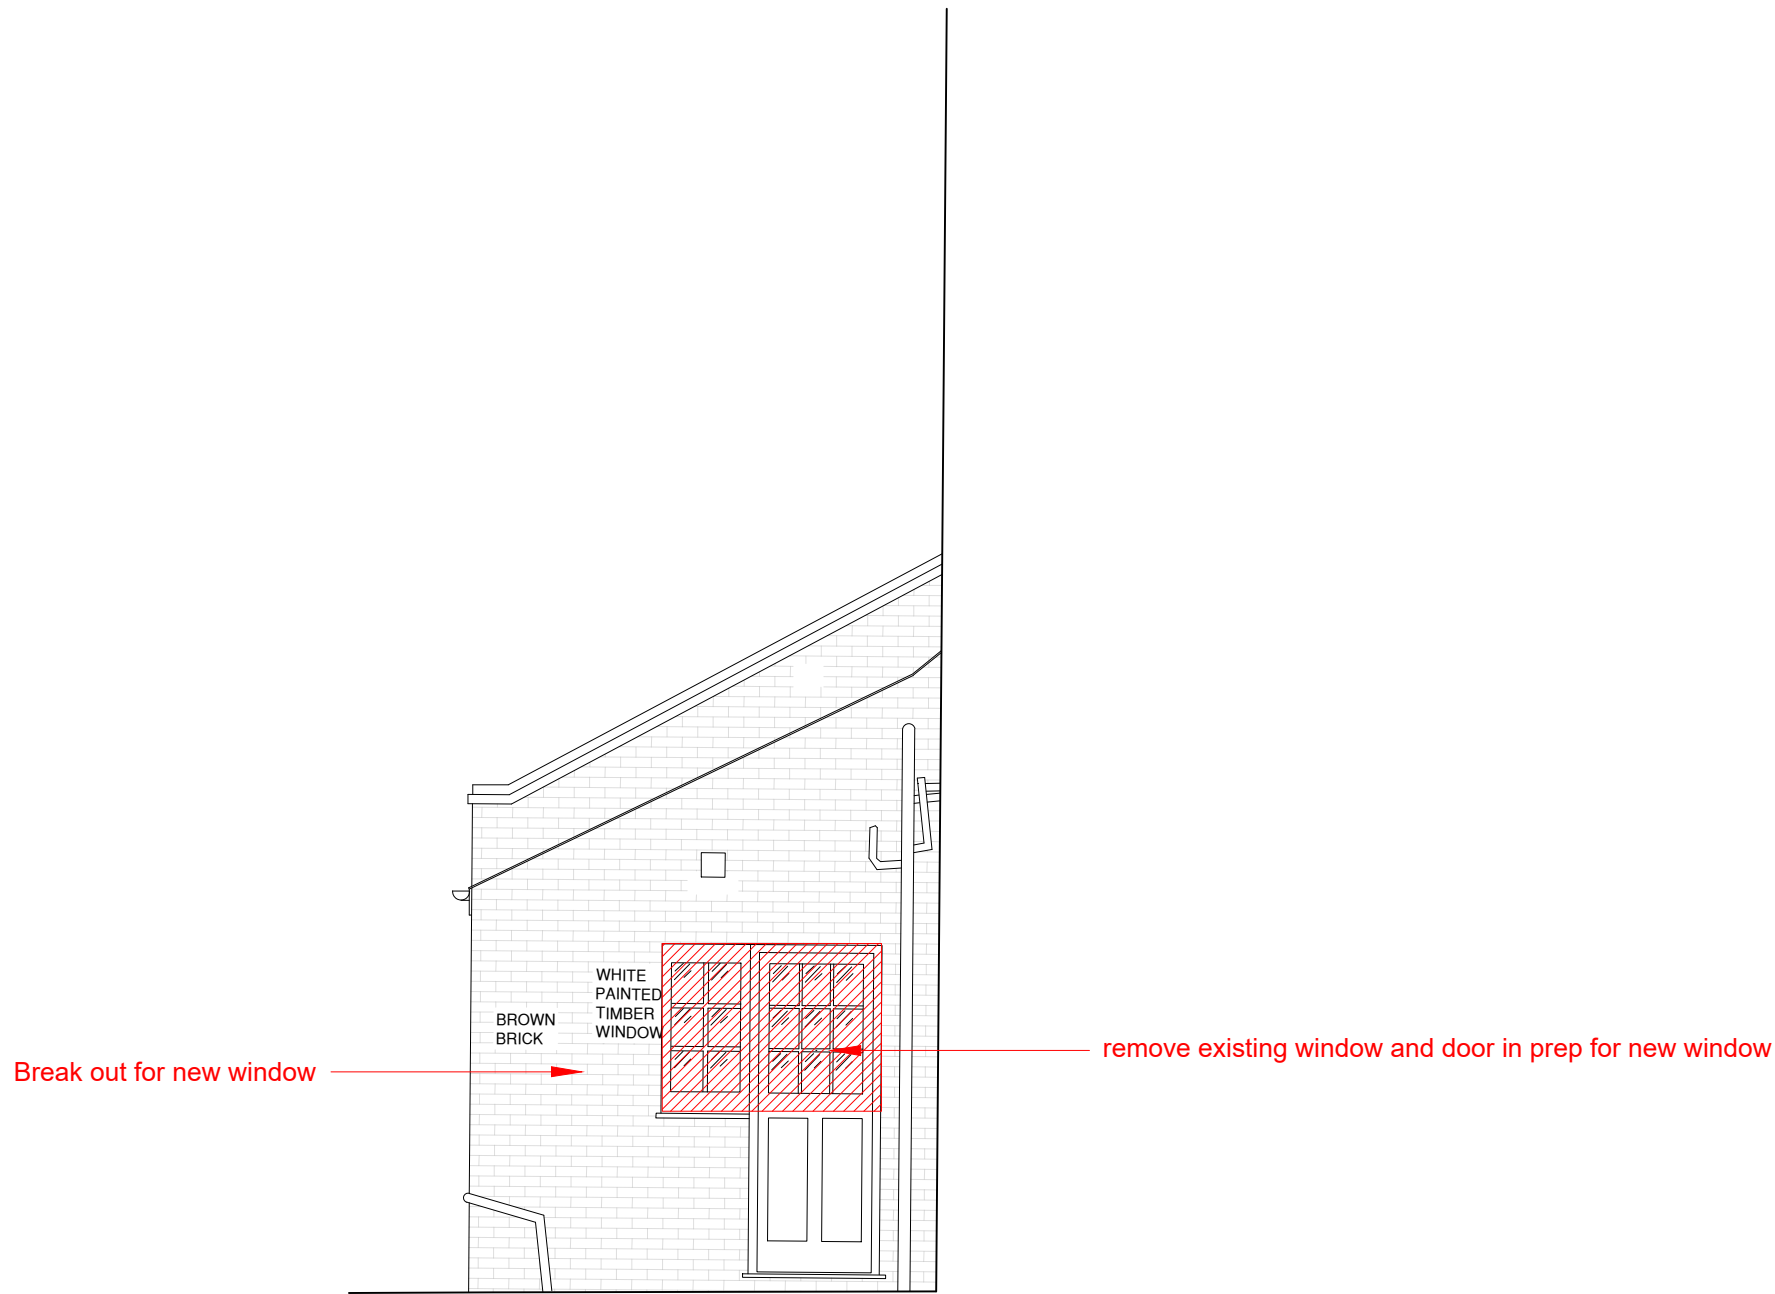

CC  EXISTING SIDE ELEVATION CC

0 0.5 1 2 3 4 5m 1:50

 DEMOLITION

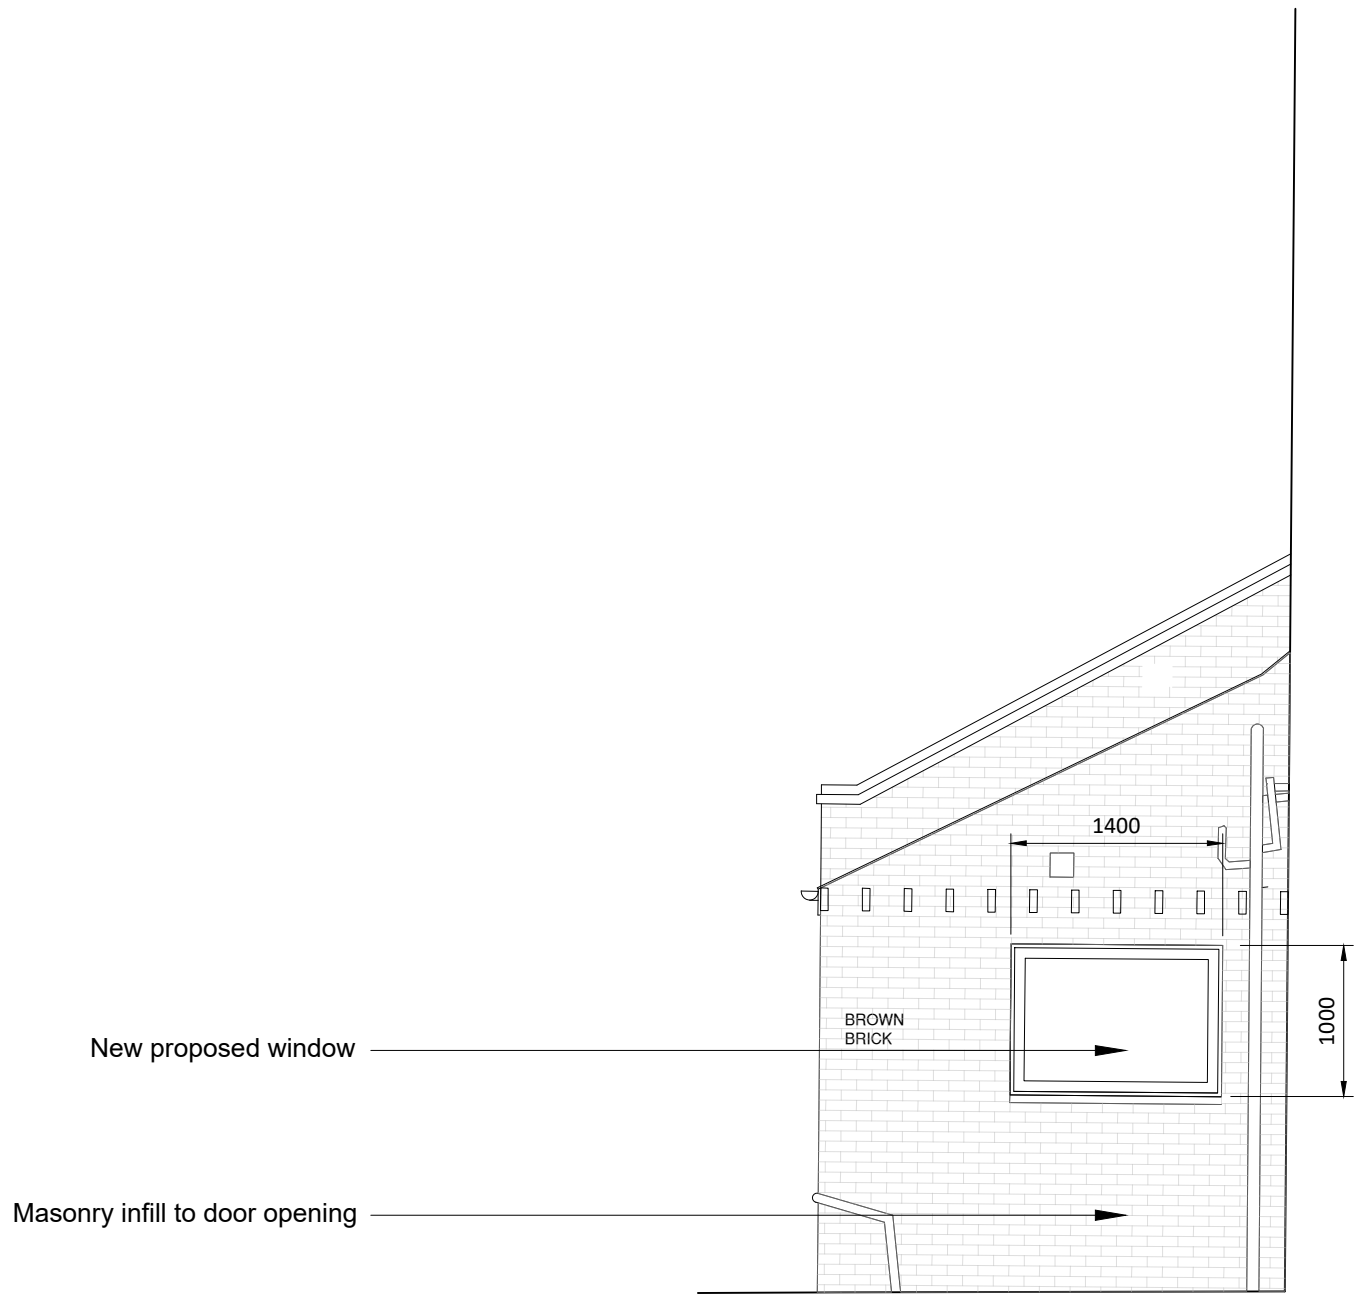

CC  PROPOSED SIDE ELEVATION CC

0 0.5 1 2 3 4 5m 1:50

D	05/04/23	STAGE 3 - ISSUED for client comment
C	20.10.22	STAGE 3 - ISSUE FOR PLANNING
B	29/09/22	STAGE 3 - PLANNING
A	10.08.22	PRELIM

Rev	Date	Notes
-----	------	-------

T

TURNER ARCHITECTS

t. +44 (0) 7779 726996
e. info@turnerarchitects.co.uk
w. www.turnerarchitects.co.uk

27 CRANMORE WAY,
LONDON
N10 3TP

Existing & Proposed
Side Elevation CC

1:50 @ A1	CR - 202D		
JULY 2022			
AP	PT	STA	