


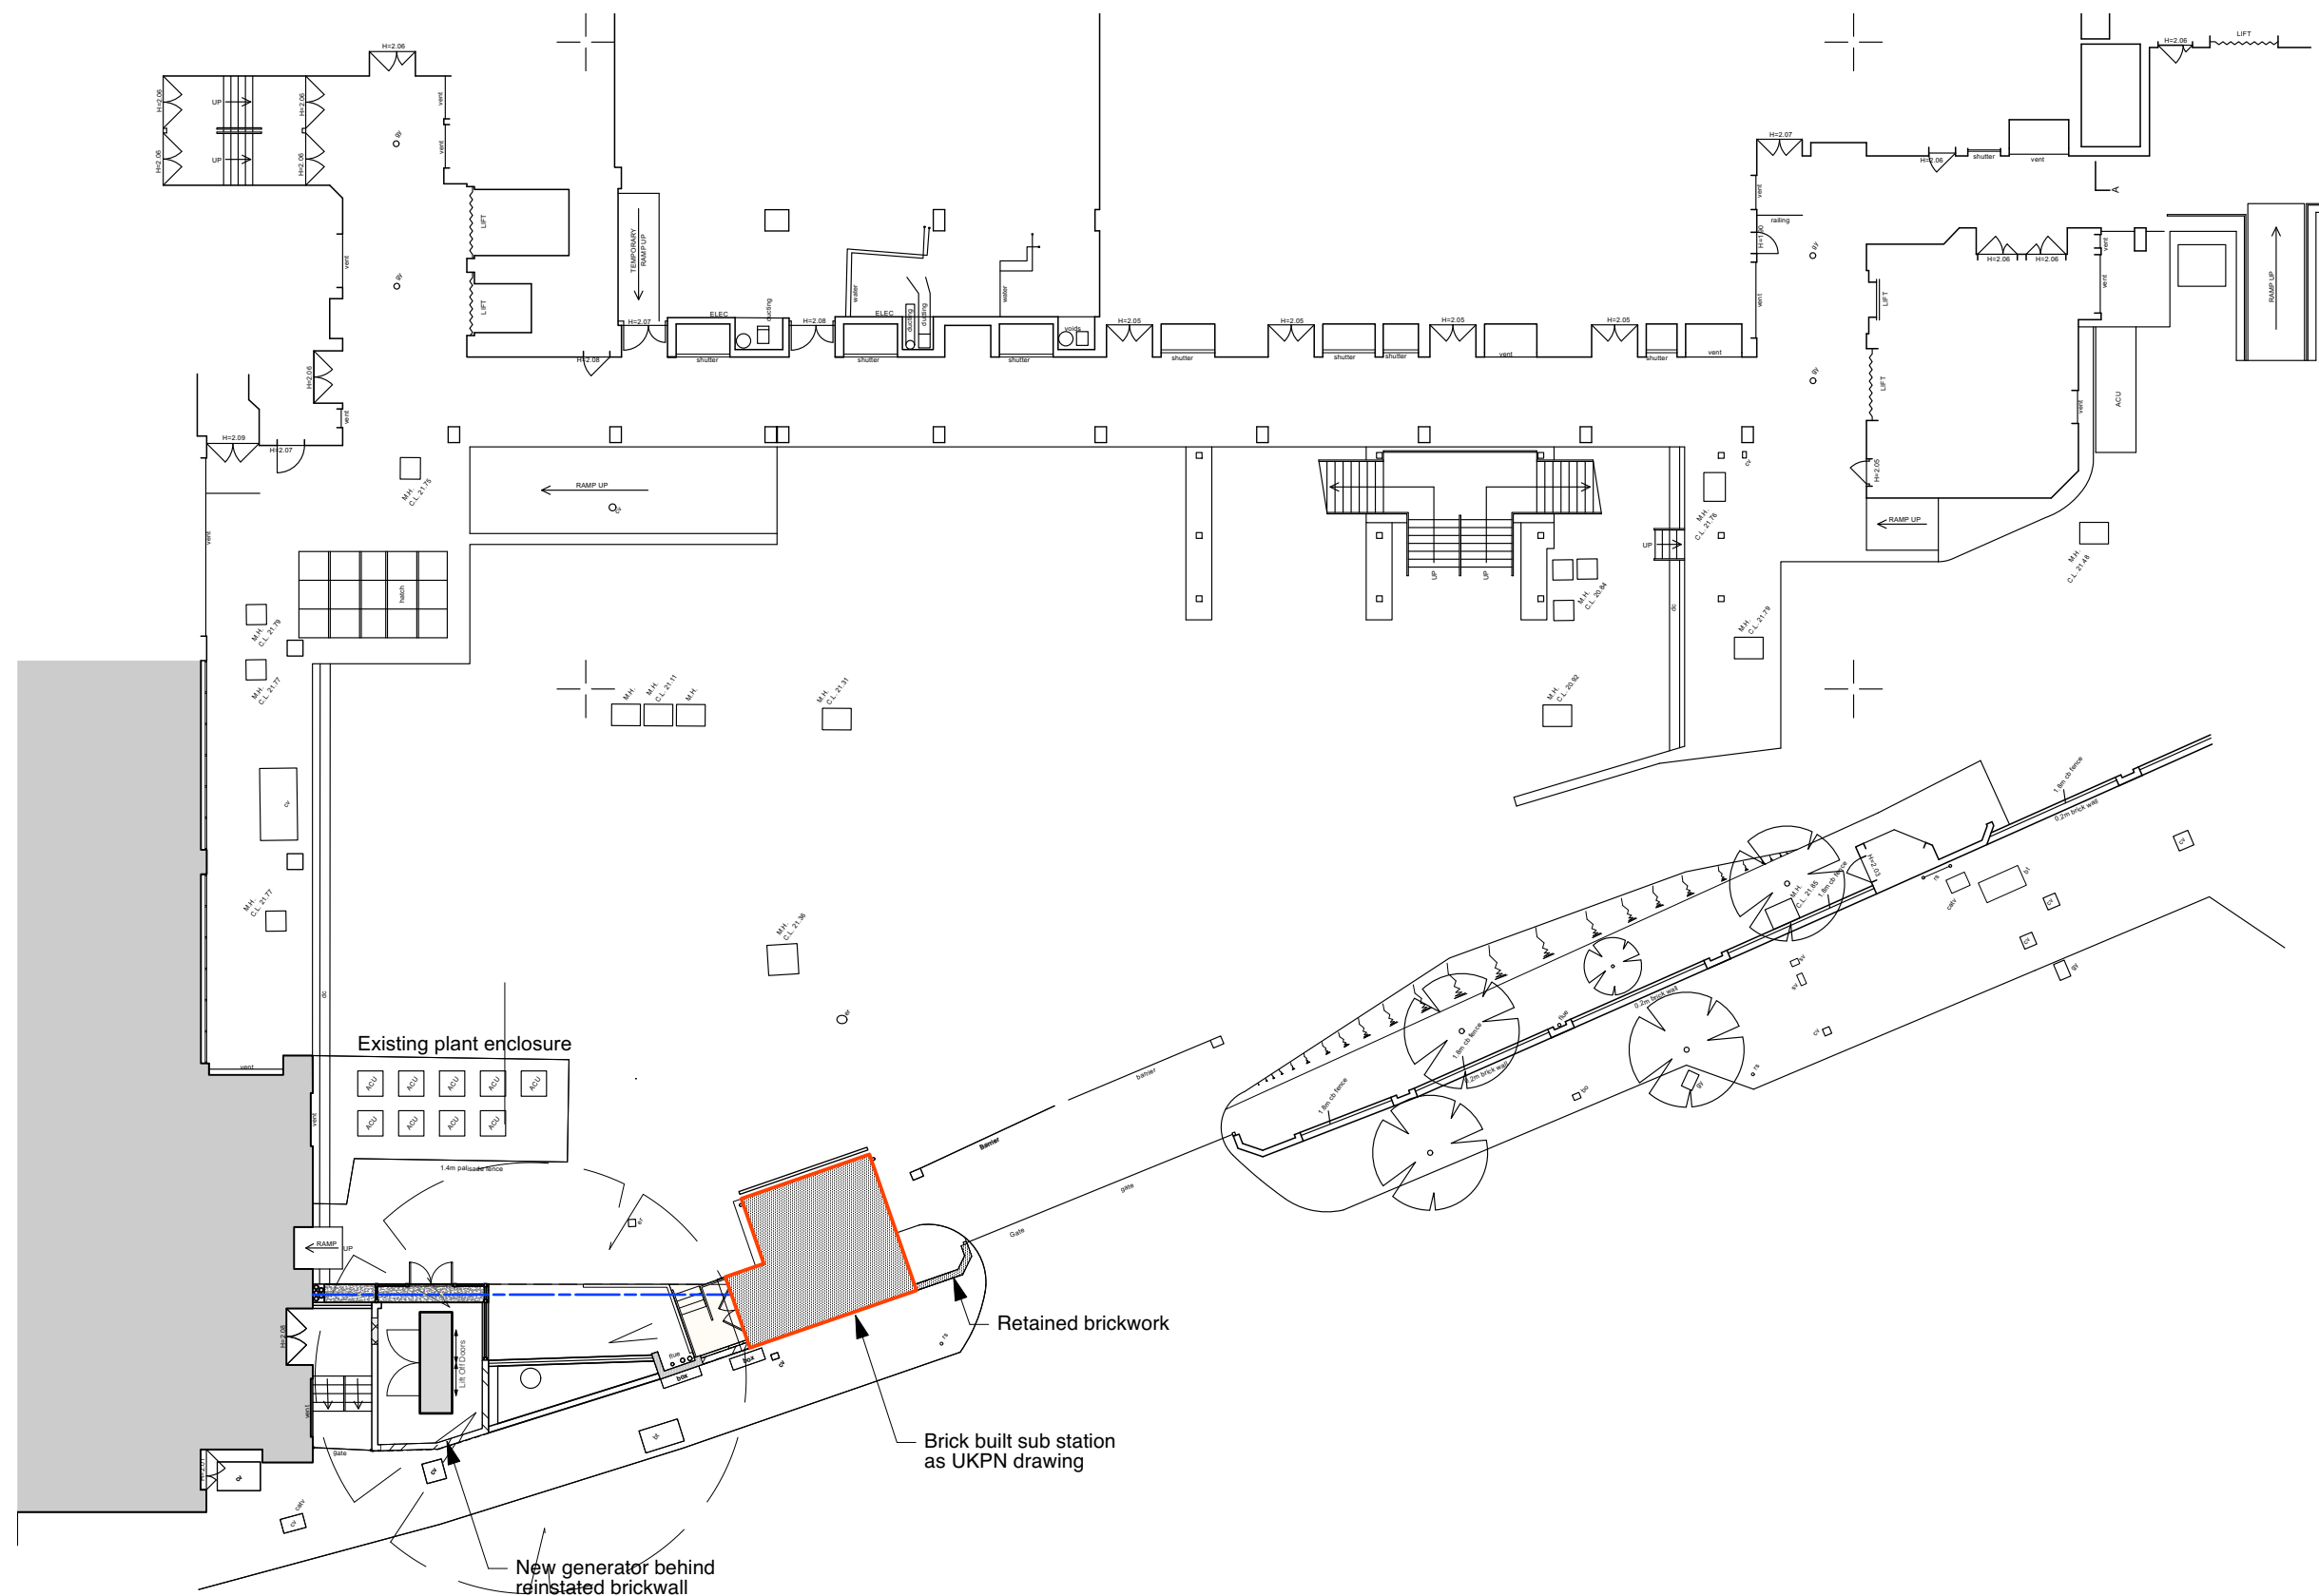

DRAWING TITLE
Service yard overall plan

© HADDON FEW MONTUSCHI ARCHITECTS LTD.
Do not scale from this drawing. Dimensions to be checked on site. Errors and omissions to be reported to the architect - if in doubt, ask.

PROJECT

Wood Green CDC

Phase 2

SCALE	PRINT SIZE	PROJECT	
1:100	A3	3432F	
DATE	BY	DRAWING NO	REV
28/03/2023	mjm	P2-A010	A