



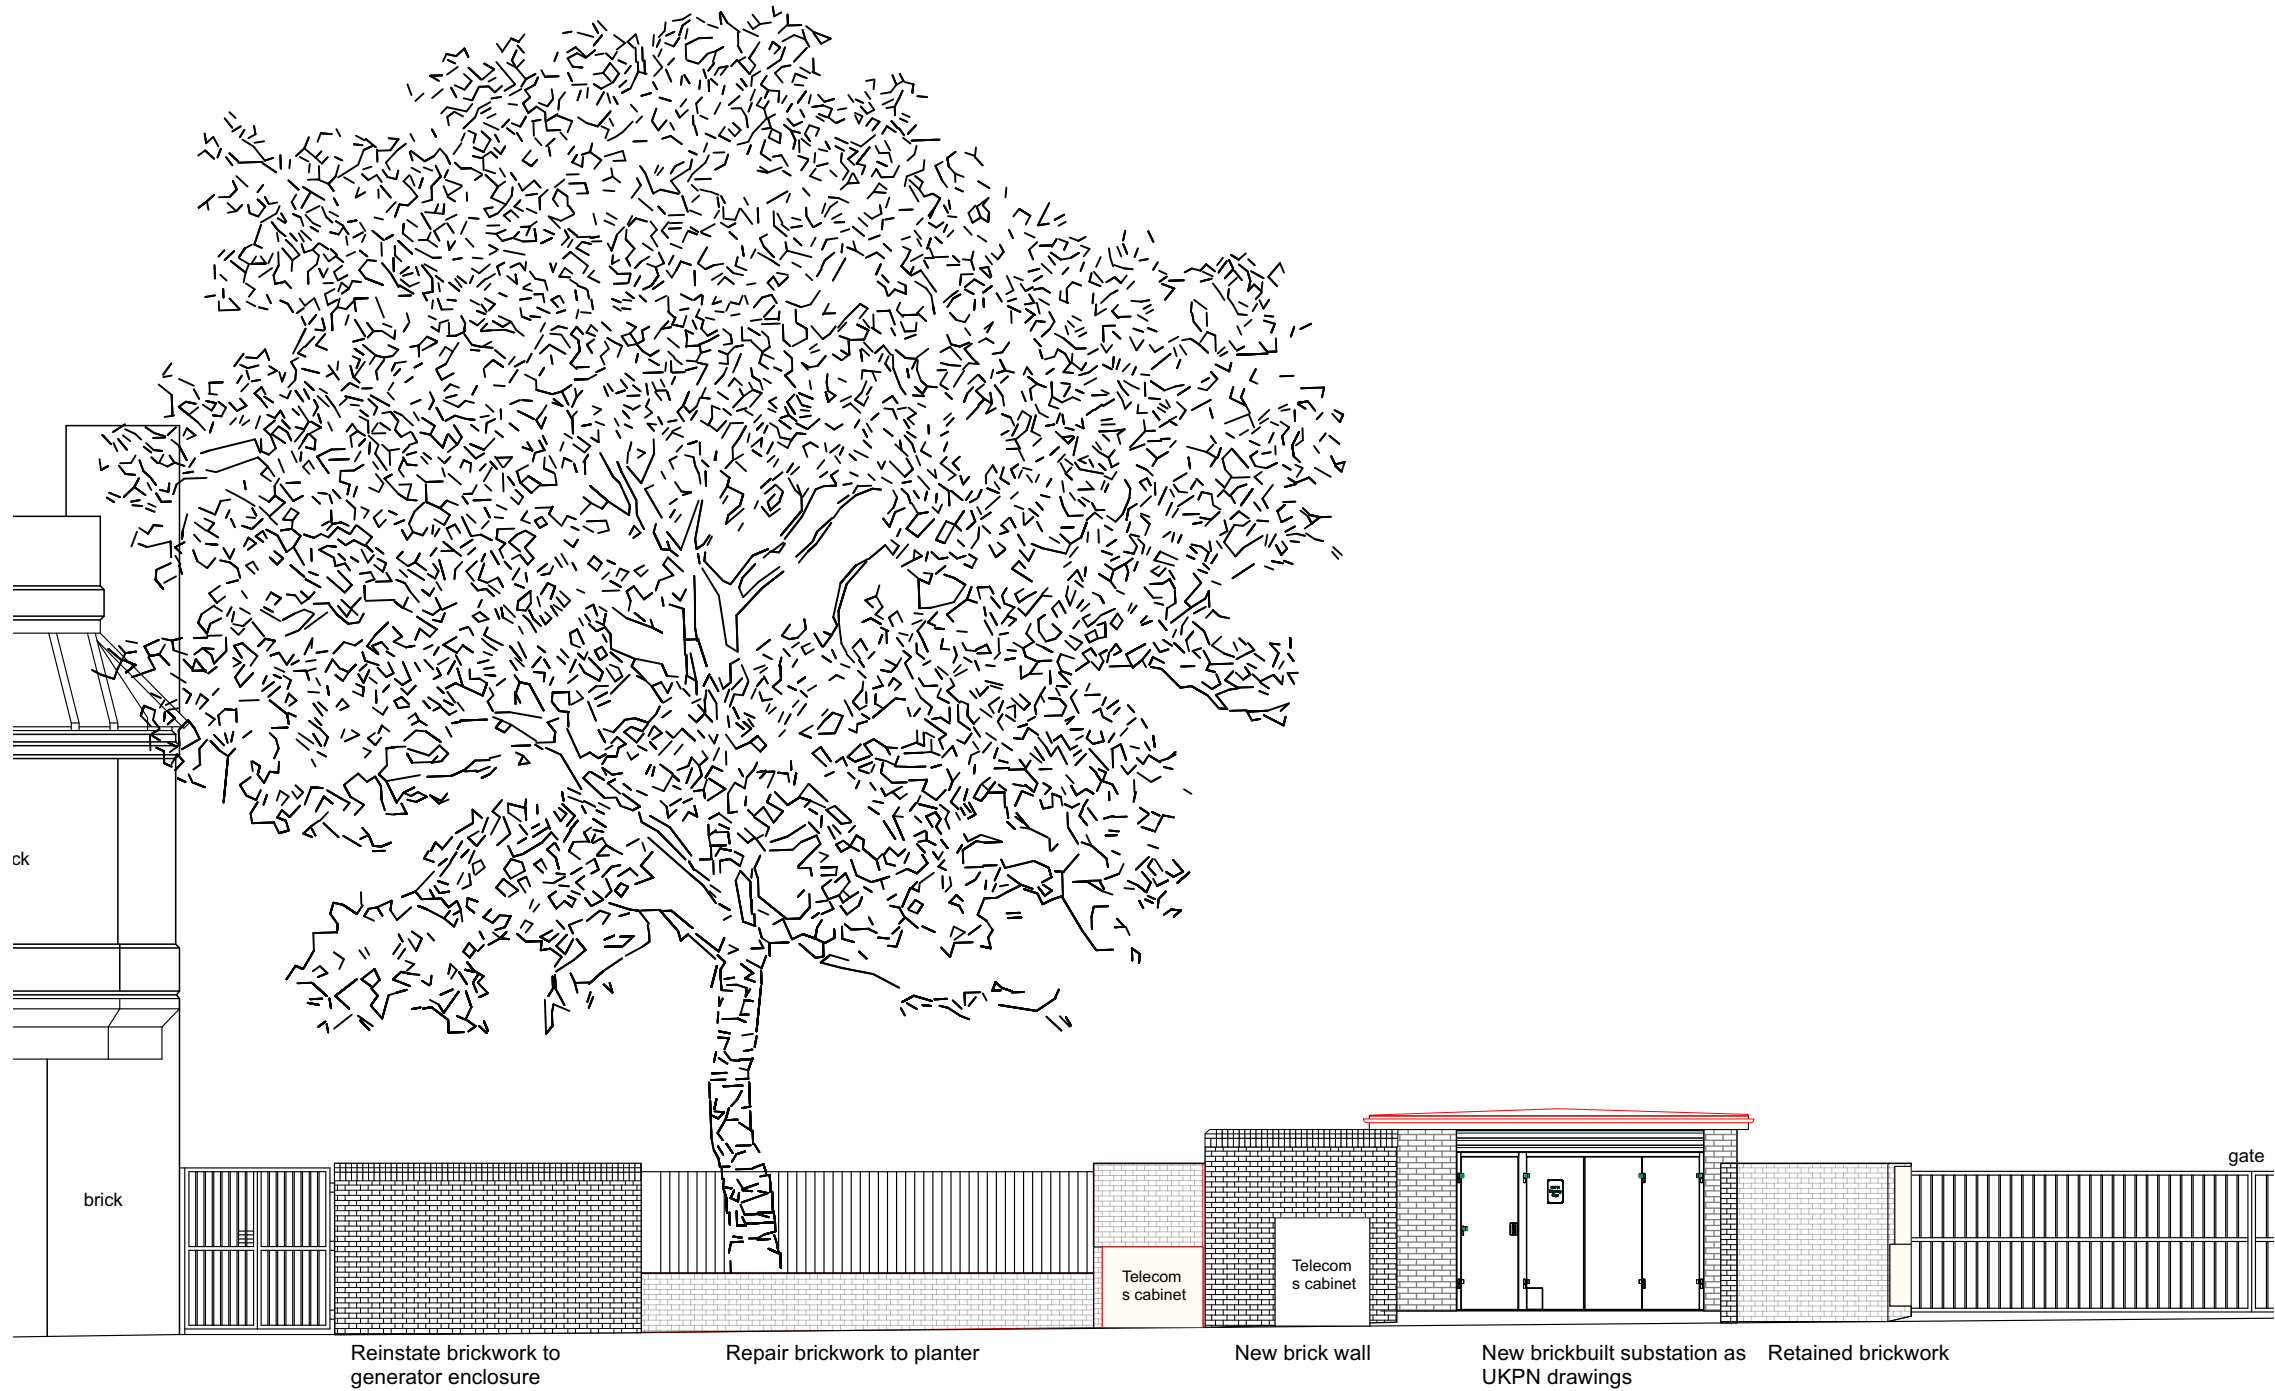

1 Mayes Rd. Elevation
Scale: 1:100

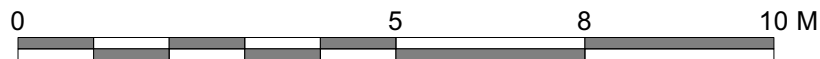

C	09/05/2023	Sub-station instead of generator
B	09/05/2023	
A	11/04/2023	Updated

HFM
Architecture and
Project Management

© HADDON FEW MONTUSCHI ARCHITECTS LTD.
Do not scale from this drawing. Dimensions to be checked on site. Errors

CLIENT Capital & Regional		DRAWING TITLE Mayes Road Elevation			
PROJECT Wood Green CDC Phase 2	SCALE 1:100	PRINT SIZE A3	PROJECT 3432F		
	DATE 29/03/2023	BY mim	DRAWING NO P2-A201	REV C	

PLANNING