


SERVICE YARD

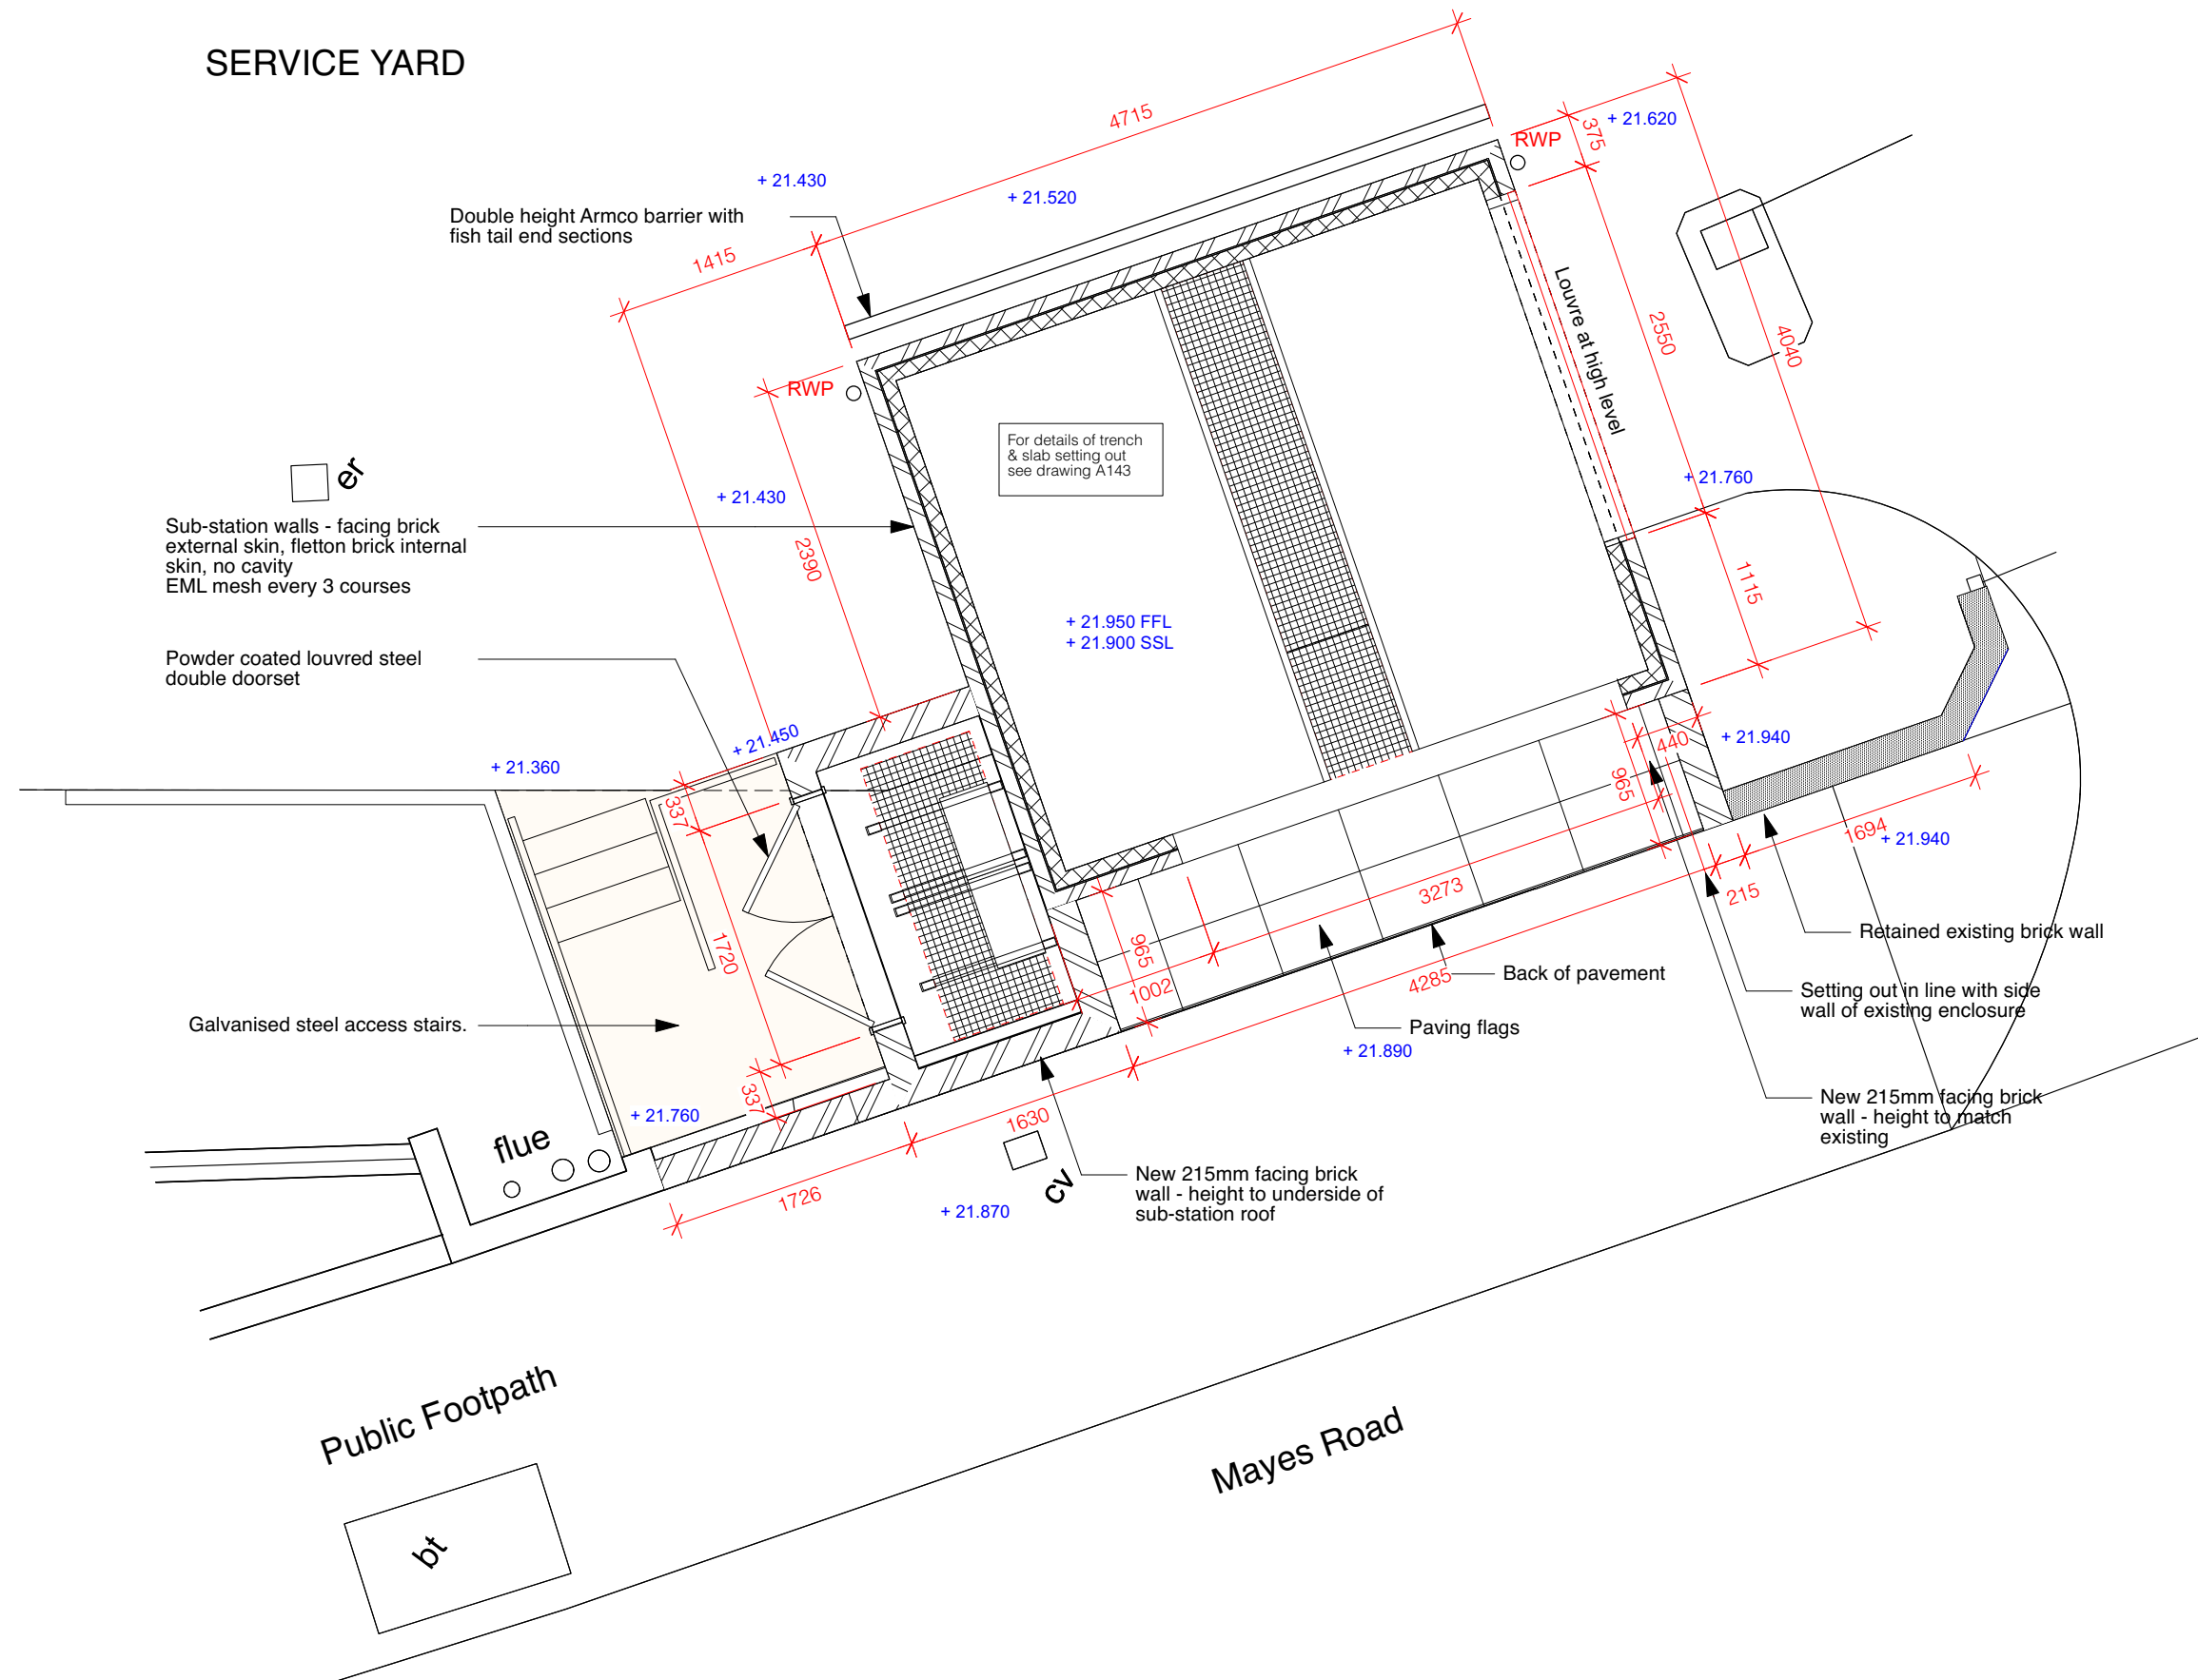

1

Sub-station & CT Chamber
Scale: 1:50

D	na	09/05/2023	Sub-station instead of generator
C	na	09/05/2023	
B	na	11/04/2023	Construction issue

HFM
Architecture and
Project Management

© HADDON FEW MONTUSCHI ARCHITECTS LTD.
Do not scale from this drawing. Dimensions to be checked on site. Errors
and omissions to be reported to the architect - if in doubt, ask.

CLIENT

Capital & Regional

PROJECT

Wood Green CDC Phase 2

PLANNING

DRAWING TITLE

Brick sub-station plan

To UKPN requirements

SCALE	PRINT SIZE	PROJECT	
1:50	A3	3432F	
DATE	BY	DRAWING NO	REV
28/03/2023	mjm	P2-A102	D