
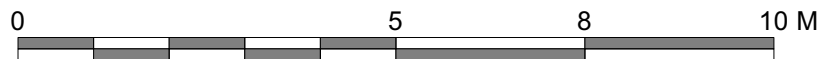


1

Service Yard Elevation

Scale: 1:100

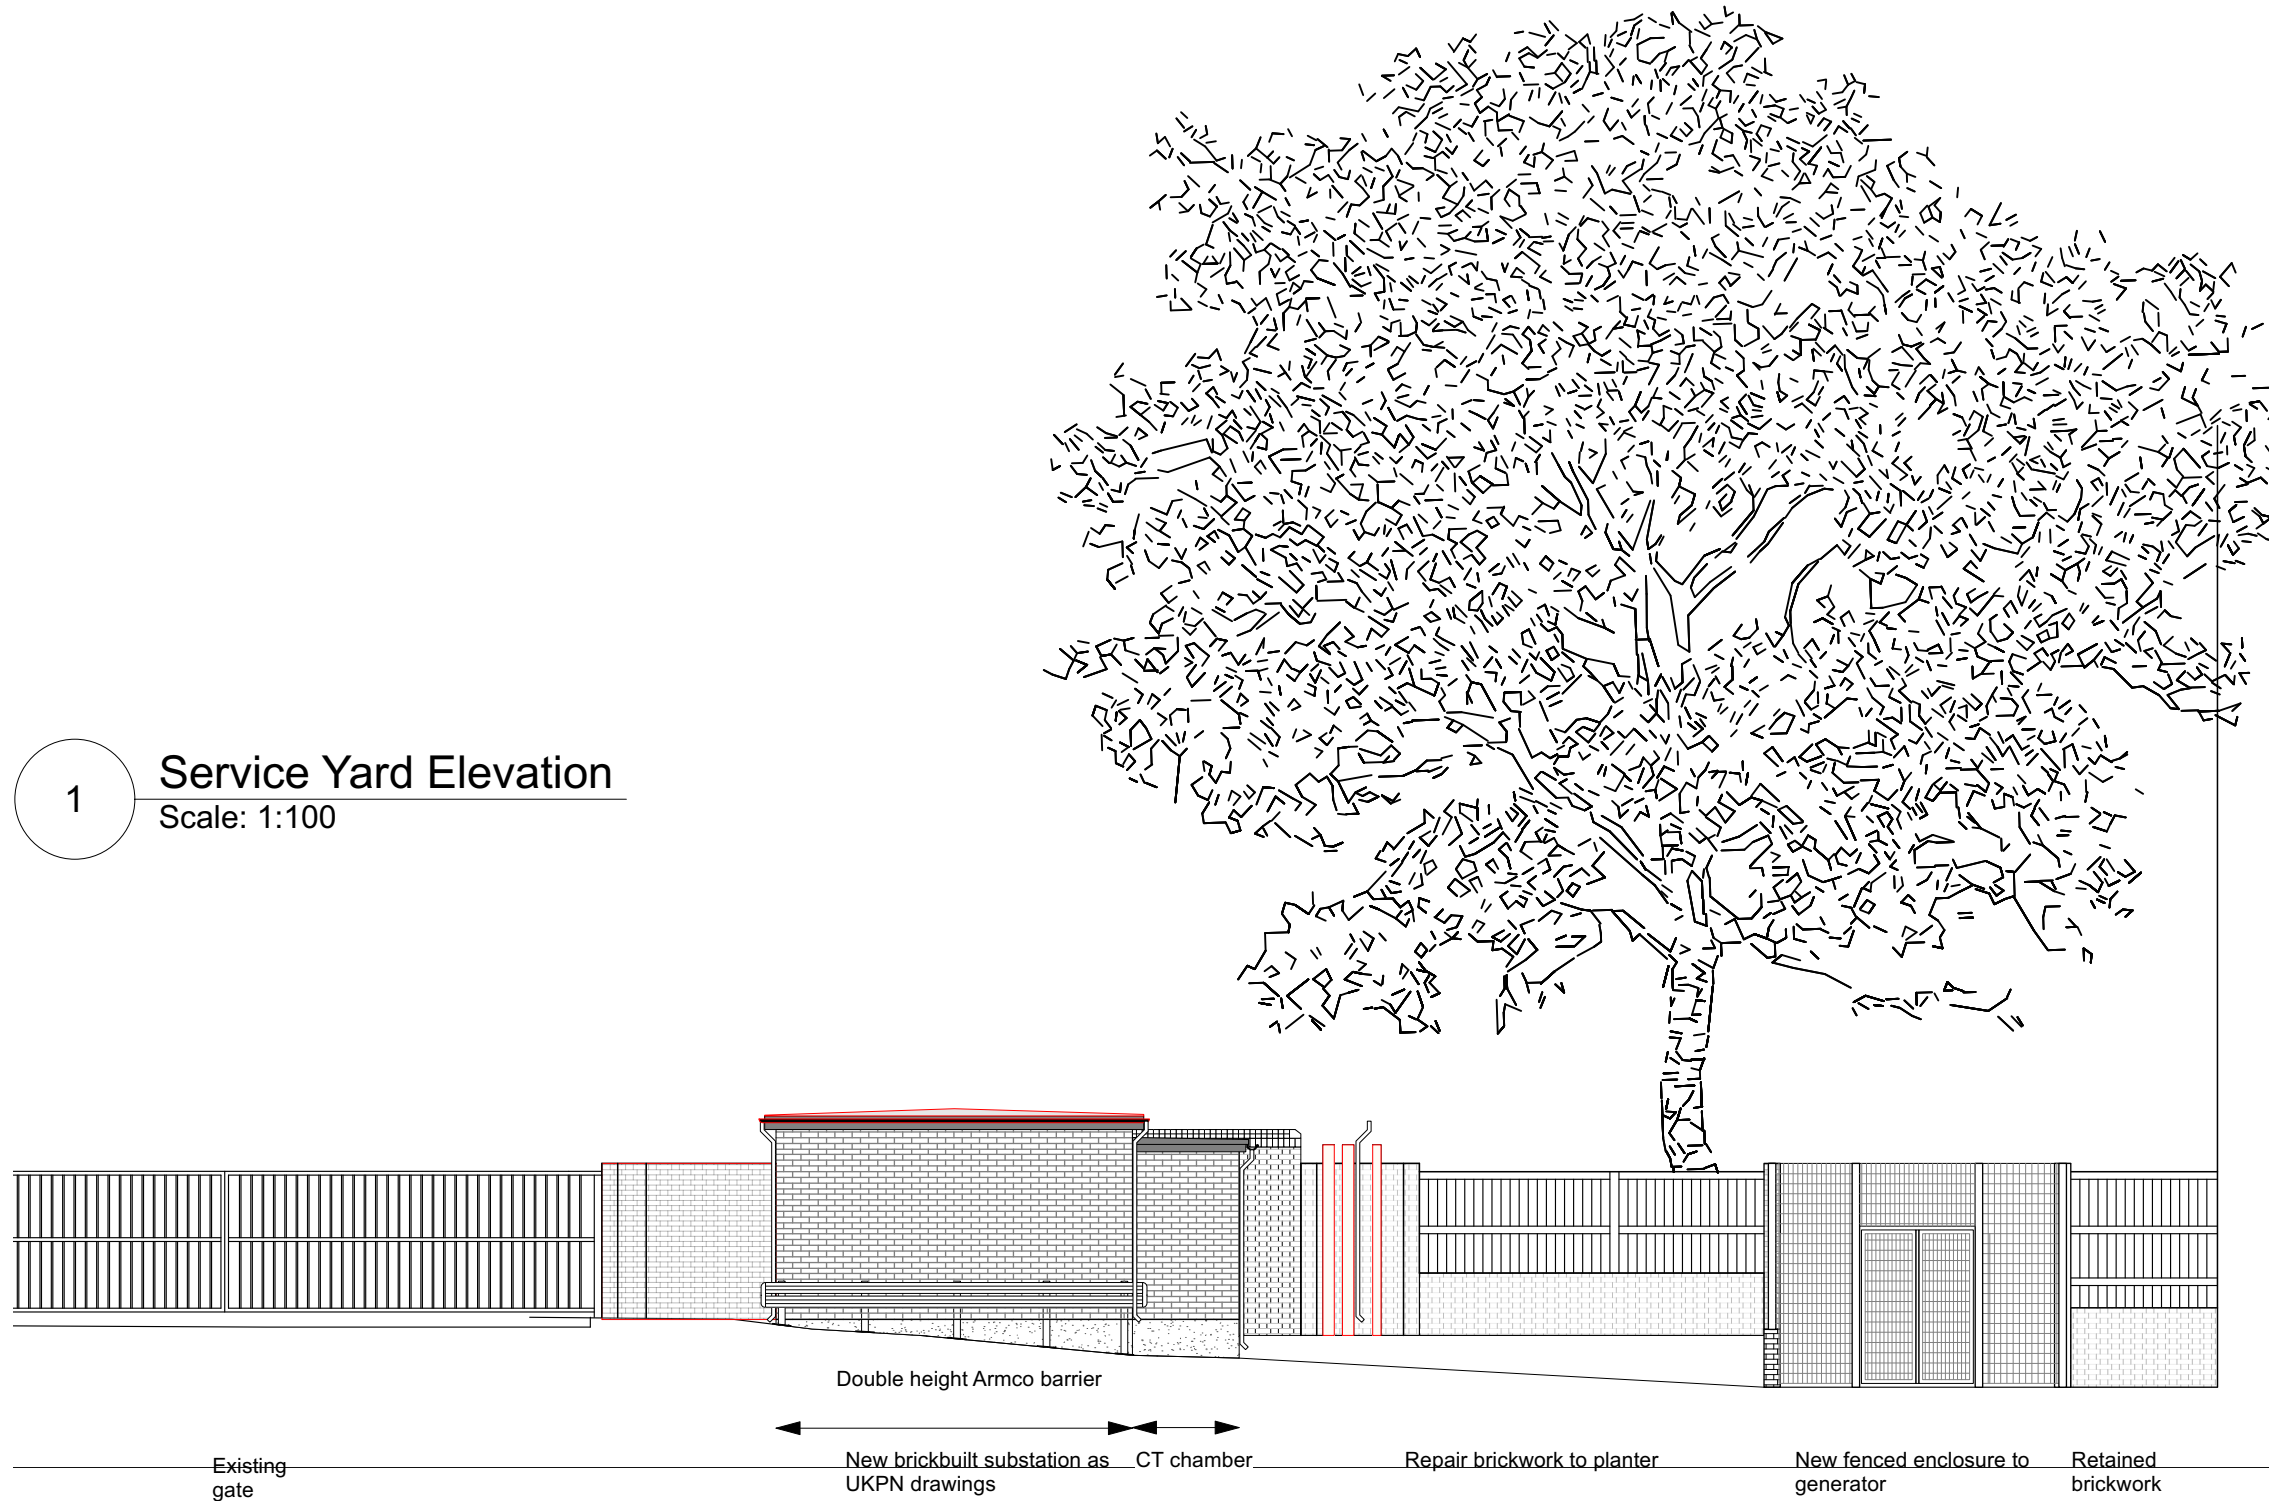

C 09/05/2023 Sub-station instead of generator
B 09/05/2023
A 12/05/2023

HFM
Architecture and
Project Management

© HADDON FEW MONTUSCHI ARCHITECTS LTD.
Do not scale from this drawing. Dimensions to be checked on site. Errors

CLIENT
Capital & Regional

PROJECT
Wood Green CDC
Phase 2

PLANNING

DRAWING TITLE
Service Yard Elevation

SCALE	PRINT SIZE	PROJECT	
1:100	A3	3432F	
DATE	BY	DRAWING NO	REV
04.04.23	na	P2-A202	C