



-Proposed Roof Extension.

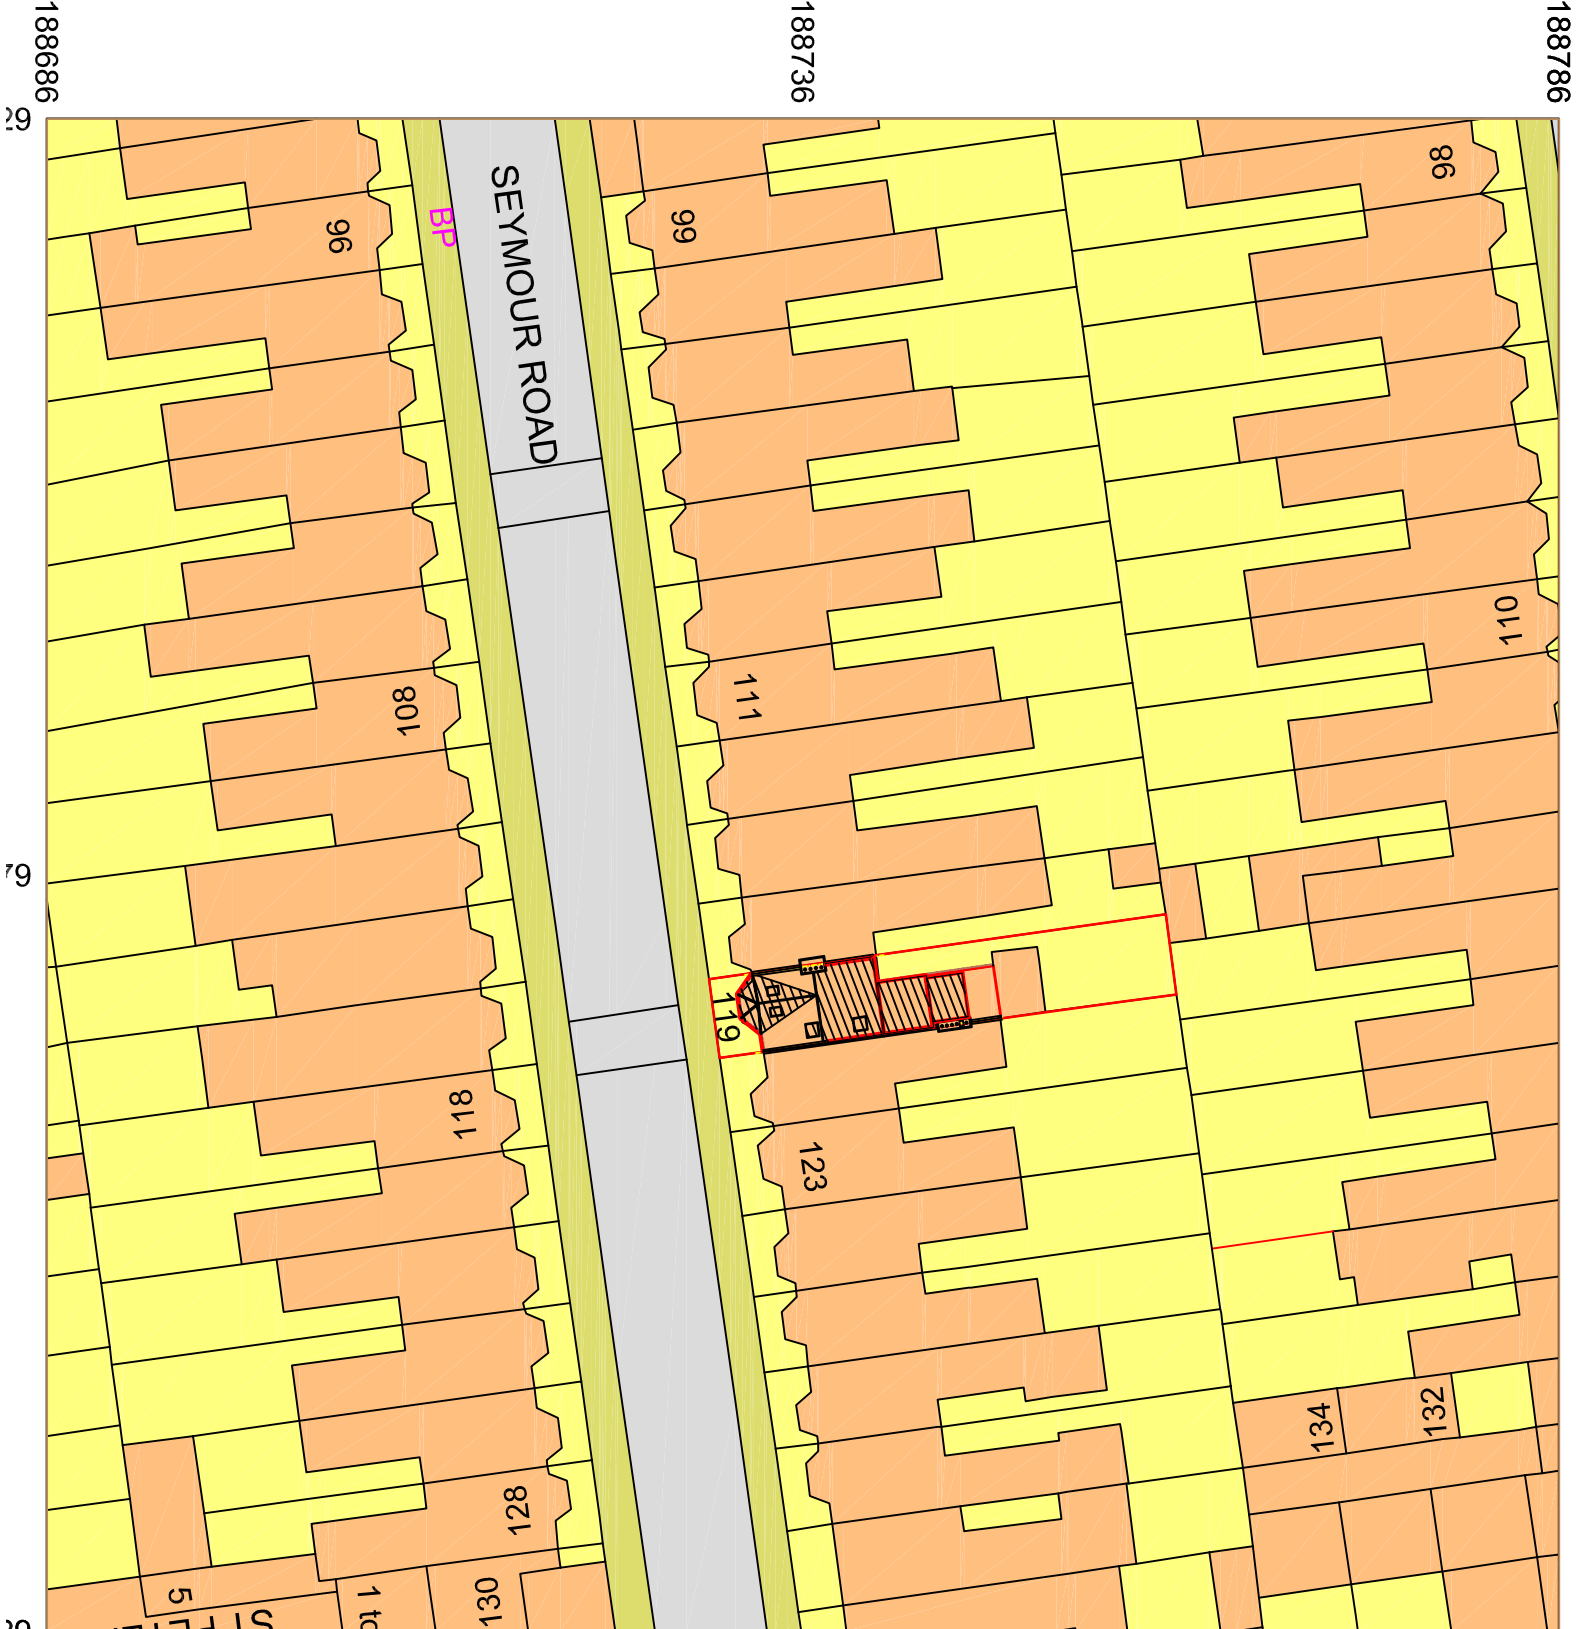

© Crown copyright and database rights 2023 OS 100054135.
Map area bounded by: 549426,176215
549626,176415. Produced on 03 March 2023 from the OS National Geographic Database.
Supplied by UKPlanningMaps.com. Unique plan reference: p4b/uk/916398/1237032

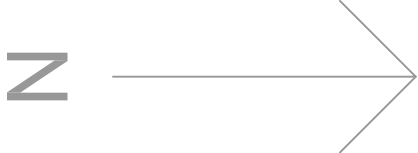

EXPANSE
PARTNERSHIP
ARCHITECTURE AND ENGINEERING
CONSULTANTS

DESIGNER:
Mr S. French
75 Shooters Drive
Nazeing
EN9 2QB
Tel: 07377 417 314
E-mail: steven@expanspartnership.com

SITE:
119A Seymour Road Road,
London, N8 0BH.

TITLE:

Proposed Block plan

SCALE AT A1:	DATE:	DRAWN:	CHECKED:
1:500@A3	27/02/23	SF	SF
PROJECT NO:	DRAWING NO:	REVISION:	
312	104	-	