


1. THE COPYRIGHT OF THIS DRAWING IS VESTED IN EXPANSE PARTNERSHIP LTD AND IT MAY NOT BE REPRODUCED IN WHOLE OR PART OR USED FOR THE MANUFACTURE OF ANY ARTICLE WITHOUT THE EXPRESS PERMISSION OF THE COPYRIGHT HOLDERS.

2. ALL WORKMANSHIP AND MATERIALS, SERVICE INSTALLATIONS AND DEMOLITIONS TO COMPLY WITH THE LATEST RELEVANT BUILDING REGULATIONS, BRITISH STANDARDS, CODE OF PRACTICE AND IEE REGULATIONS. ALL DIMENSIONS AND LEVELS MUST BE CHECKED AND VERIFIED ON SITE PRIOR TO ORDERING, MANUFACTURING AND CONSTRUCTION. ALL DISCREPANCIES TO THE ARCHITECT'S DRAWINGS ARE TO BE BROUGHT TO THE ATTENTION OF EXPANSE PARTNERSHIP LTD.

3. THIS DRAWING IS TO BE READ IN CONJUNCTION WITH ALL RELEVANT EXPANSE PARTNERSHIP LTD DESIGNS DRAWINGS AND SPECIFICATIONS.

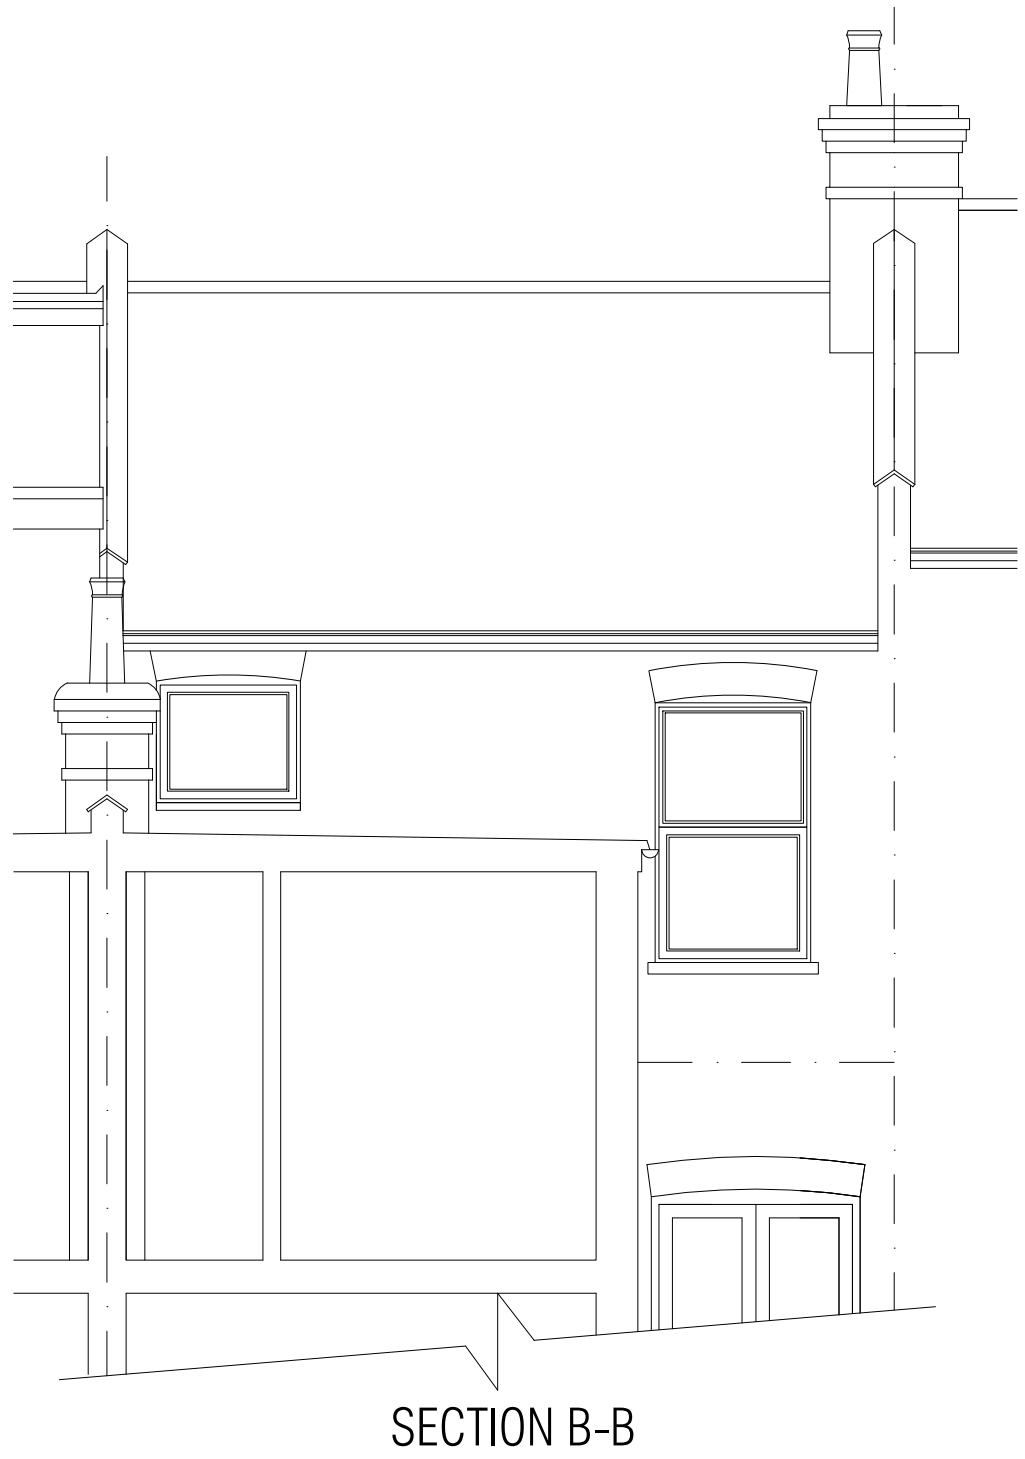

EXPANSE
PARTNERSHIP

ARCHITECTURE AND ENGINEERING
CONSULTANTS

CLIENT Mr Ian Brown
119A Seymour Road
London,
N8 0BH.

ARCHITECT 75 Shooters drive
Nazing
Waltham abbey
EN9 2QB

SITE 119A Seymour Road
London,
N8 0BH.

TITLE Existing Sections.

DRAWING NUMBER 101
DATE 08/04/2023

PROJECT NUMBER 312
SCALE 1:50

DRAWN BY: SF
CHECKED BY: RPW

REVISION	DATE	BY
A Structures Added	18/04/2023	SF