




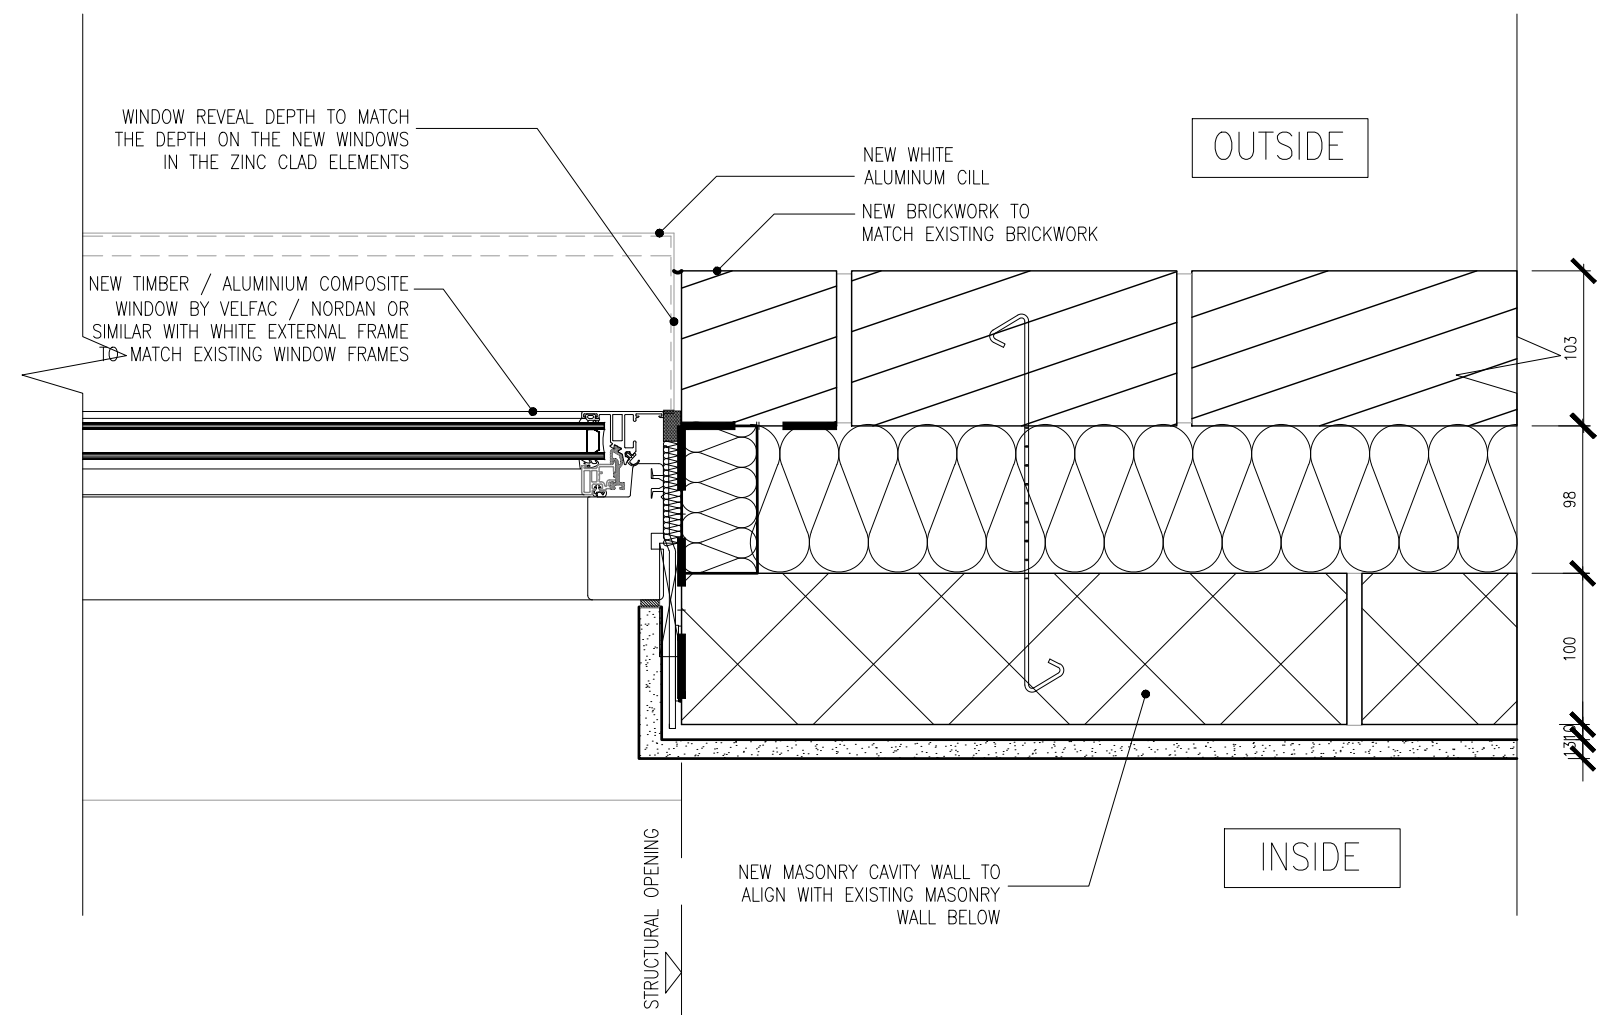


01 WINDOW JAMB DETAIL : NEW MASONRY WALL
1/15

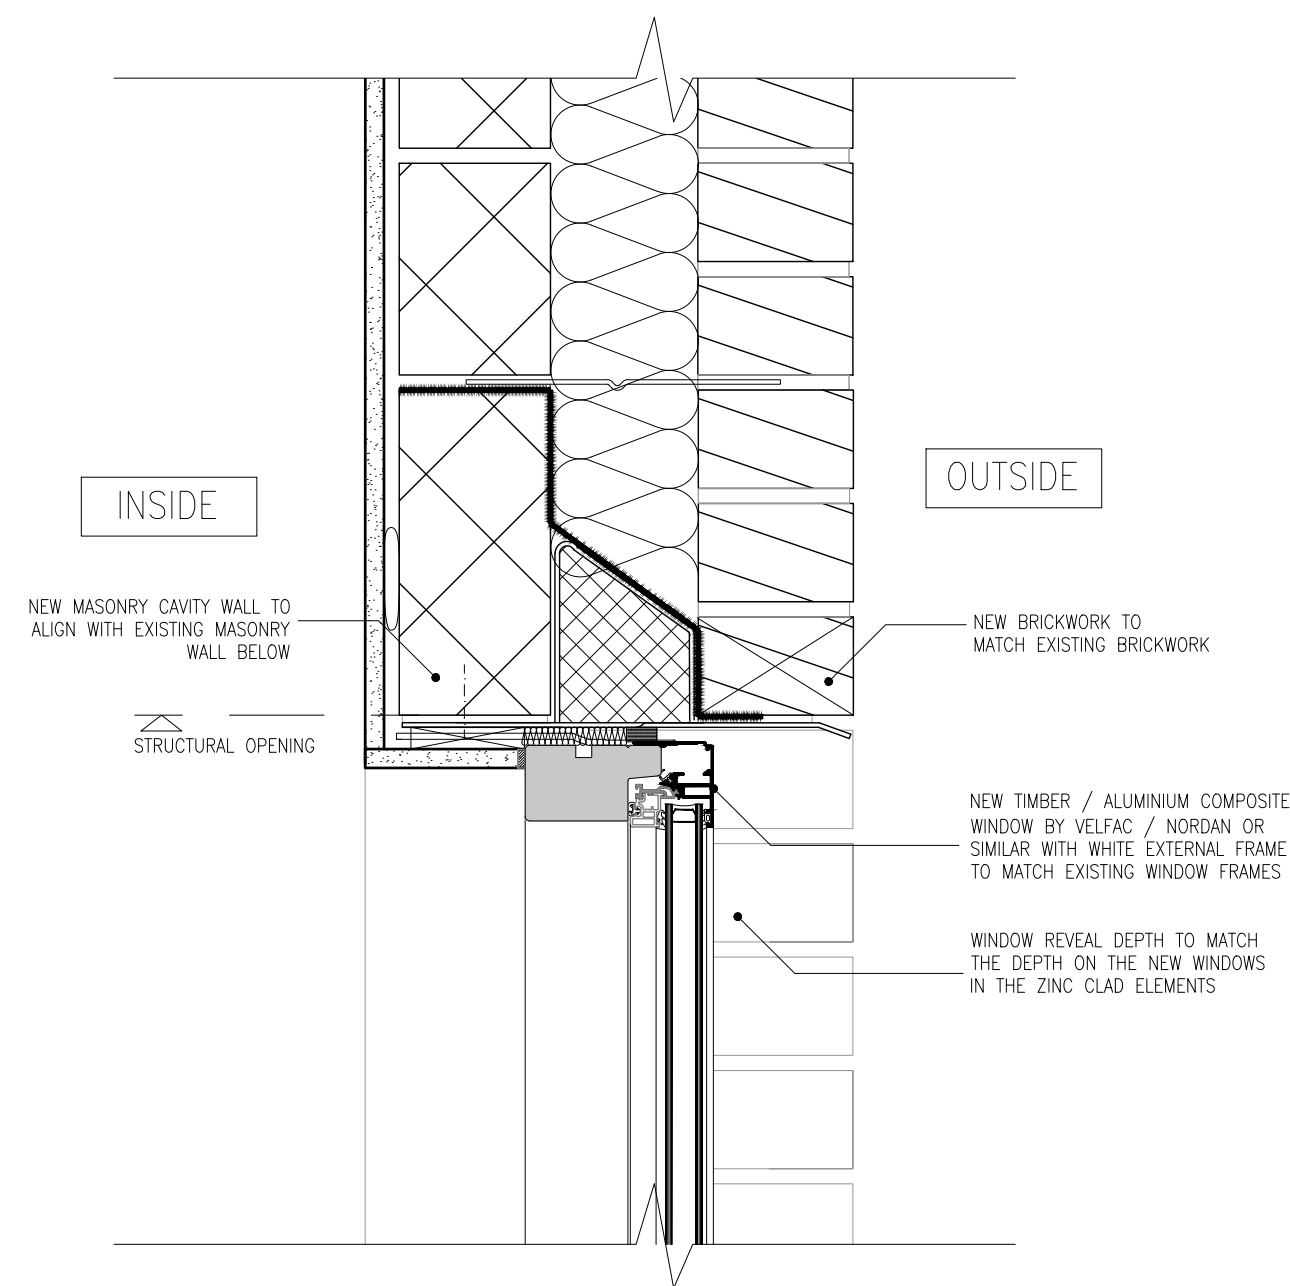

02 WINDOW HEAD DETAIL : NEW MASONRY WALL
1/15

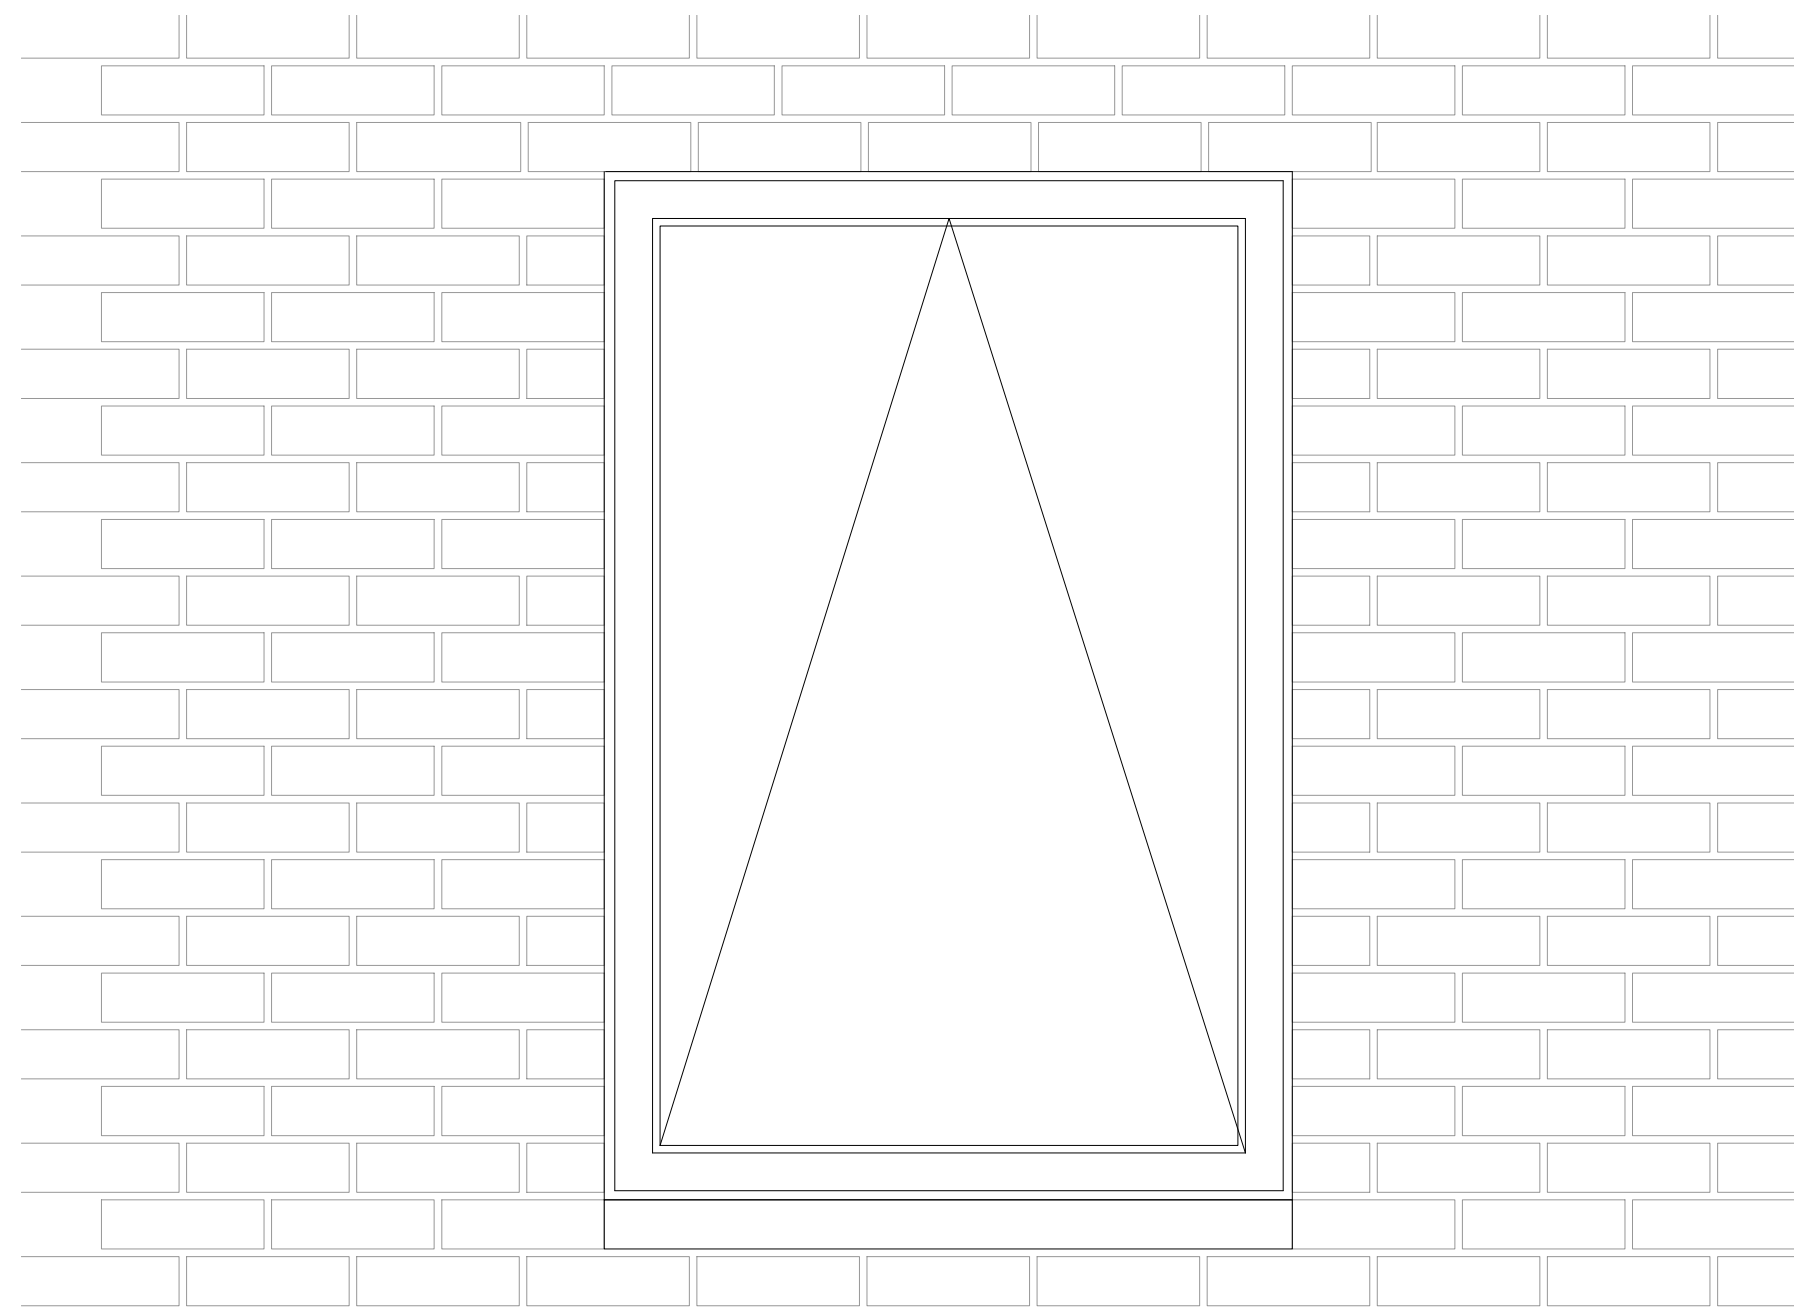

03 TYPICAL WINDOW ELEVATION
1/10

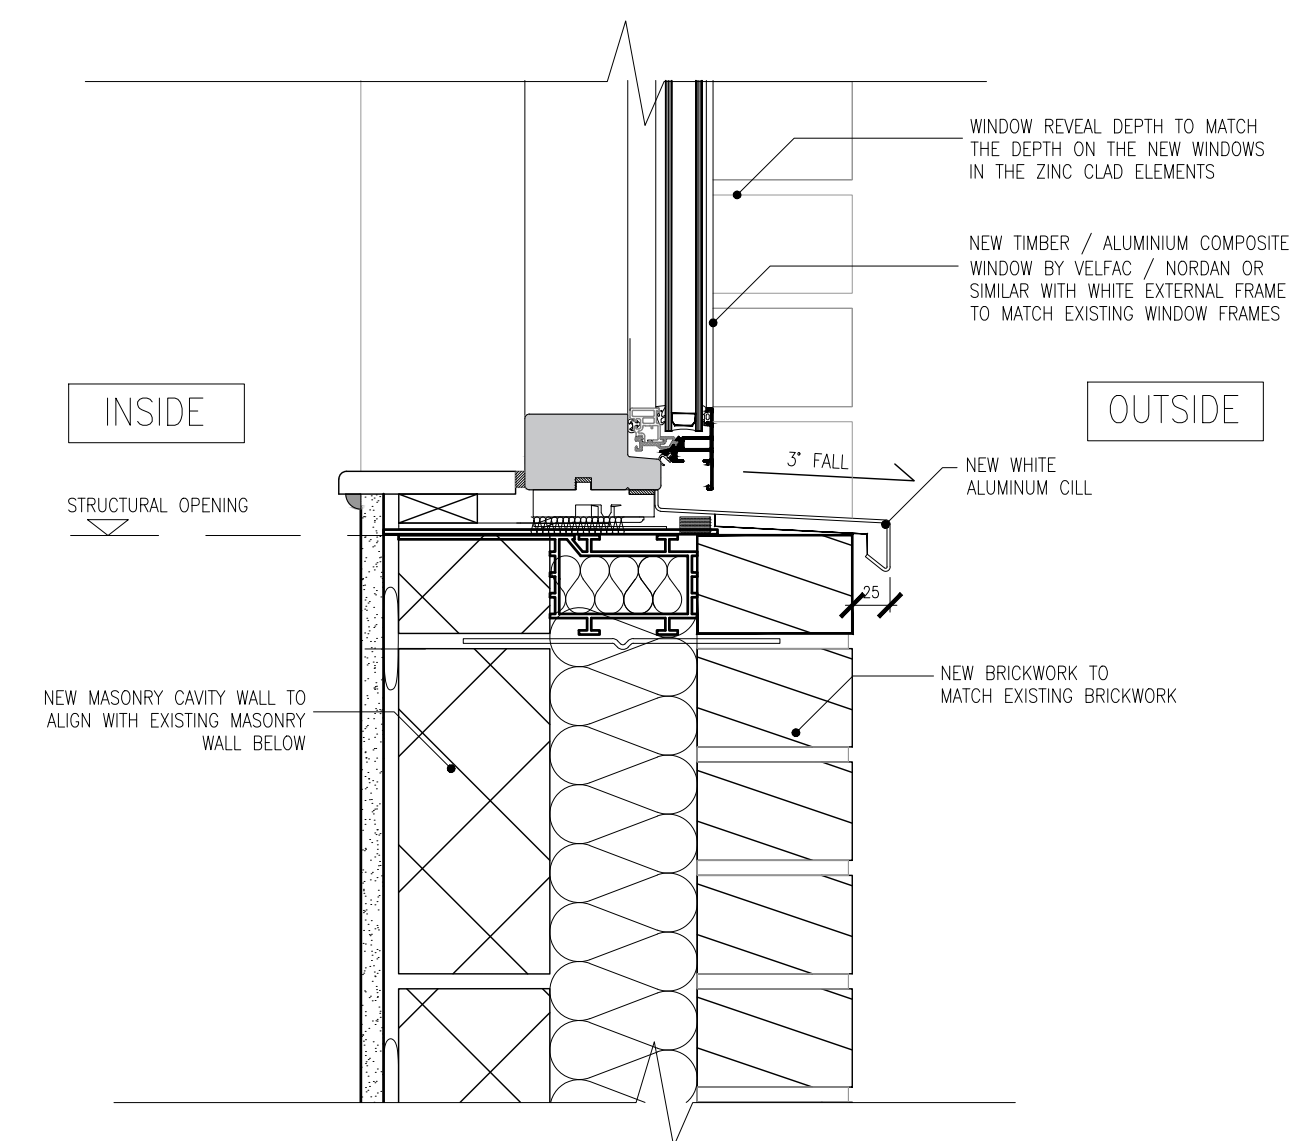

04 WINDOW CILL DETAIL : NEW MASONRY WALL
1/15

ALL DIMENSIONS MUST BE CHECKED ON SITE. INFORM THE ARCHITECT OF ANY DISCREPANCIES PRIOR TO CONSTRUCTION
INTERNAL LAYOUTS INDICATIVE

NOTES

1. WINDOW MULLION / PATIO GLAZING ARRANGEMENT INDICATIVE SUBJECT TO DETAIL DESIGN
2. SITE FOOTPRINT TAKEN FROM SURVEY. REST OF EXISTING PLAN, ELEVATION RIDGE AND EAVES HEIGHT OF IMMEDIATE NEIGHBOURING BUILDINGS FROM OS & APPROXIMATE
3. DO NOT SCALE OFF THIS DRAWING. FOR CONSTRUCTION ALL DIMENSIONS TO BE CHECKED ON SITE.
4. EXISTING TREES SHOWN INDICATIVELY, PLEASE REFER TO XXX
5. PROPOSED TREE LOCATIONS SHOWN INDICATIVELY
6. INFORM ARCHITECT OF ANY DISCREPANCIES PRIOR TO CONSTRUCTION

ALL ZINC TO BE IN PIGMENTO GREY BY VM ZINC

ALL NEW BRICKWORK TO BE IN IBSTOCK BEXHILL PURPLE MULTI STOCK

FOR PLANNING.
NOT FOR TENDER /
CONSTRUCTION

P02 09.05.23	COLOR SPEC AMENDED	DG
P01 25.01.23	FIRST ISSUE FOR REVIEW	DG
REV DATE	DESCRIPTION	DRN CWK

Gouldstone
and Co.

CLIENT
ROEDER HOUSE
PROJECT
ROEDER HOUSE, VALE ROAD
HARINGEY

DRAWING TITLE
PROPOSED DETAIL 01
TYPICAL WINDOW DETAILS 01
MASONRY

SCALE 1:5 1:10 00A1 SHEET

STATUS
PLANNING

DRAWING NO
RH_D_500
REV
P02

©2023 GOULDSTONE AND CO. all rights reserved