


Materials Key

- 1 Brick
- 2 Timber sash window
- 3 Timber casement window
- 4 Render
- 5 Timber door with glazing
- 6 Timber fence / trellis
- 7 Velux / rooflight
- 8 Precast concrete capping
- 9 Black gutters and pipes
- 10 Terracotta chimney pots
- 11 Terracotta roof slates
- 12 Metal garage door
- 13 Terracotta ridge tiles
- 14 Fully glazed aluminium door
- 15 Wood slats
- 16 Timber decking
- 17 Frameless Glass
- 18 Grey GRP roof / canopy
- 19 brick paving
- 20 Minimal framed rooflight
- 21 Glass rooflight on kerb
- 22 Stone paving

Note:

All timber windows to be replaced with matching double glazed units

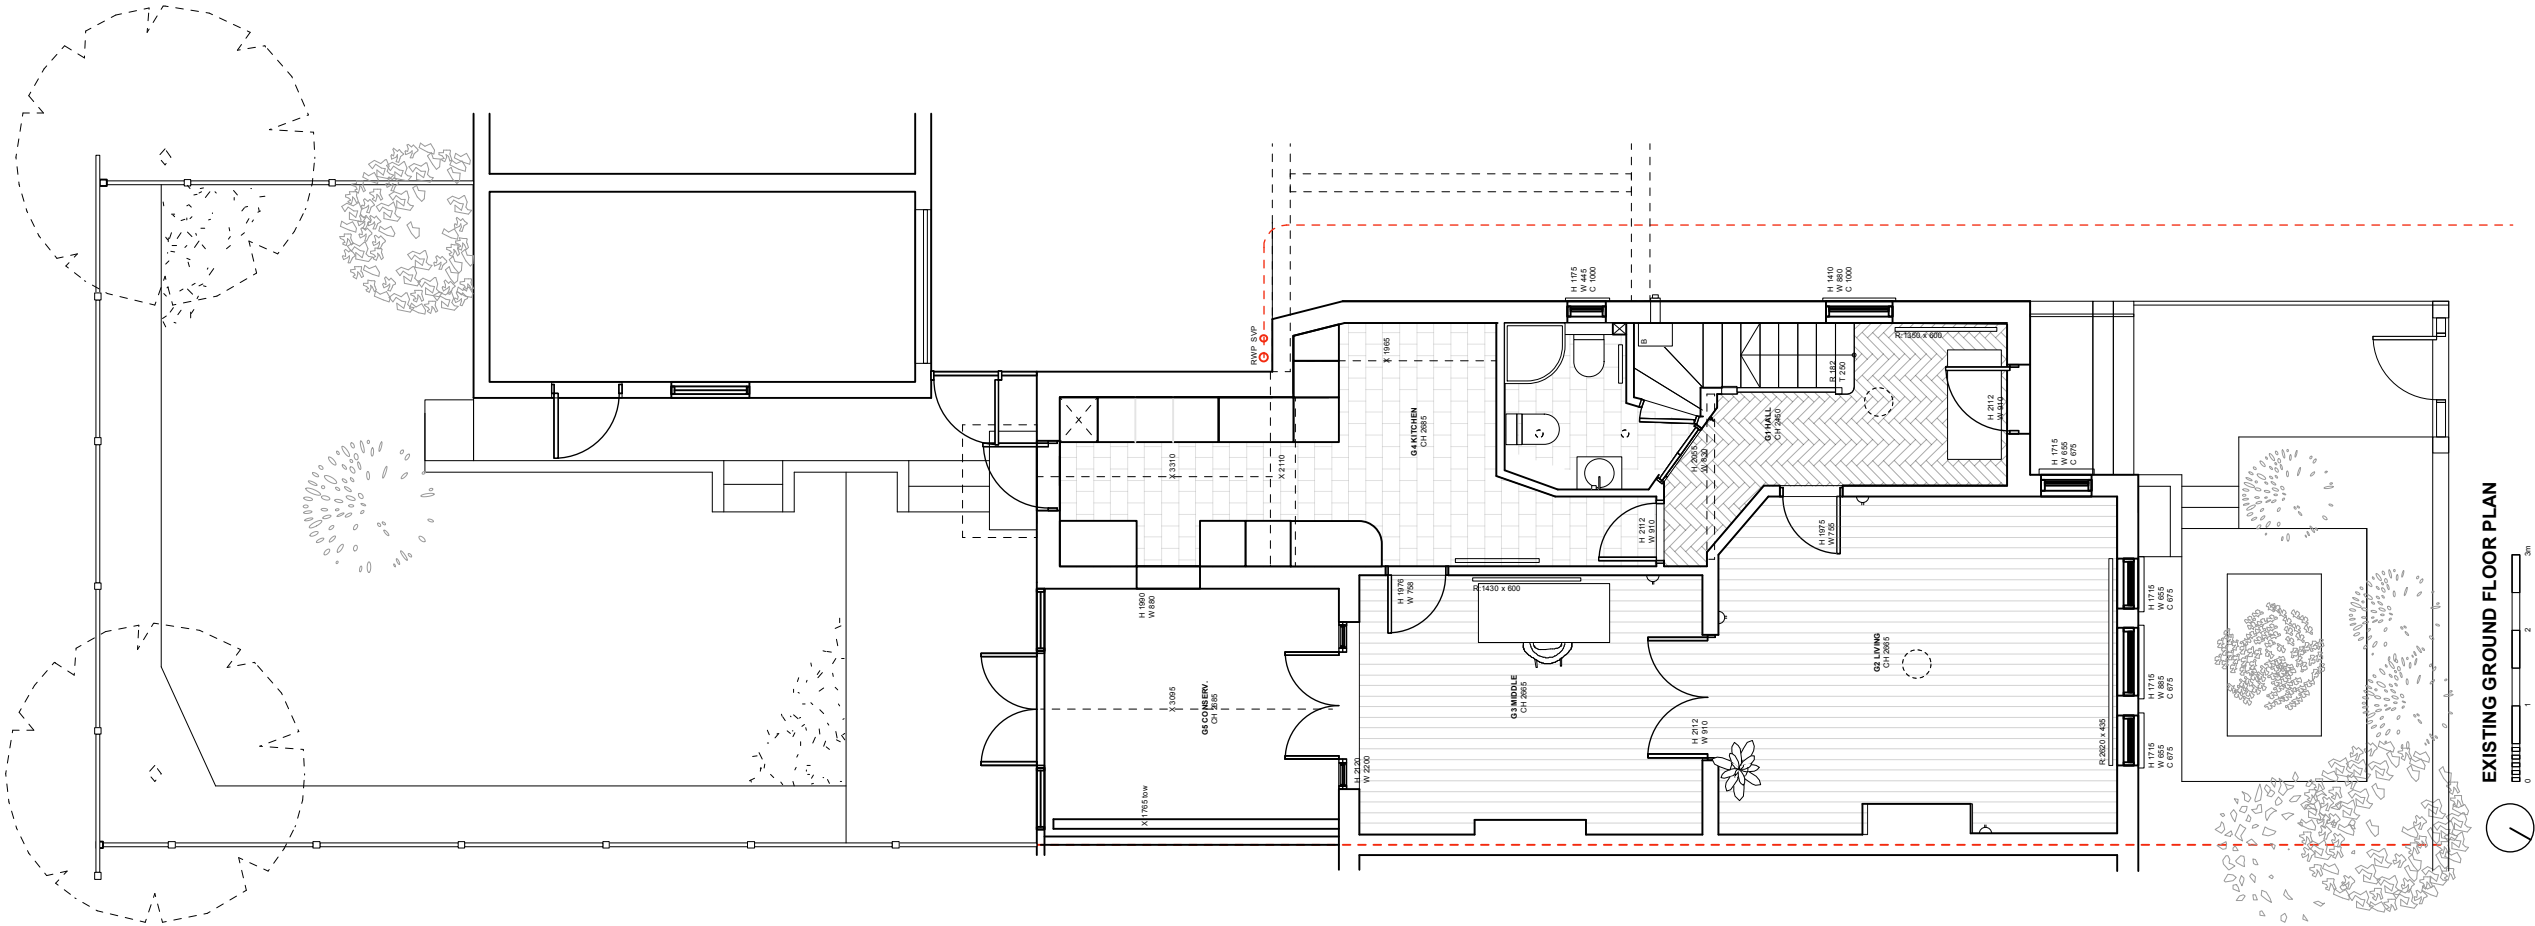


Materials Key

- 1
- Brick
- 2
- Timber sash window
- 3
- Timber casement window
- 4
- Render
- 5
- Timber door with glazing
- 6
- Timber fence / trellis
- 7
- Velux / rooflight
- 8
- Precast concrete capping
- 9
- Black gutters and pipes
- 10
- Terracotta chimney pots
- 11
- Terracotta roof slates
- 12
- Metal garage door
- 13
- Terracotta ridge tiles
- 14
- Fully glazed aluminium door
- 15
- Wood slats
- 16
- Timber decking
- 17
- Frameless Glass
- 18
- Grey GRP roof / canopy
- 19
- brick paving
- 20
- Minimal framed rooflight
- 21
- Glass rooflight on kerb
- 22
- Stone paving

Note:

All timber windows to be replaced with matching double glazed units

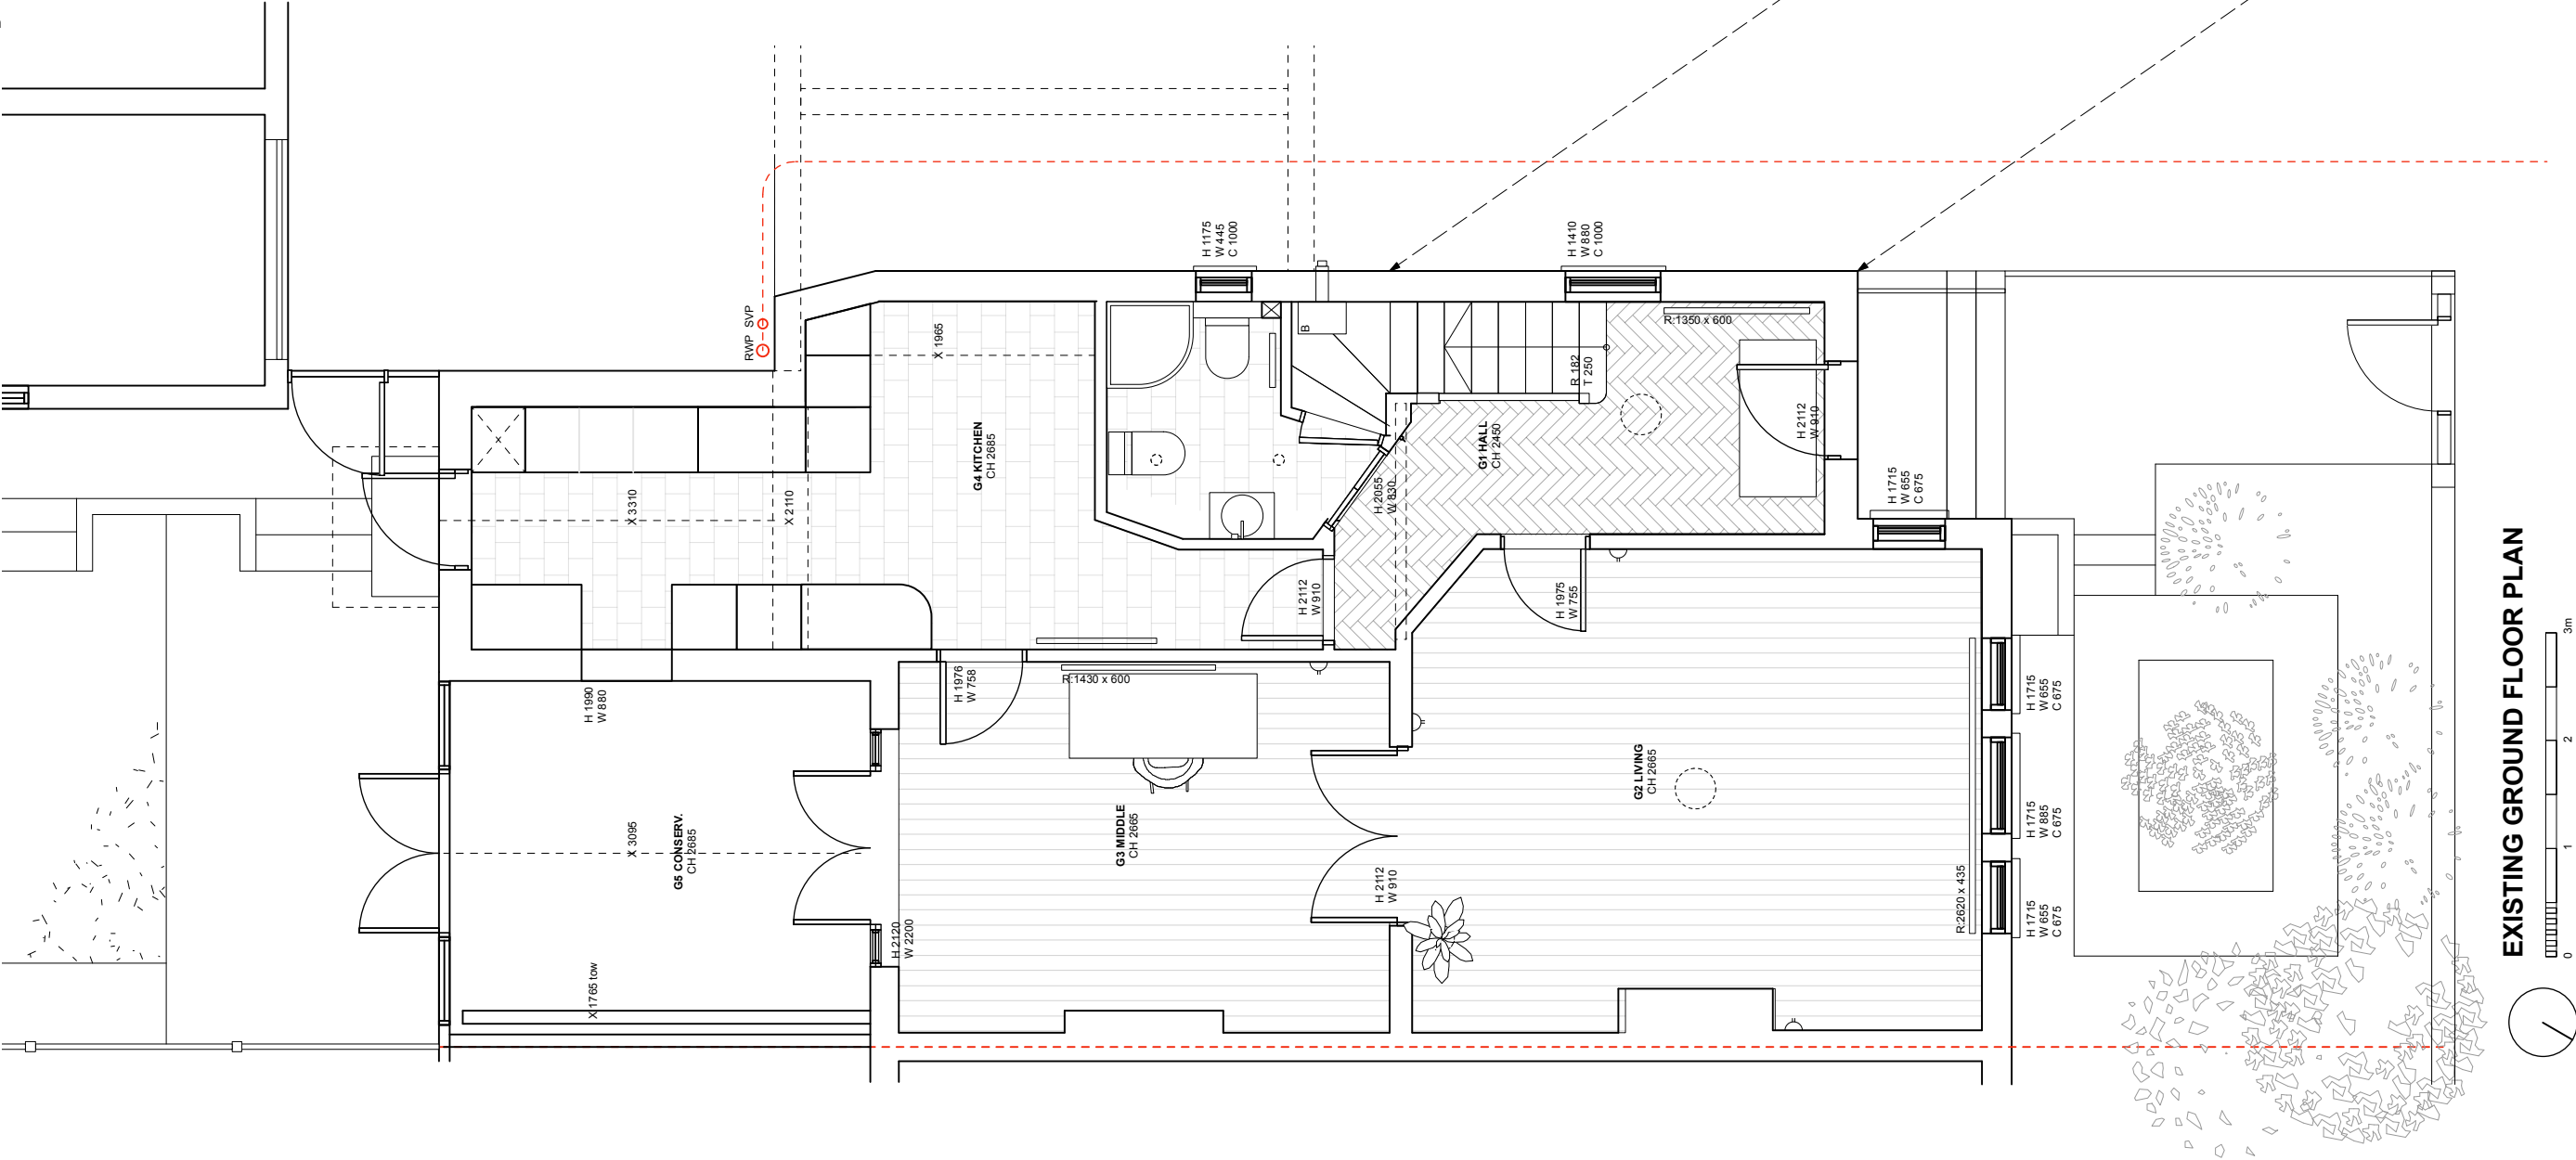


Materials Key

- 1
- Brick
- 2
- Timber sash window
- 3
- Timber casement window
- 4
- Render
- 5
- Timber door with glazing
- 6
- Timber fence / trellis
- 7
- Velux / rooflight
- 8
- Precast concrete capping
- 9
- Black gutters and pipes
- 10
- Terracotta chimney pots
- 11
- Terracotta roof slates
- 12
- Metal garage door
- 13
- Terracotta ridge tiles
- 14
- Fully glazed aluminium door
- 15
- Wood slats
- 16
- Timber decking
- 17
- Frameless Glass
- 18
- Grey GRP roof / canopy
- 19
- brick paving
- 20
- Minimal framed rooflight
- 21
- Glass rooflight on kerb
- 22
- Stone paving

Note:

All timber windows to be replaced with matching double glazed units

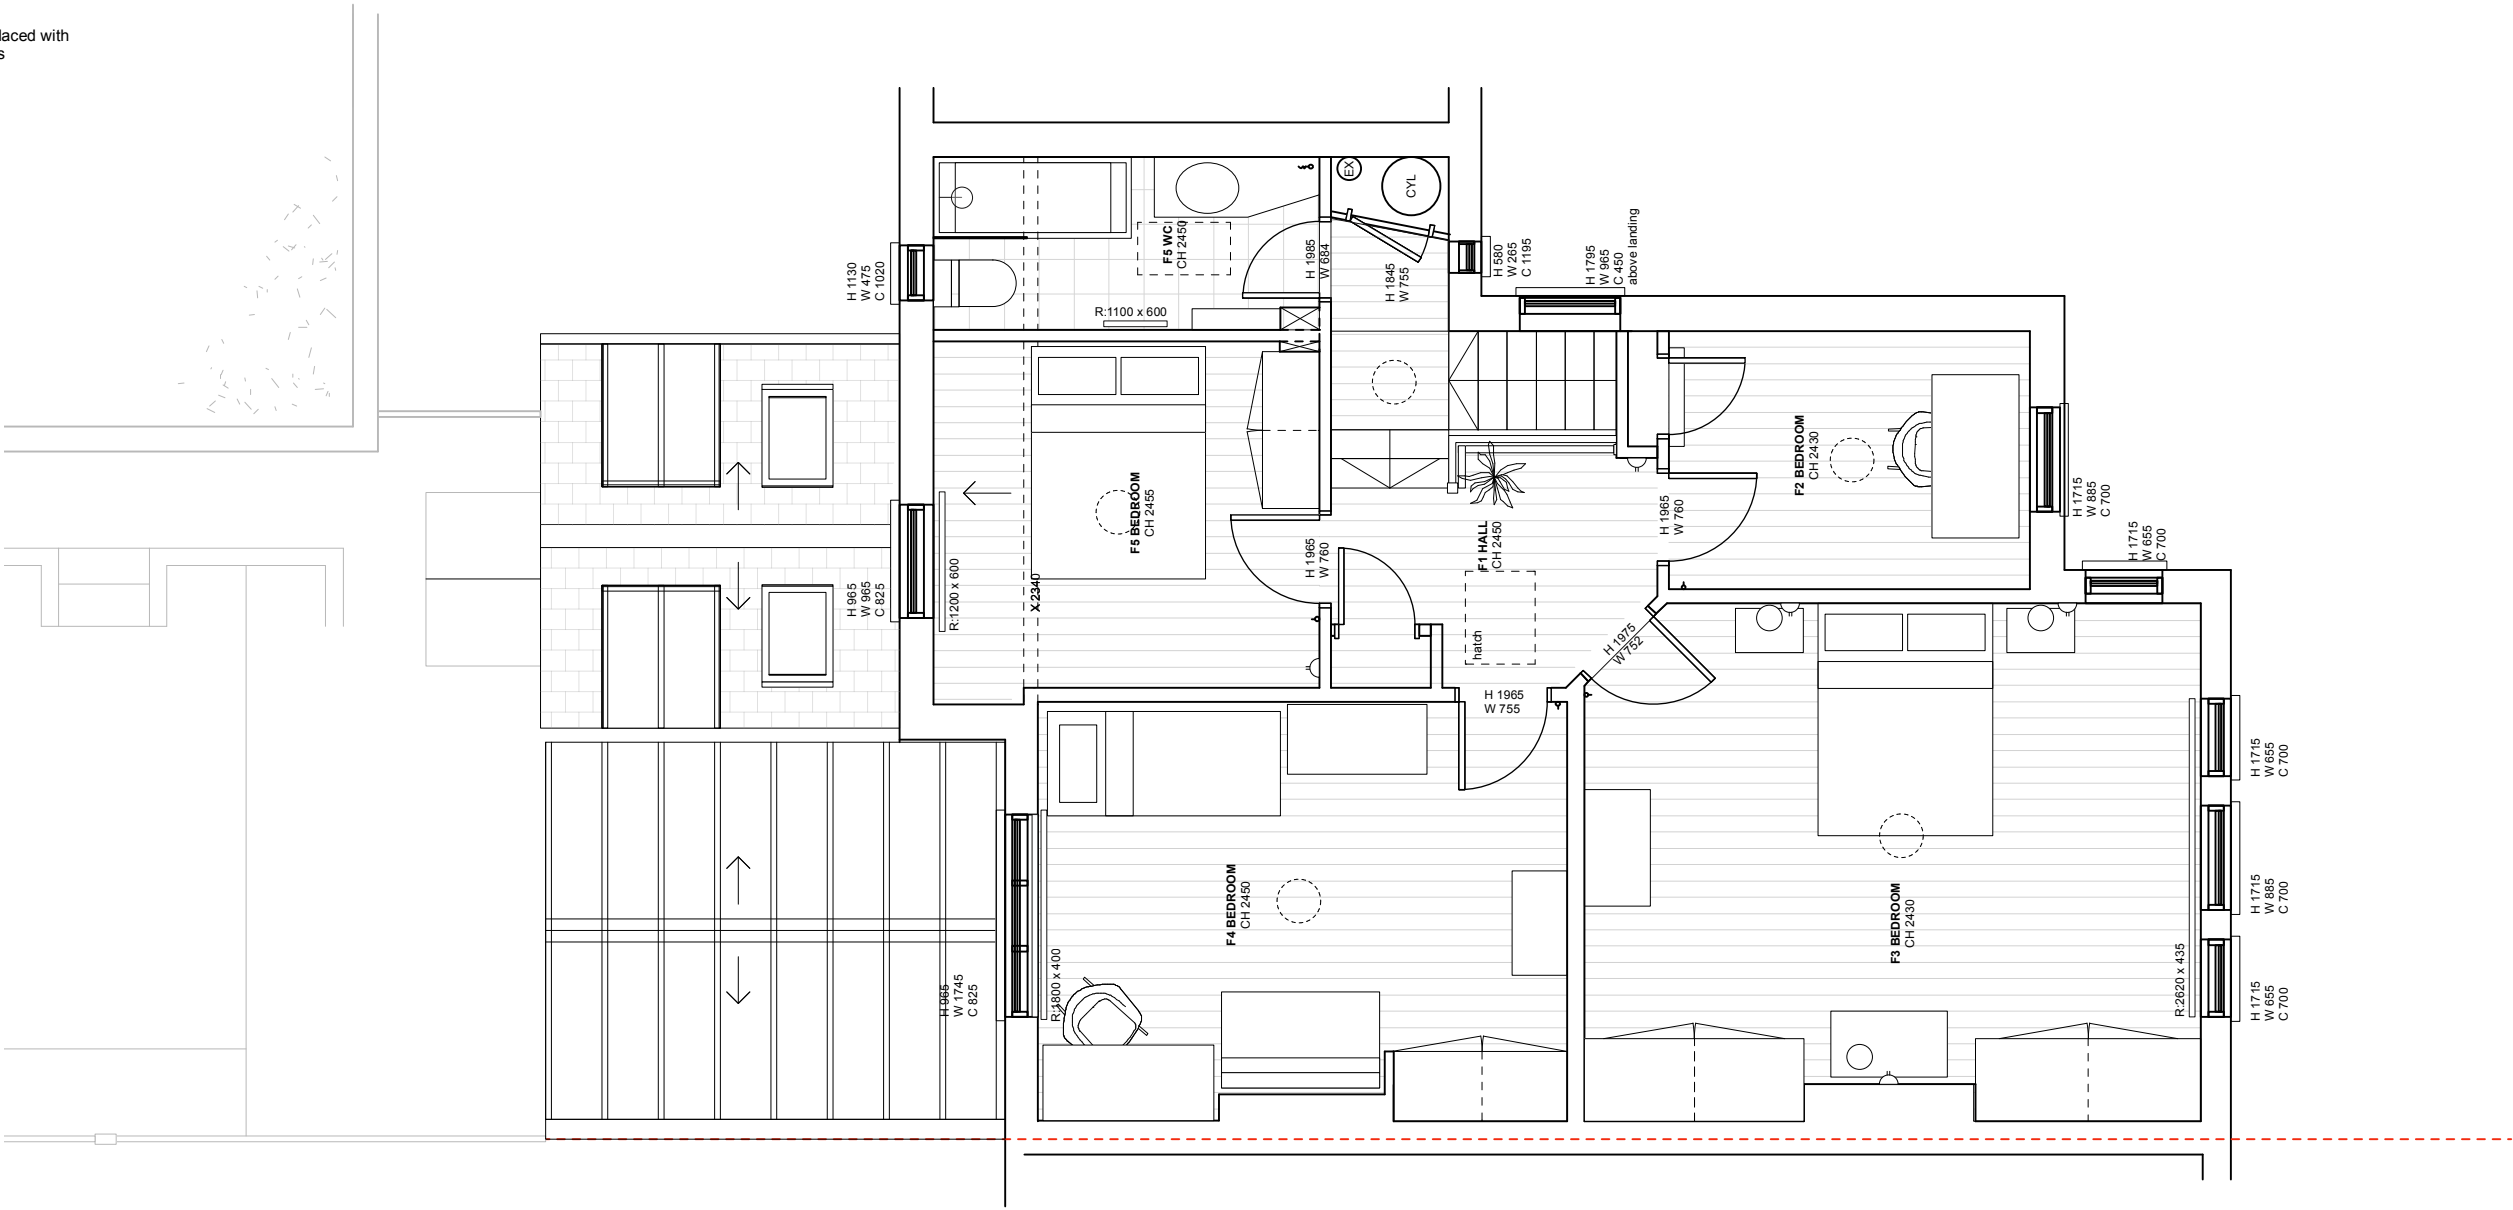

EXISTING FIRST FLOOR PLAN



Materials Key


- 1 Brick
- 2 Timber sash window
- 3 Timber casement window
- 4 Render
- 5 Timber door with glazing
- 6 Timber fence / trellis
- 7 Velux / rooflight
- 8 Precast concrete capping
- 9 Black gutters and pipes
- 10 Terracotta chimney pots
- 11 Terracotta roof slates
- 12 Metal garage door
- 13 Terracotta ridge tiles
- 14 Fully glazed aluminium door
- 15 Wood slats
- 16 Timber decking
- 17 Frameless Glass
- 18 Grey GRP roof / canopy
- 19 brick paving
- 20 Minimal framed rooflight
- 21 Glass rooflight on kerb
- 22 Stone paving

Note:

All timber windows to be replaced with matching double glazed units



EXISTING FRONT ELEVATION

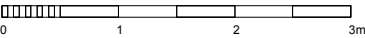


Materials Key


- 1 Brick
- 2 Timber sash window
- 3 Timber casement window
- 4 Render
- 5 Timber door with glazing
- 6 Timber fence / trellis
- 7 Velux / rooflight
- 8 Precast concrete capping
- 9 Black gutters and pipes
- 10 Terracotta chimney pots
- 11 Terracotta roof slates
- 12 Metal garage door
- 13 Terracotta ridge tiles
- 14 Fully glazed aluminium door
- 15 Wood slats
- 16 Timber decking
- 17 Frameless Glass
- 18 Grey GRP roof / canopy
- 19 brick paving
- 20 Minimal framed rooflight
- 21 Glass rooflight on kerb
- 22 Stone paving

Note:


All timber windows to be replaced with matching double glazed units

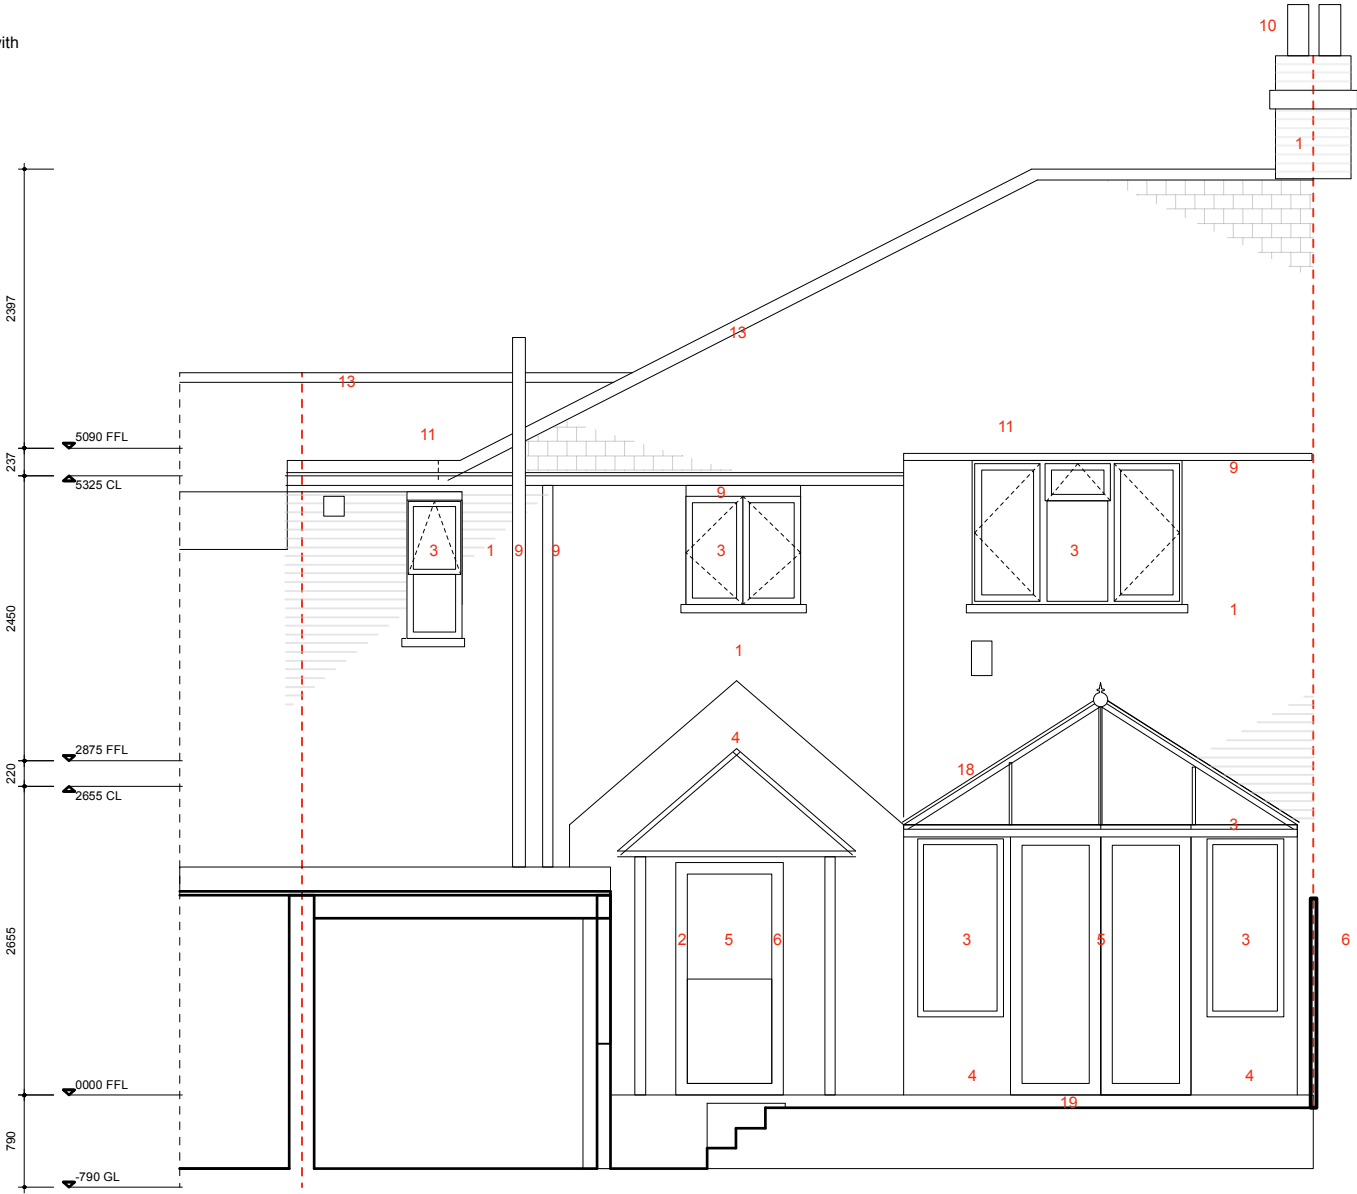

EXISTING REAR ELEVATION

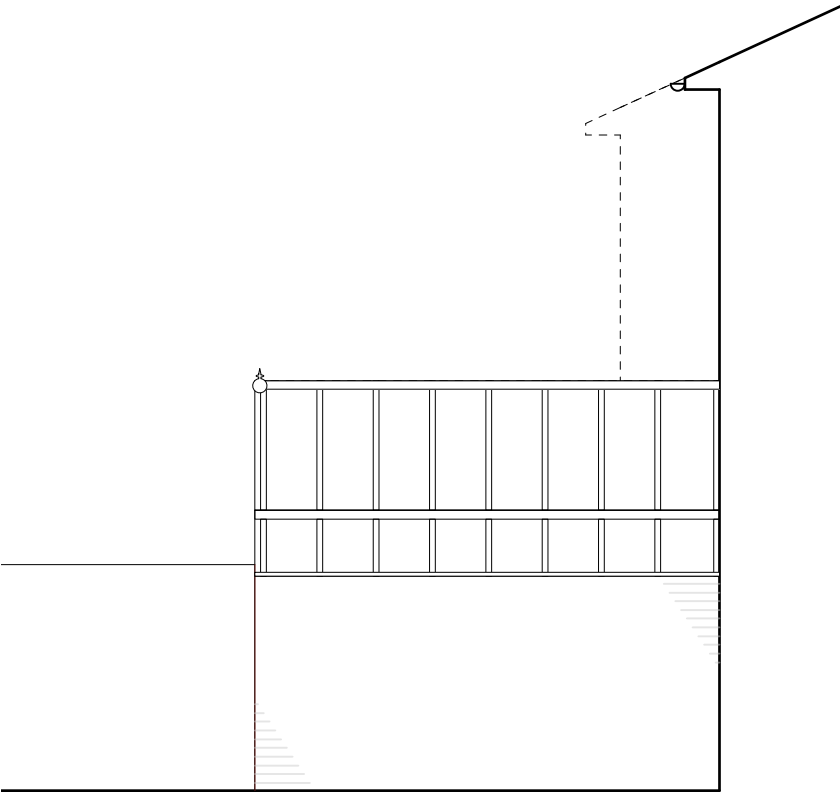

EXISTING SIDE ELEVATION

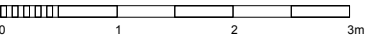


Materials Key

- 1 Brick
- 2 Timber sash window
- 3 Timber casement window
- 4 Render
- 5 Timber door with glazing
- 6 Timber fence / trellis
- 7 Velux / rooflight
- 8 Precast concrete capping
- 9 Black gutters and pipes
- 10 Terracotta chimney pots
- 11 Terracotta roof slates
- 12 Metal garage door
- 13 Terracotta ridge tiles
- 14 Fully glazed aluminium door
- 15 Wood slats
- 16 Timber decking
- 17 Frameless Glass
- 18 Grey GRP roof / canopy
- 19 brick paving
- 20 Minimal framed rooflight
- 21 Glass rooflight on kerb
- 22 Stone paving

Note:

All timber windows to be replaced with matching double glazed units

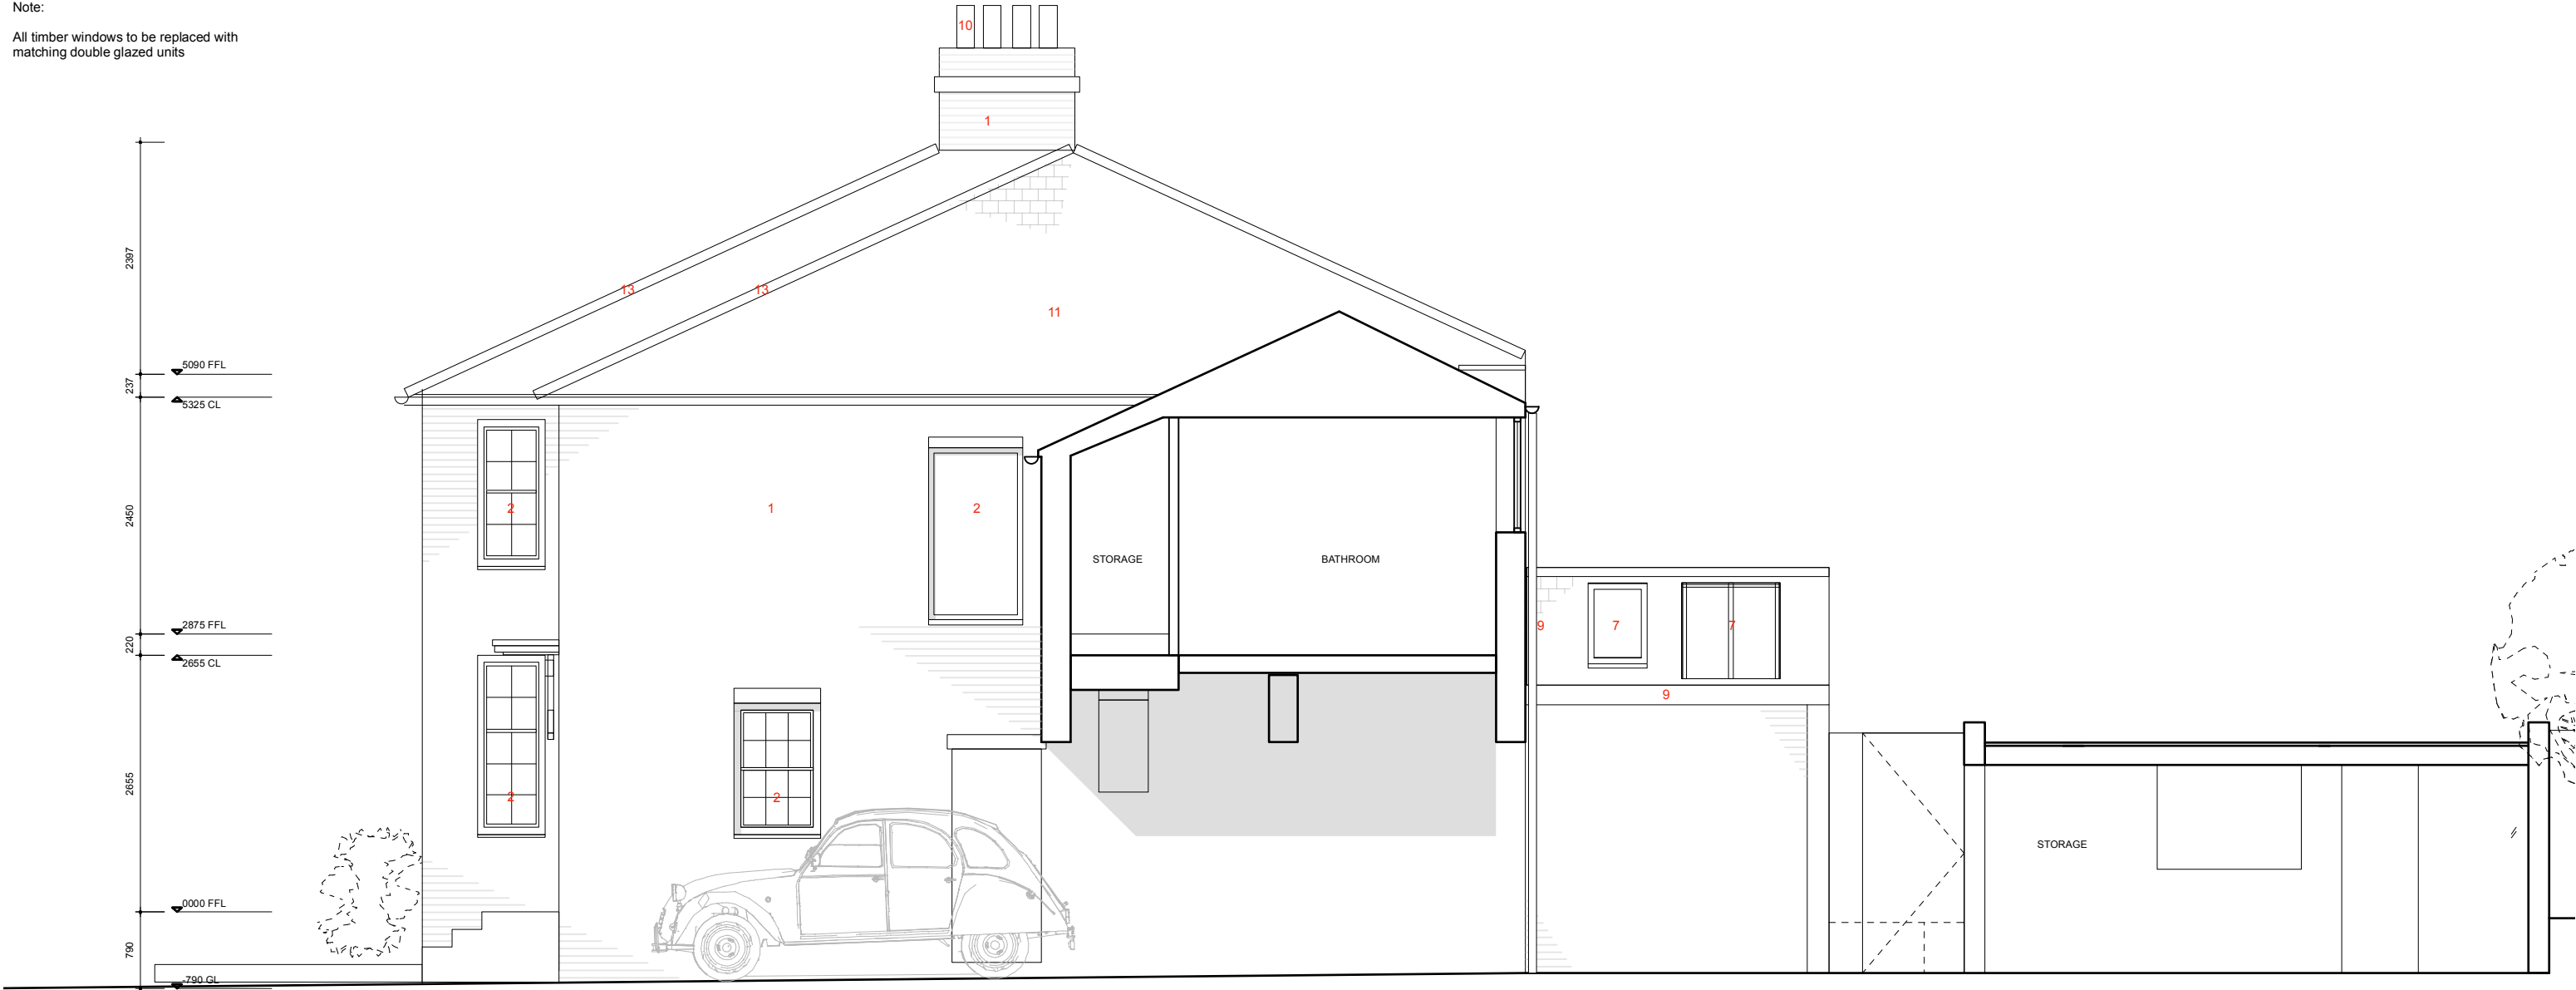

EXISTING SIDE ELEVATION & SEC

