



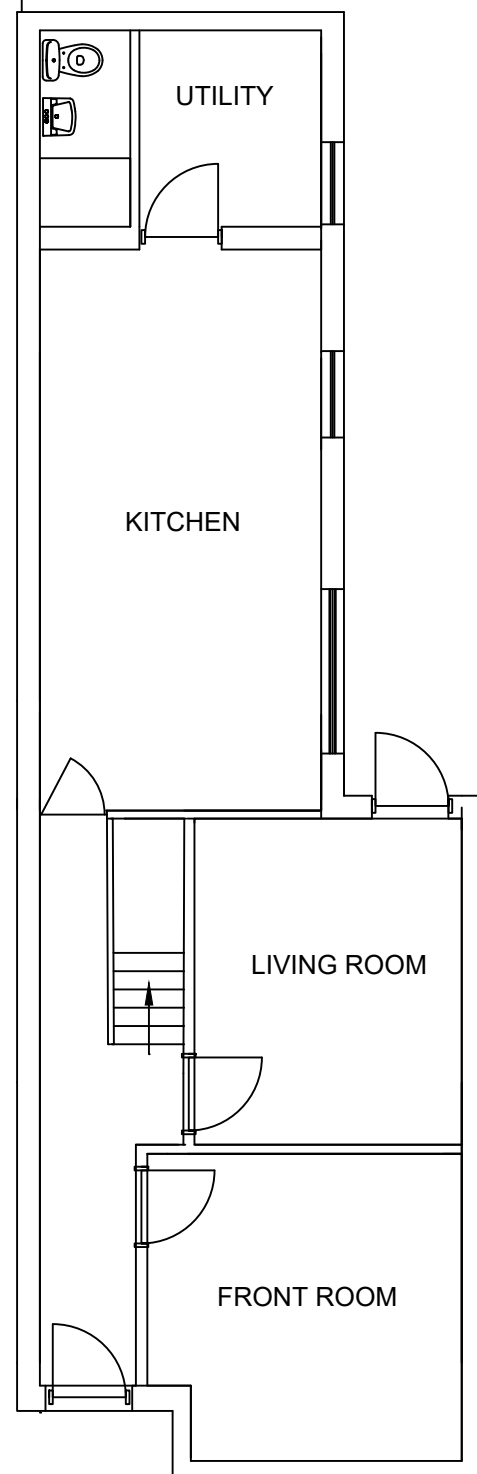

GROUND FLOOR

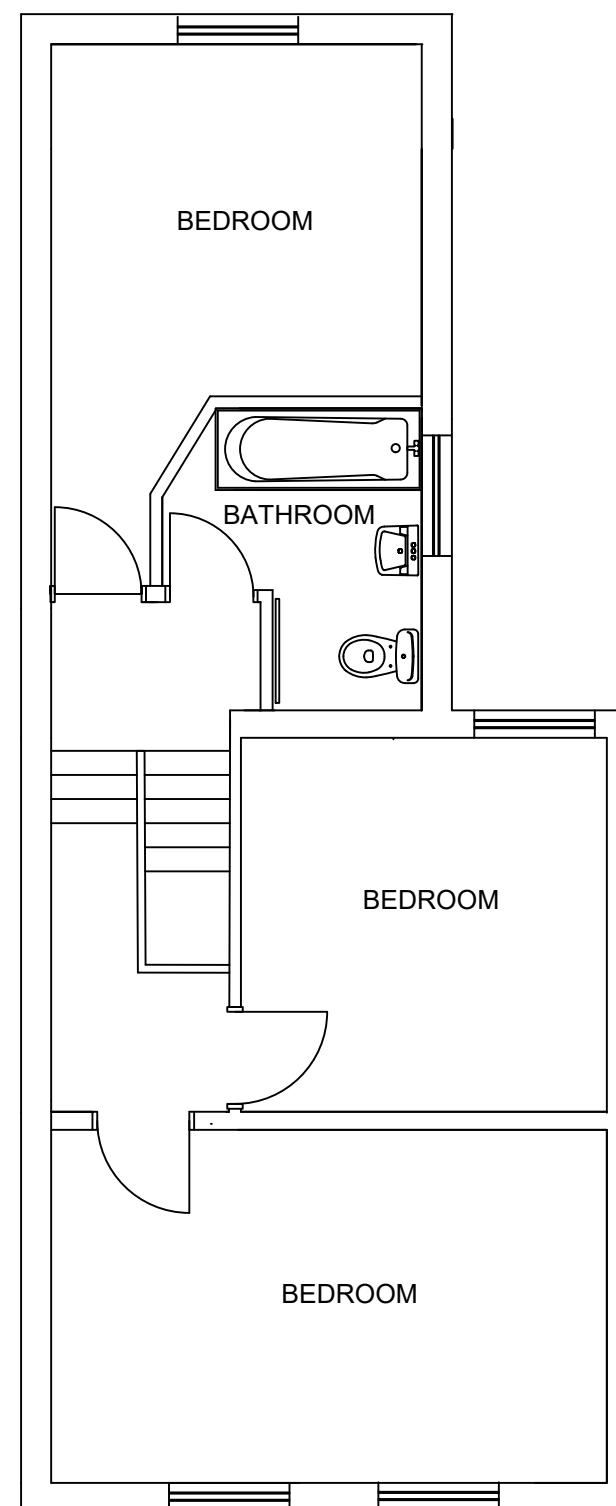

FIRST FLOOR

76 AVONDALE ROAD
EXISTING FLOOR
PLANS

NOT TO SCALE