
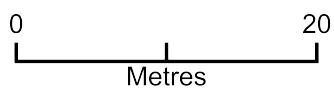


16 CRANMORE WAY N10 3TP

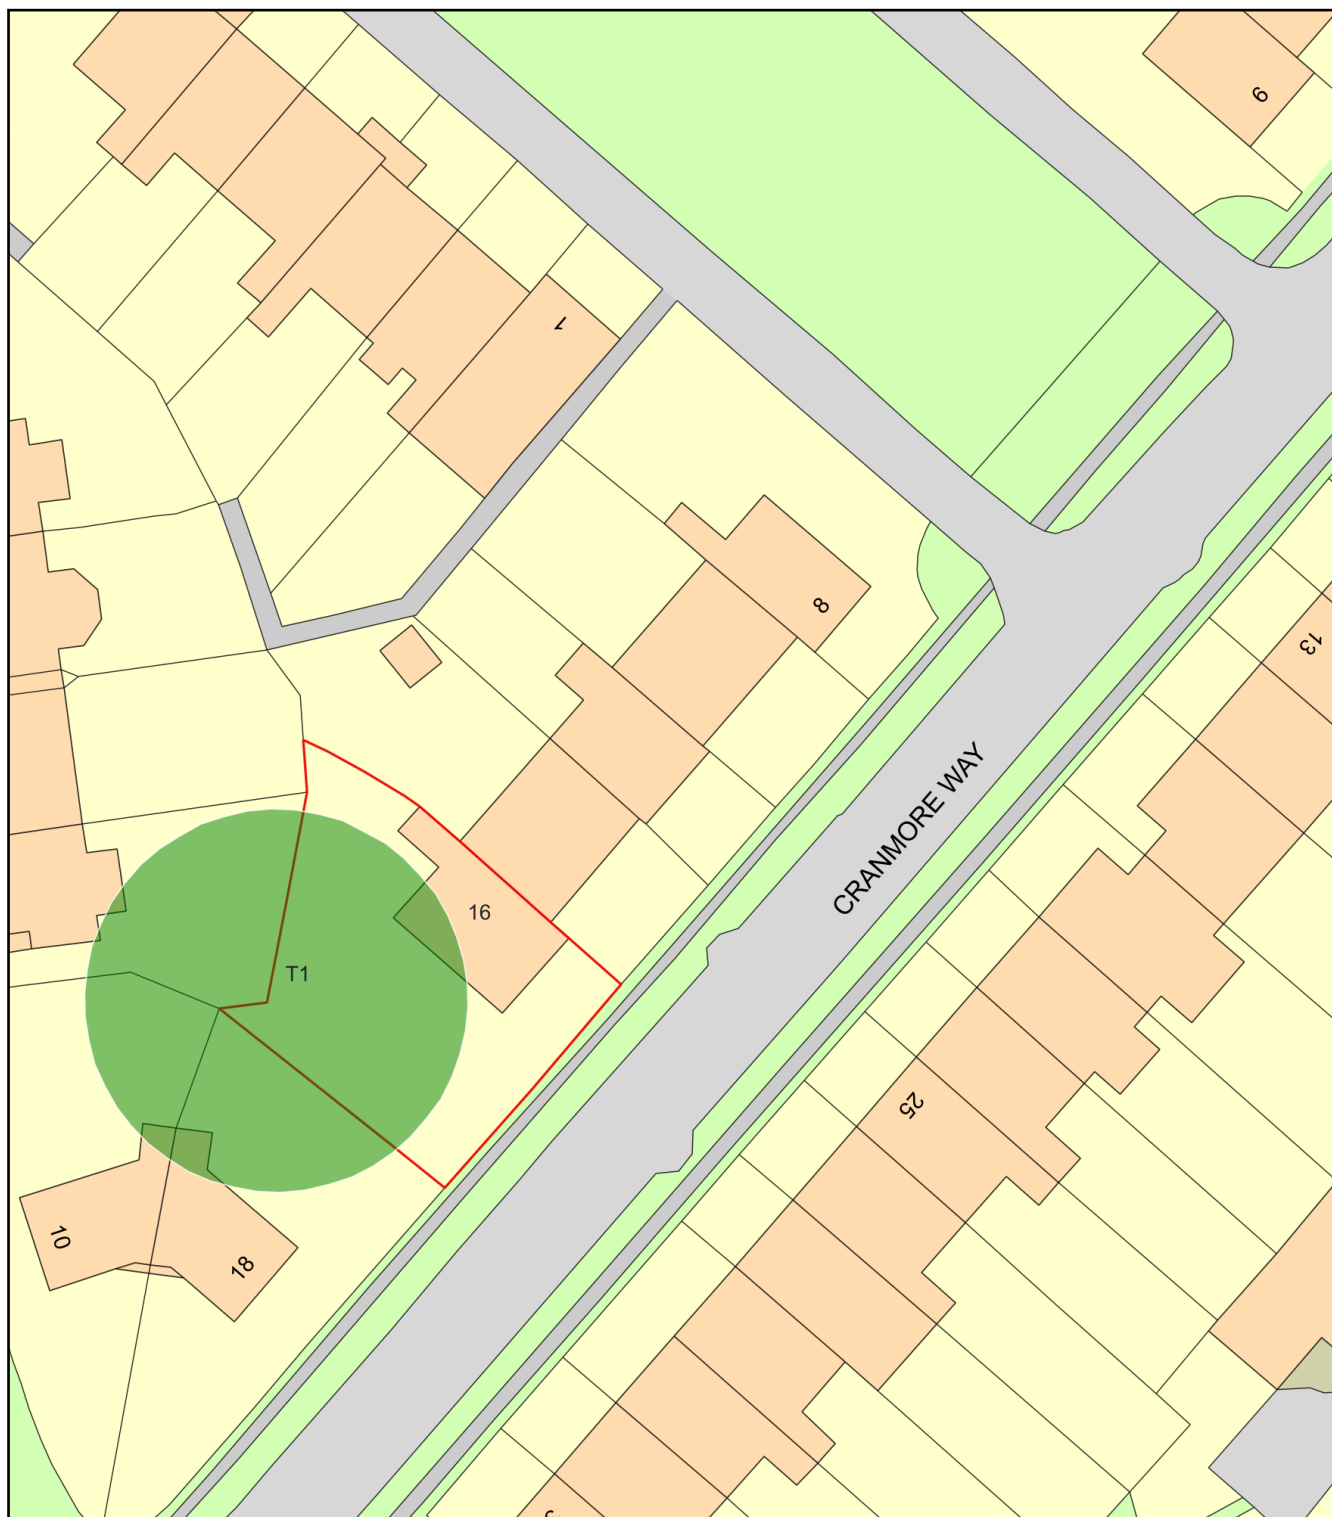

Plan Produced for: L.B. HARINGEY

Date Produced: 10 May 2023

Plan Reference Number: TQRQM23130154354293

Scale: 1:500 @ A4