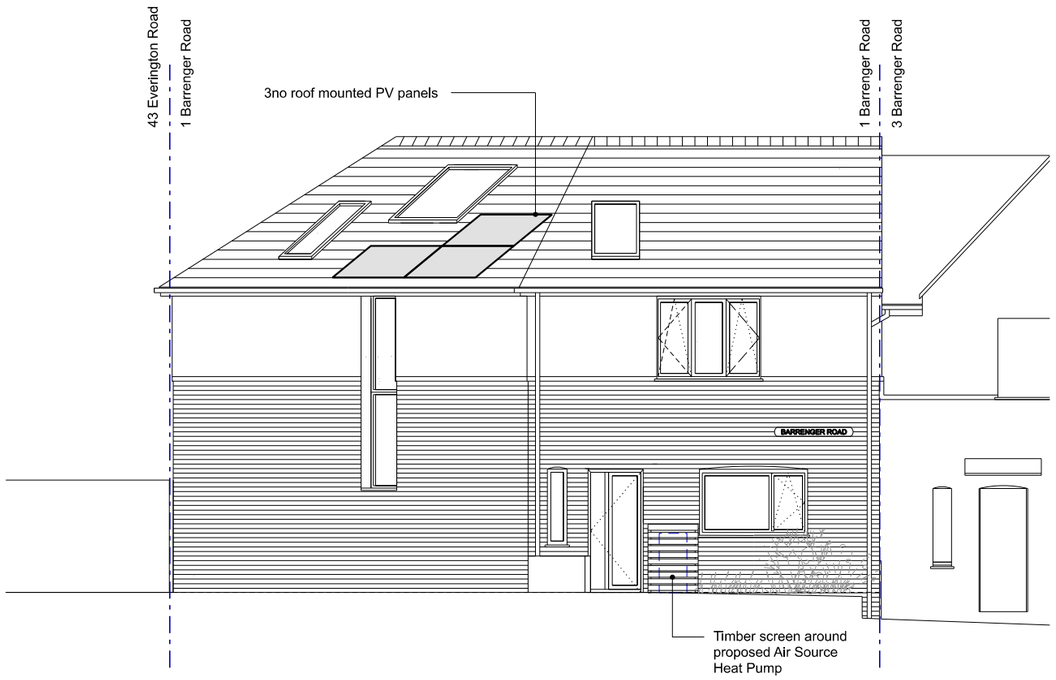

0m 1m 2m 4m

Legend

assumed boundary

1. This drawing is not for construction.
2. It is the contractor's responsibility to ensure that design principles, calculations, drawings and final construction must conform to the current building regulations, the CDM regulations and the relevant british or european codes of practice as appropriate
3. The contractor must verify all site dimensions, drawings, details and specifications and report any discrepancies to the architect before proceeding with any work.
4. All specified items are to be installed in accordance with the manufacturer's recommendations.
5. The drawing is to be read in conjunction with the other relevant consultants drawings.
6. This drawing is copyright of the architect.

Drawing Status:

Planning

Revision		Date
A	ASHP location amended	22.02.23
B	Timber screen added	05.04.23

prewett bizley architects
118a London Wall London EC2Y 5JA 020 7256 2195
rp@ prewettbizley.com www.prewettbizley.com

Project

1 Barrenger Road, London, N10 1HU

Drawing

Proposed Front Elevation

Scale: 1:100 @ A3

Date: Dec 2022

Drg. no.: 231 P 10

Revision: B