



Existing Approval

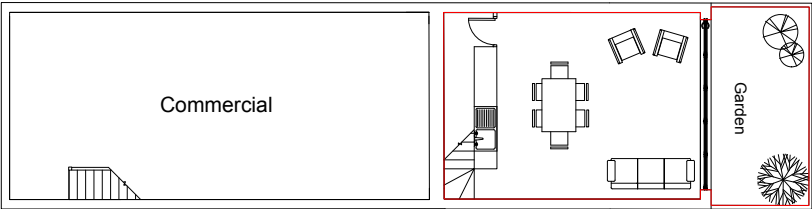

Commercial


Flat A

Lower Ground Floor

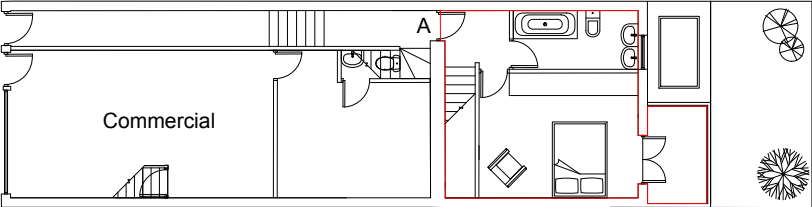


Ground Floor


Proposed

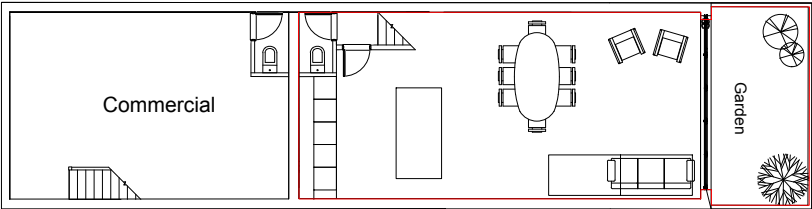

Lower Ground Floor

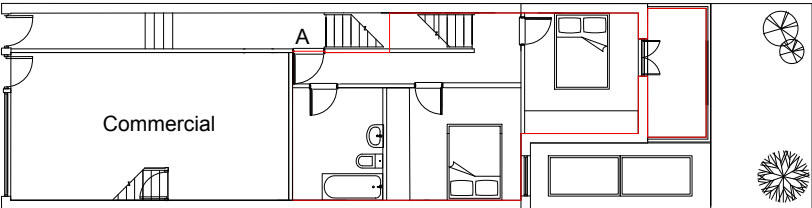

Ground Floor

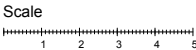

NOTES

- 1) ALL DIMENSIONS TO BE CHECKED ON SITE AND NOT SCALED FROM THIS DRAWING.
- 2) THE CA SHALL BE INFORMED IN WRITING OF ANY DISCREPANCIES.
- 3) ALL DIMENSIONS ARE IN MILLIMETERS ONLY.

REVISIONS

No.	Date	Amendments

THIS DRAWING IS FOR THE FOLLOWING PURPOSE ONLY:
PRELIMINARY ☐ TENDER ☐ CONSTRUCTION ☐
SKETCH ☐ MEASURED SURVEY ☐ CONTRACT ☐

TITLE
Proposed
Plans

CLIENT
Turn Limited

PROJECT NAME
252 Archway Road
London
N6 5AX

DRAWN BY LP	DATE April 23
SCALE 1: 200 @ A4	CHECKED ML
DRAWING NO. PR02	REV. NO. D