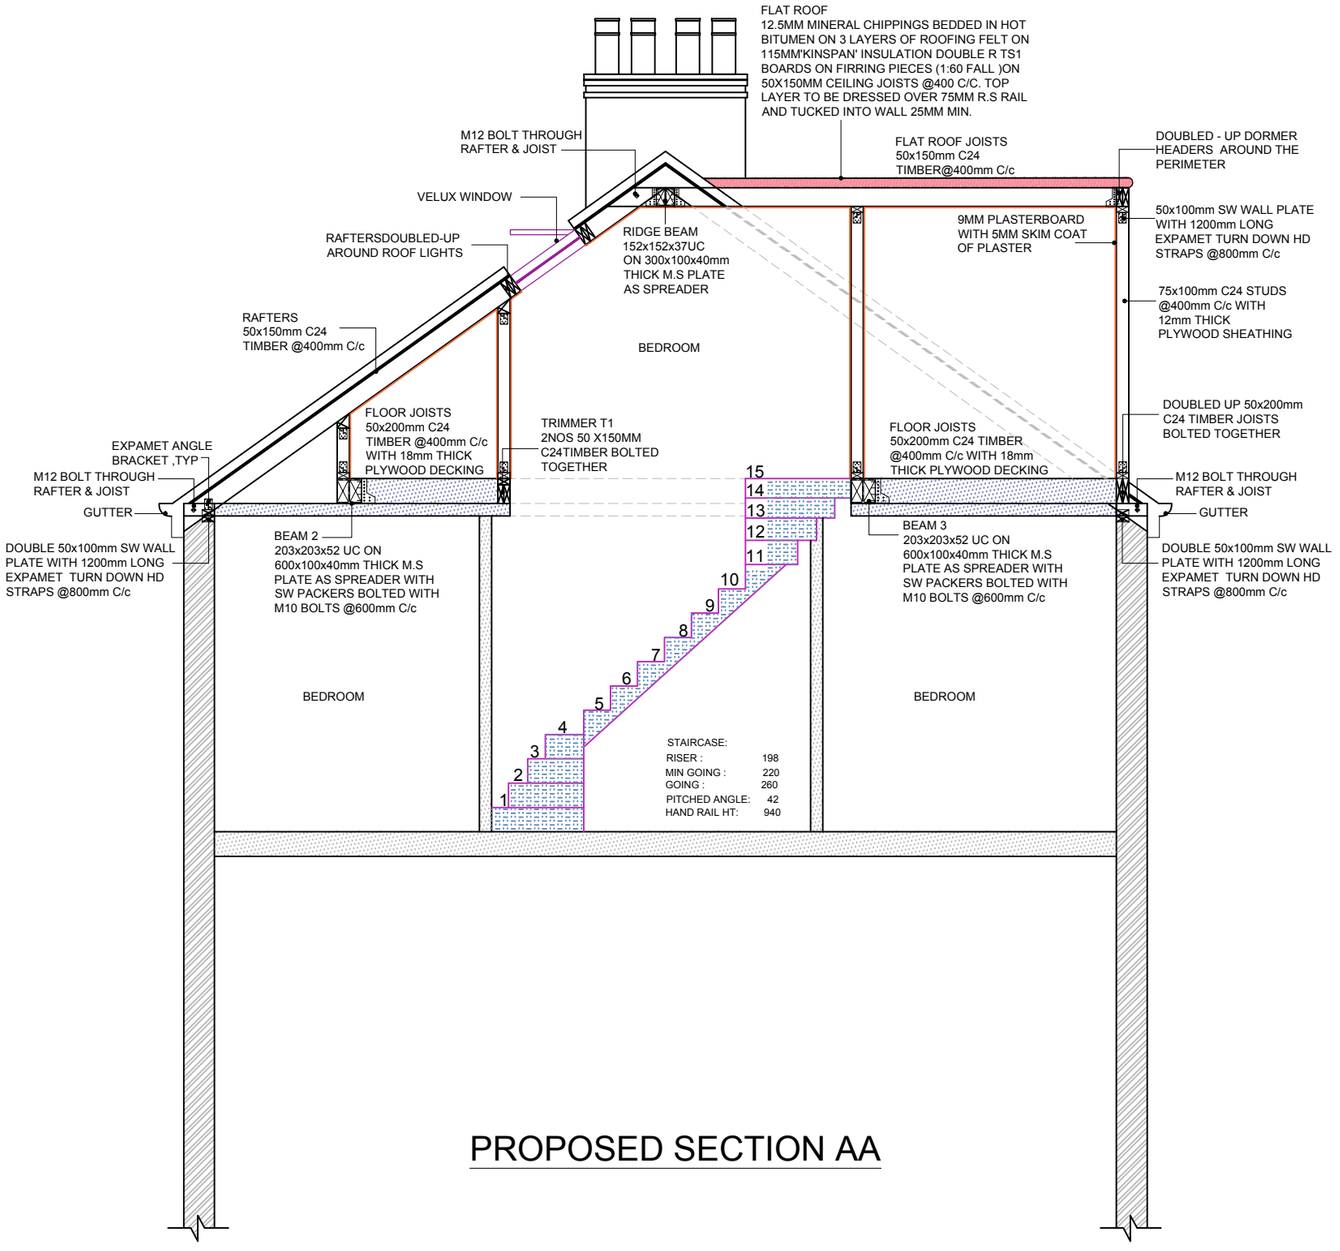


PROPOSED SECTION AA

1:50

0 1 2 5 10 Meter

REFERENCE DRAWINGS	GENERAL NOTES	No	DATE	REVISION	BY	CHK	CONSULTANT	DRAWN	CLIENT/PROJECT	DRAWING No.
	This drawing is for planning use only do not use this drawing for any purpose other than that for which it was issued.						Trendy Loft Conversions Tel: 020 8351 6536 www.trendylofts.co.uk	SV	126 WOODSIDE ROAD	D10
	Structural Design and Building Control Approval is required before construction commences.							CHECKED A.R	TITLE PROPOSED SECTION AA	SCALE: 1:50 @A3
	This drawing is subject to copyright do not reproduce this drawing without prior permission.							PROJECT NO.		DATE: 26.11.2022